




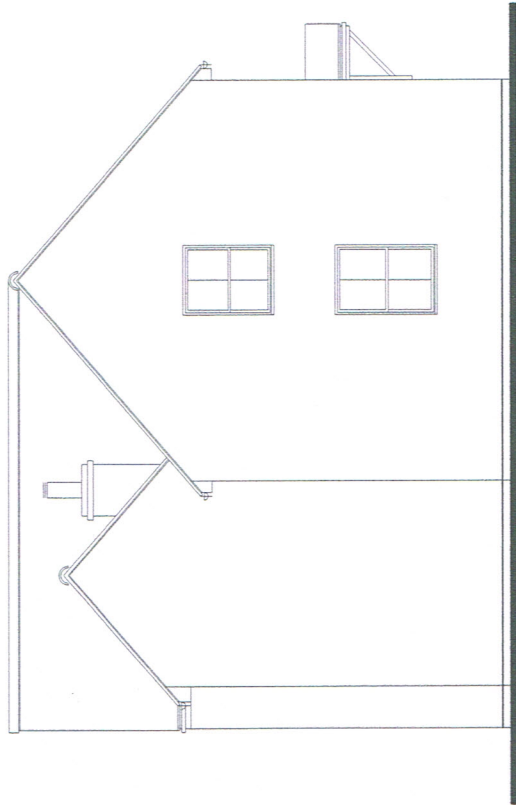


NORTH ELEVATION.

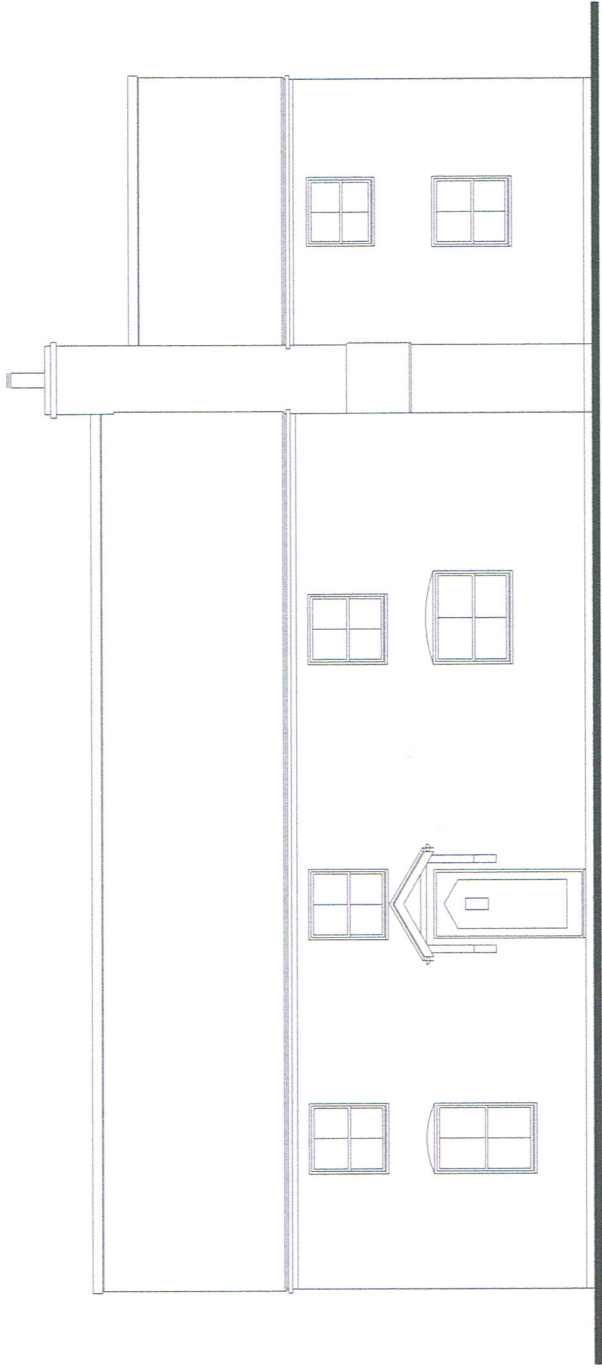

WEST ELEVATION.

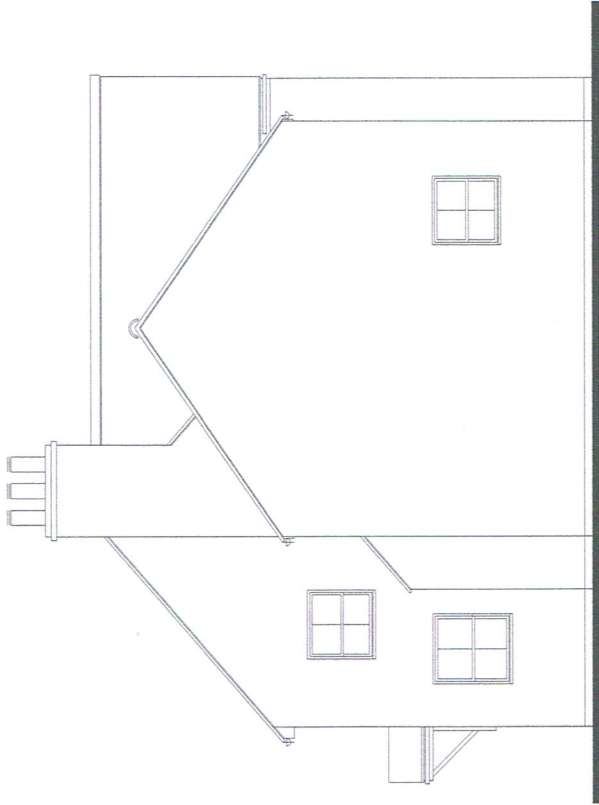

SOUTH ELEVATION.

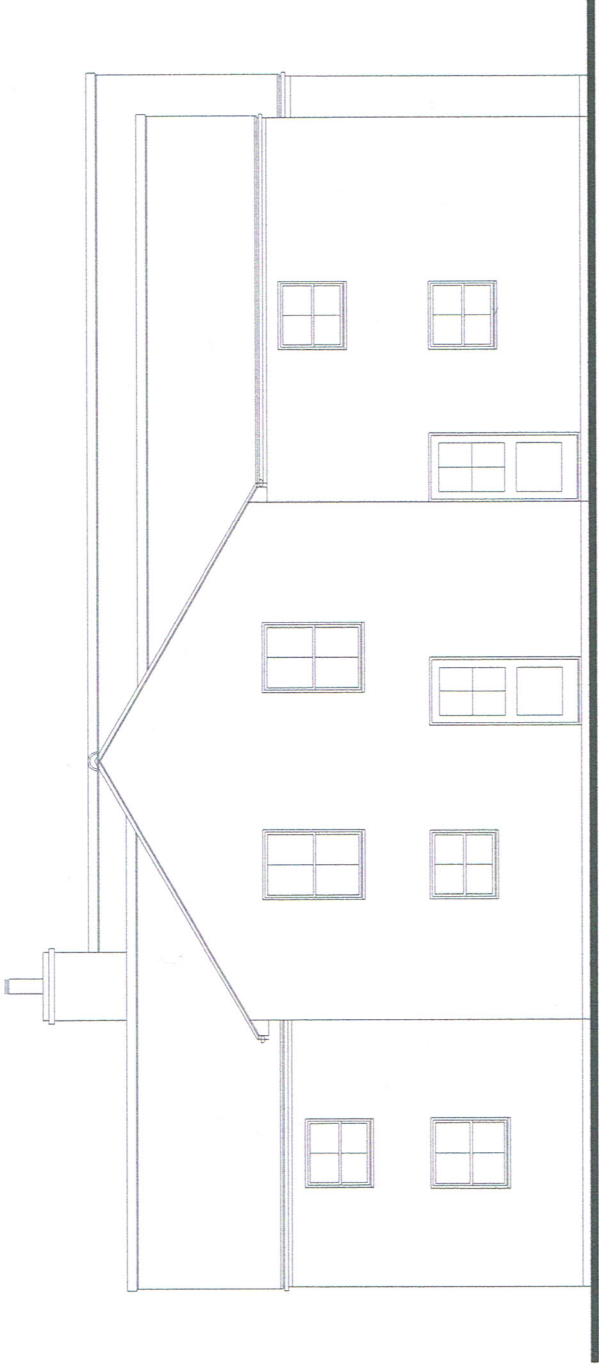

EAST ELEVATION.

SCHEDULE OF PROPOSED MATERIALS.

ROOF TILES TO MATCH EXISTING AND TO L.P.A. APPROVAL.
PAINTED TIMBER DOUBLE GLAZED SASH WINDOWS AS DETAILED AND TO L.P.A. APPROVAL.
BLACK C.I. RW. GUTTERS AND DOWNPIPES AS EXISTING.
LIME WASHED SMOOTH LIME RENDER TO BRICKWORK PRIMROSE YELLOW TO MATCH EXISTING AND TO L.P.A. APPROVAL.

Drawing: **PROPOSED ELEVATIONS.**

Client: **KOMFORT SERVICES.**

Project: **PROPOSED TWO STOREY REAR EXTENSION,
LANZ FARM, 33 HARMONDSWORTH LANE,
WEST DRAYTON, HILLINGDON. UB7 0JQ.**

Scale: **1:100.**

Drawn by:

File name: **HN/062.**

Set up size: **A3.**

Checked by:

Date: **25.02.19.**

HANA & COMPANY LIMITED.
DEMENTIA SPACES AND ARCHITECTURE.
16 BELVOIR ROAD, BOTTESFORD,
NOTTINGHAM. NG13 0BG.
TEL. 01949 843287. E-MAIL HANA.CO@BTINTERNET.COM

Drawing Number:

HN/062/33/107.