



Typical Window Elevation.

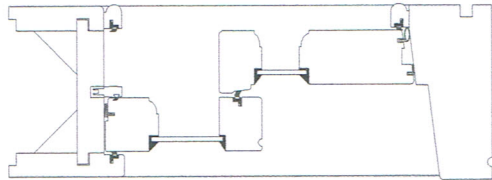

TYPICAL SASH WINDOW HEAD AND CILL SECTION.



GOthic BAR.
VICTORIAN LAMBS TONGUE.
QUEEN ANNE OVOLO.

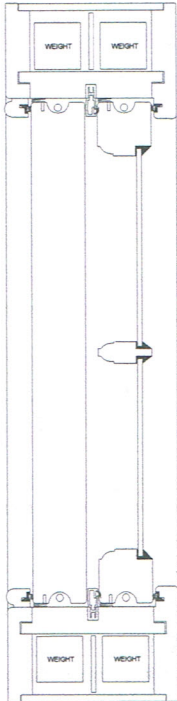

TYPICAL SASH WINDOW JAMB SECTION.

Drawing: PROPOSED WINDOW DETAILS.			
Client: KOMFORT SERVICES.			
Project: PROPOSED TWO STOREY REAR EXTENSION, LANZ FARM, 33 HARMONDSWORTH LANE, WEST DRAYTON, HILLINGDON. UB7 0JQ.			
Scale: -	Drawn by:	File name: HN/062.	Drawing Number: HN/062/109.
Set up size: A3.	Checked by:	Date: 25.02.19.	

HANA & COMPANY LIMITED.
DEMENTIA SPACES AND ARCHITECTURE.
16 BELVOIR ROAD, BOTTESFORD,
NOTTINGHAM. NG13 0BG.
TEL. 01949 843287. E.MAIL HANA.CO@BTINTERNET.COM