


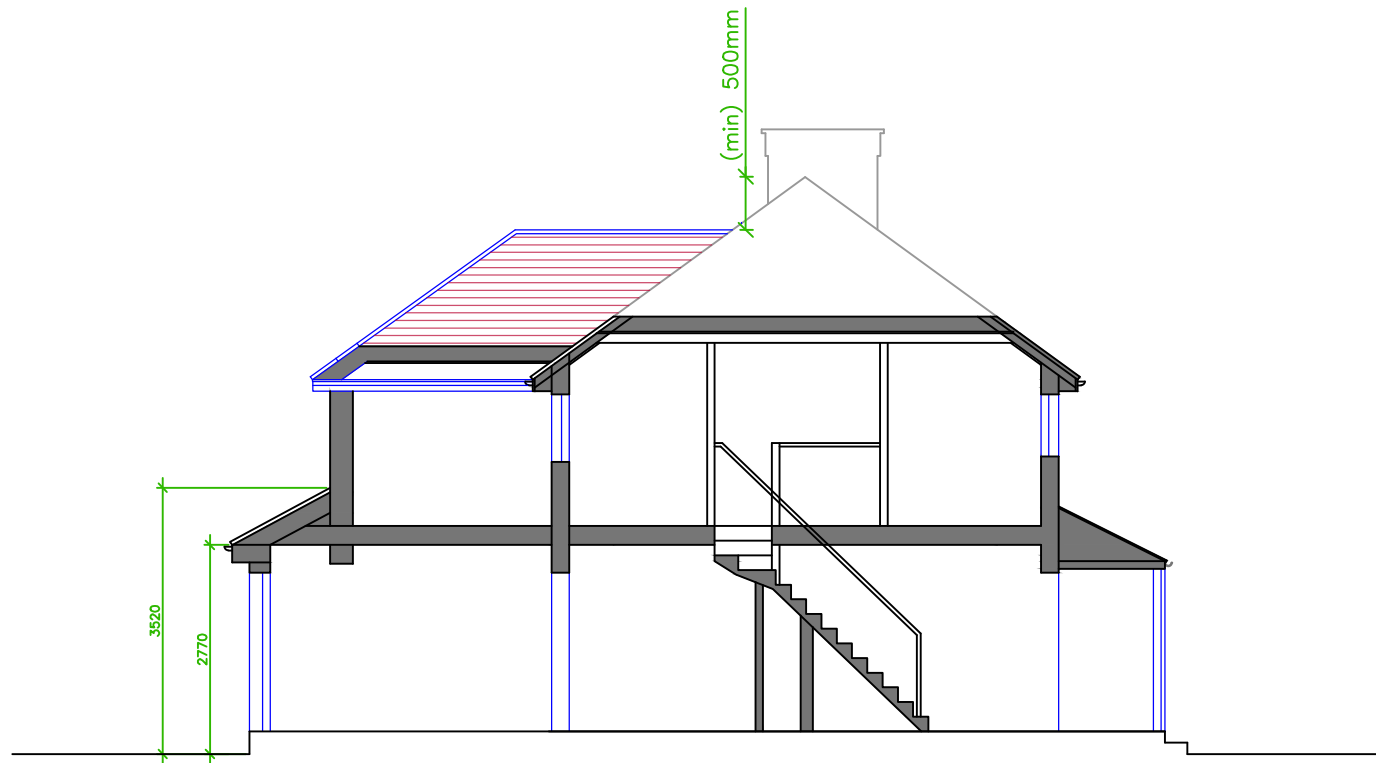

Note: All dimensions are in mm unless stated otherwise

SECTION: As proposed

Prepared by:
A+L Architecture
Studio, WGC

Address:
74 Harvey Road

Drawing name:
Section: As Proposed

Scale:
1:100 @
A4

Date drawn:
Oct 2020

Drawing number:
74HR-224 Rev 03