




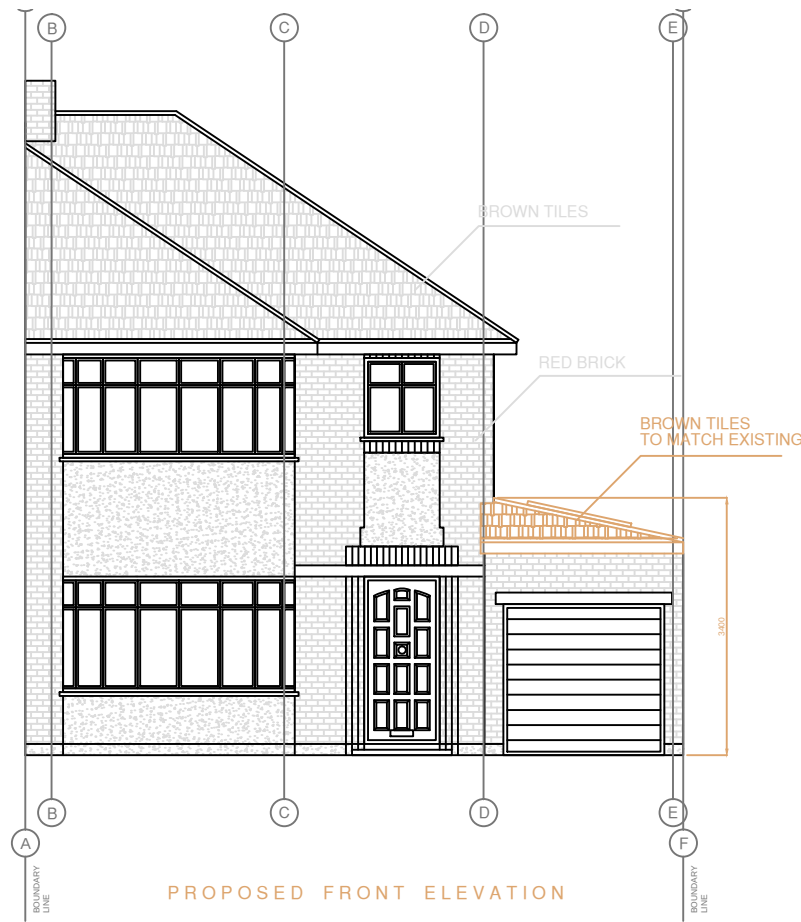

PROPOSED FRONT ELEVATION

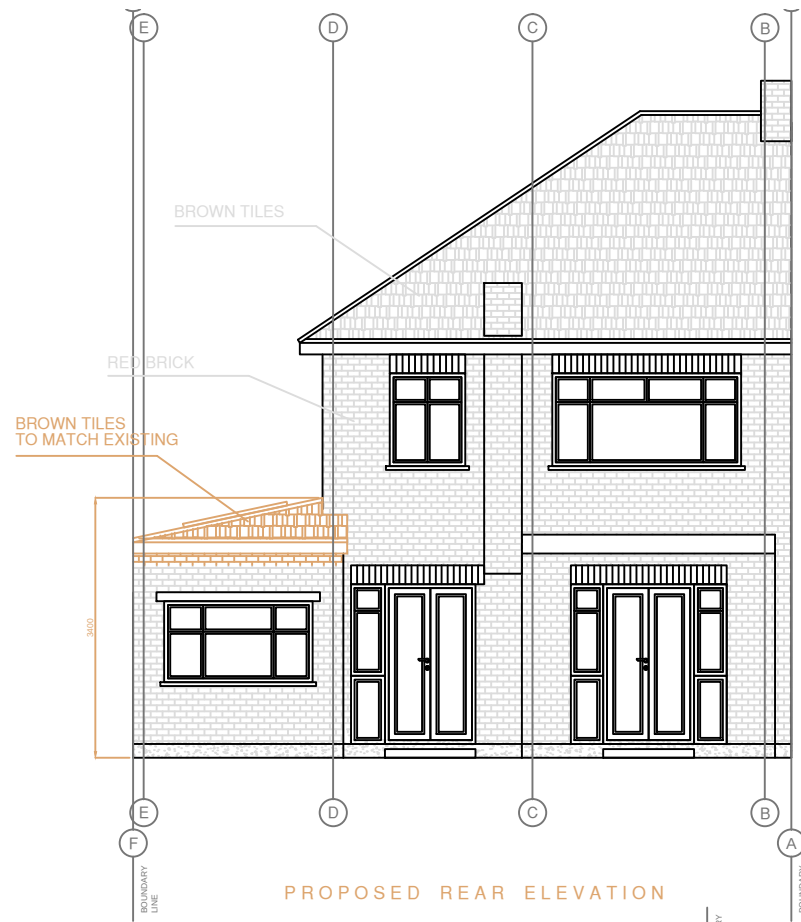


PROPOSED REAR ELEVATION

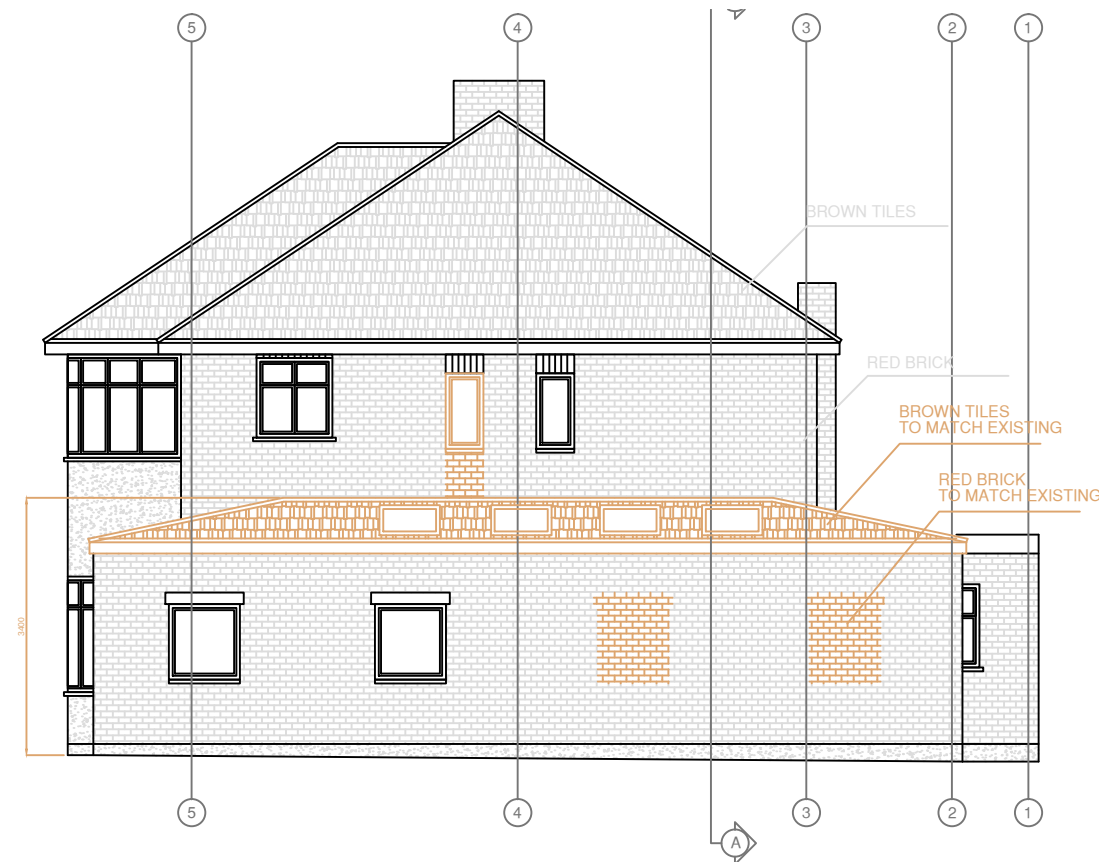

PROPOSED RIGHT SIDE ELEVATION



PROPOSED LEFT SIDE ELEVATION

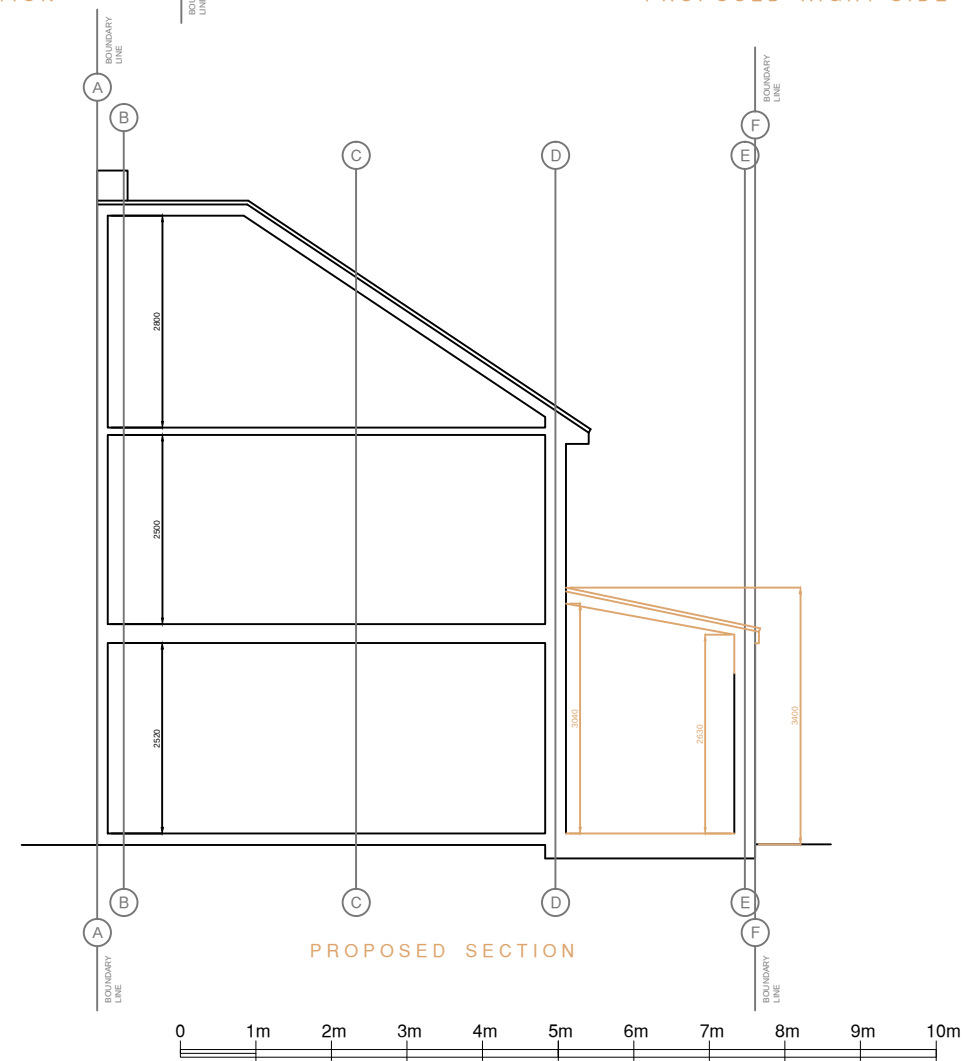

PROPOSED SECTION

		STUDIO CAD PROJECTS Architectural Designers TEL: 079 581 581 90 E-mail: scprojects@onet.eu	
PROJECT: 45 FERNCROFT AVENUE LONDON HA4 9JE PROPOSED PLANS			
SCALE: 1:50 (A1) 1:100 (A3) DATE: AUG 2017		PROJECT No: 2170810-1 REV A	
THIS DRAWING MUST NOT BE REPRODUCED, MULTIPLIED OR SUBMITTED TO THE INSPECTION OF THIRD PARTIES WITHOUT OUR PRIOR PERMISSION. ALL DIMENSIONS TO BE CHECKED AND VERIFIED ON SITE			