




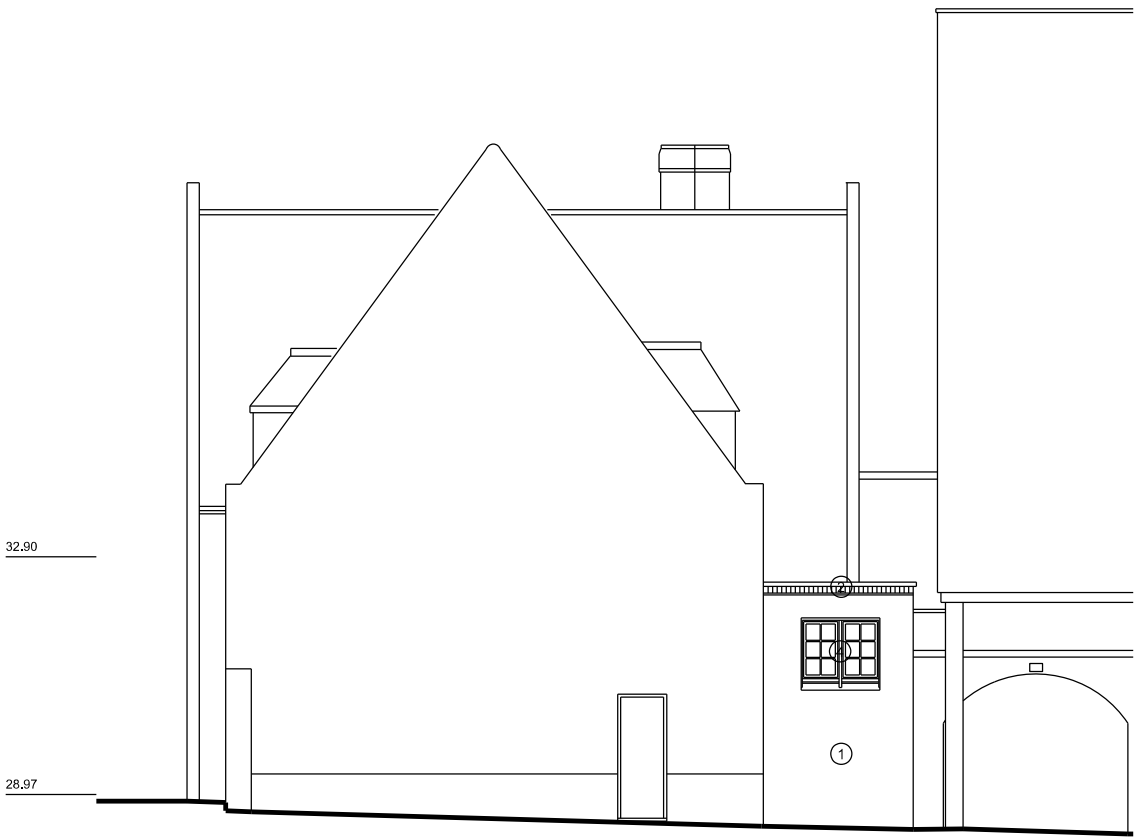

Proposed North-West elevation

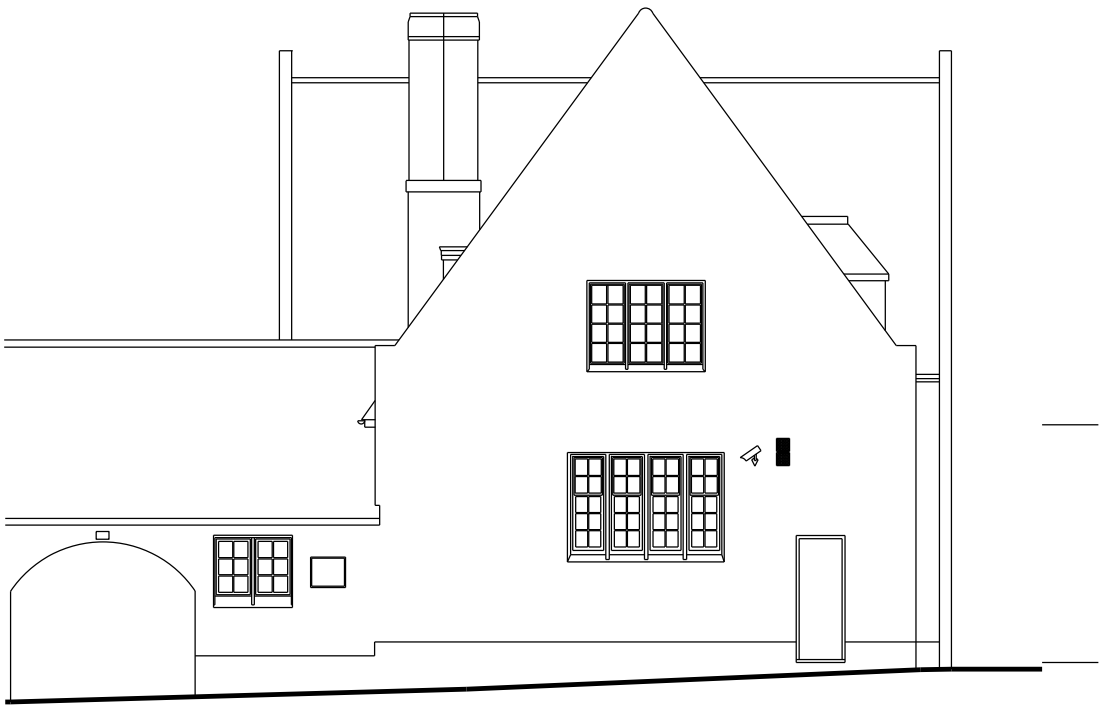

Proposed South-East elevation

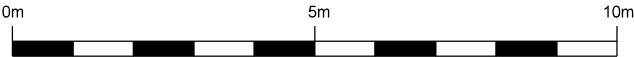

N O T E S				ROBERTSON FRANCIS P A R T N E R S H I P					
LEGEND: 1 Clay stock facing brick (to match existing) - red 2 Stone copings - Portland 3 Ommitted 4 New steel windows to match existing - white 5 Existing steel windows removed and apertures filled with block and render, painted black 6 Timber doors - natural oak WINDOWS: All windows to be replaced with steel frame double-glazed windows by Crittall Windows Limited - frames to match existing.				Chartered Architects 13 Cathedral Road Cardiff CF11 9HA		Tel : (029) 2039 9000 Fax : (029) 2038 7351 E-mail : info@rfpartnerships.com		RFP	
				CLIENT					
				MESSRS KARBANI					
				JOB TITLE					
				MAKSONS HOUSE 52 STATION RD., WEST DRAYTON MIDDLESEX, UB7 7BT					
				DRAWING TITLE					
				PROPOSED SIDE (N-W & S-E) ELEVATIONS					
				STATUS		DATE	DRAWN		CHECKED
B. REGS		19.02.16	RDP	JNW	1:125				
JOB NO.		DRAWING NO.			REV.				
2280		BR 322			A				
A		Material list amended		RDP	01.03.16	THIS DRAWING IS COPYRIGHT. ALL DIMENSIONS TO BE CHECKED ON SITE. ANY DISCREPANCIES TO BE REPORTED IMMEDIATELY TO THE ARCHITECTS. ALL DIMENSIONS TO BE CHECKED PRIOR TO ORDER OF MATERIALS OR FABRICATION OF WORK. THIS DRAWING SHOULD NOT BE SCALED.			
REVISION	DESCRIPTION		BY	DATE					