




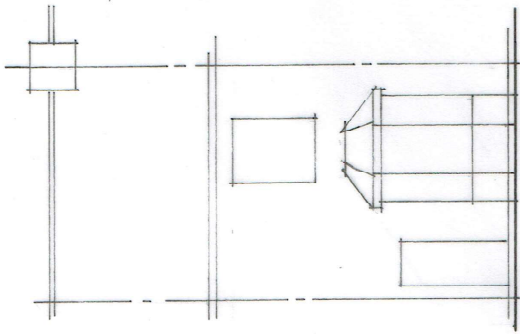


EXISTING FRONT ELEVATION (1:100)

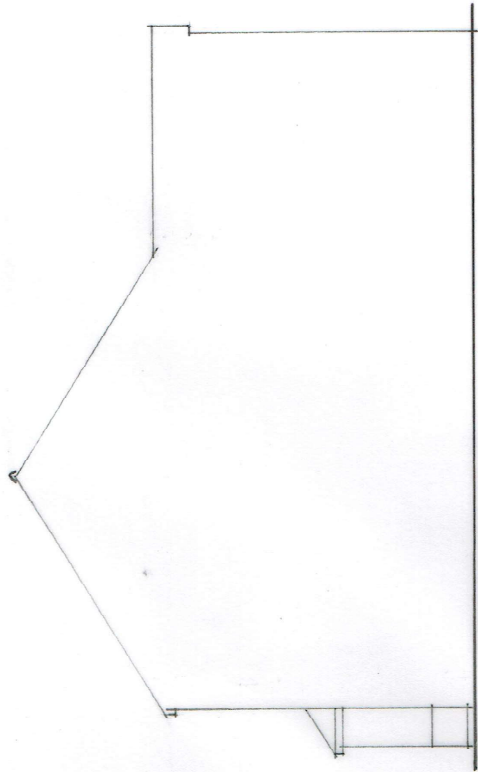

EXISTING SIDE ELEVATION (1:100)

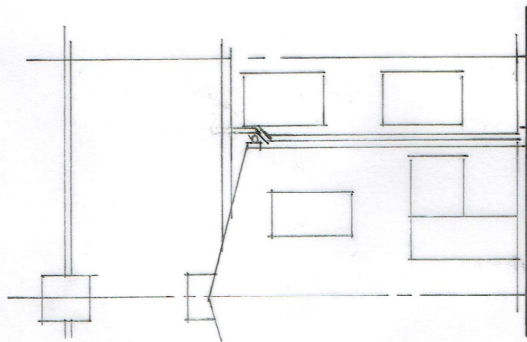

EXISTING REAR ELEVATION (1:100)

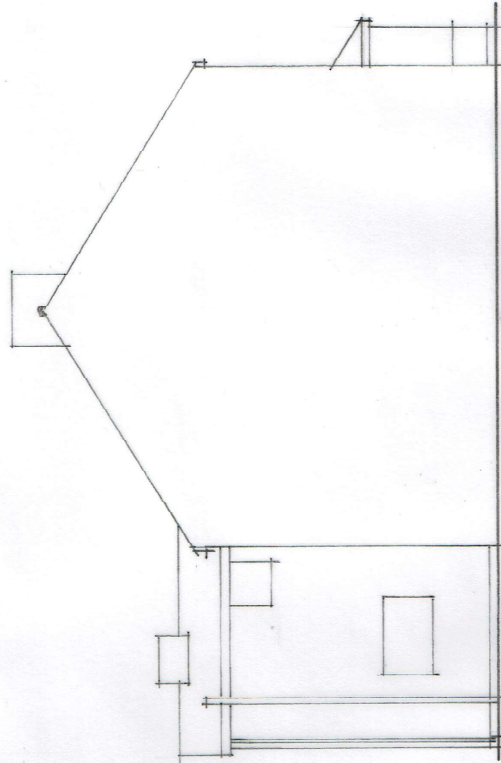

EXISTING SIDE ELEVATION (1:100)



SCALE BAR

EXISTING ELEVATIONS @:-
 27, ALBERT ROAD, WEST
 DAYTON, UB7 8ER
 DWG NO:- AUG 12, 1984
 SCALE:- 1:100 @ A3
 REVISIONS:-