


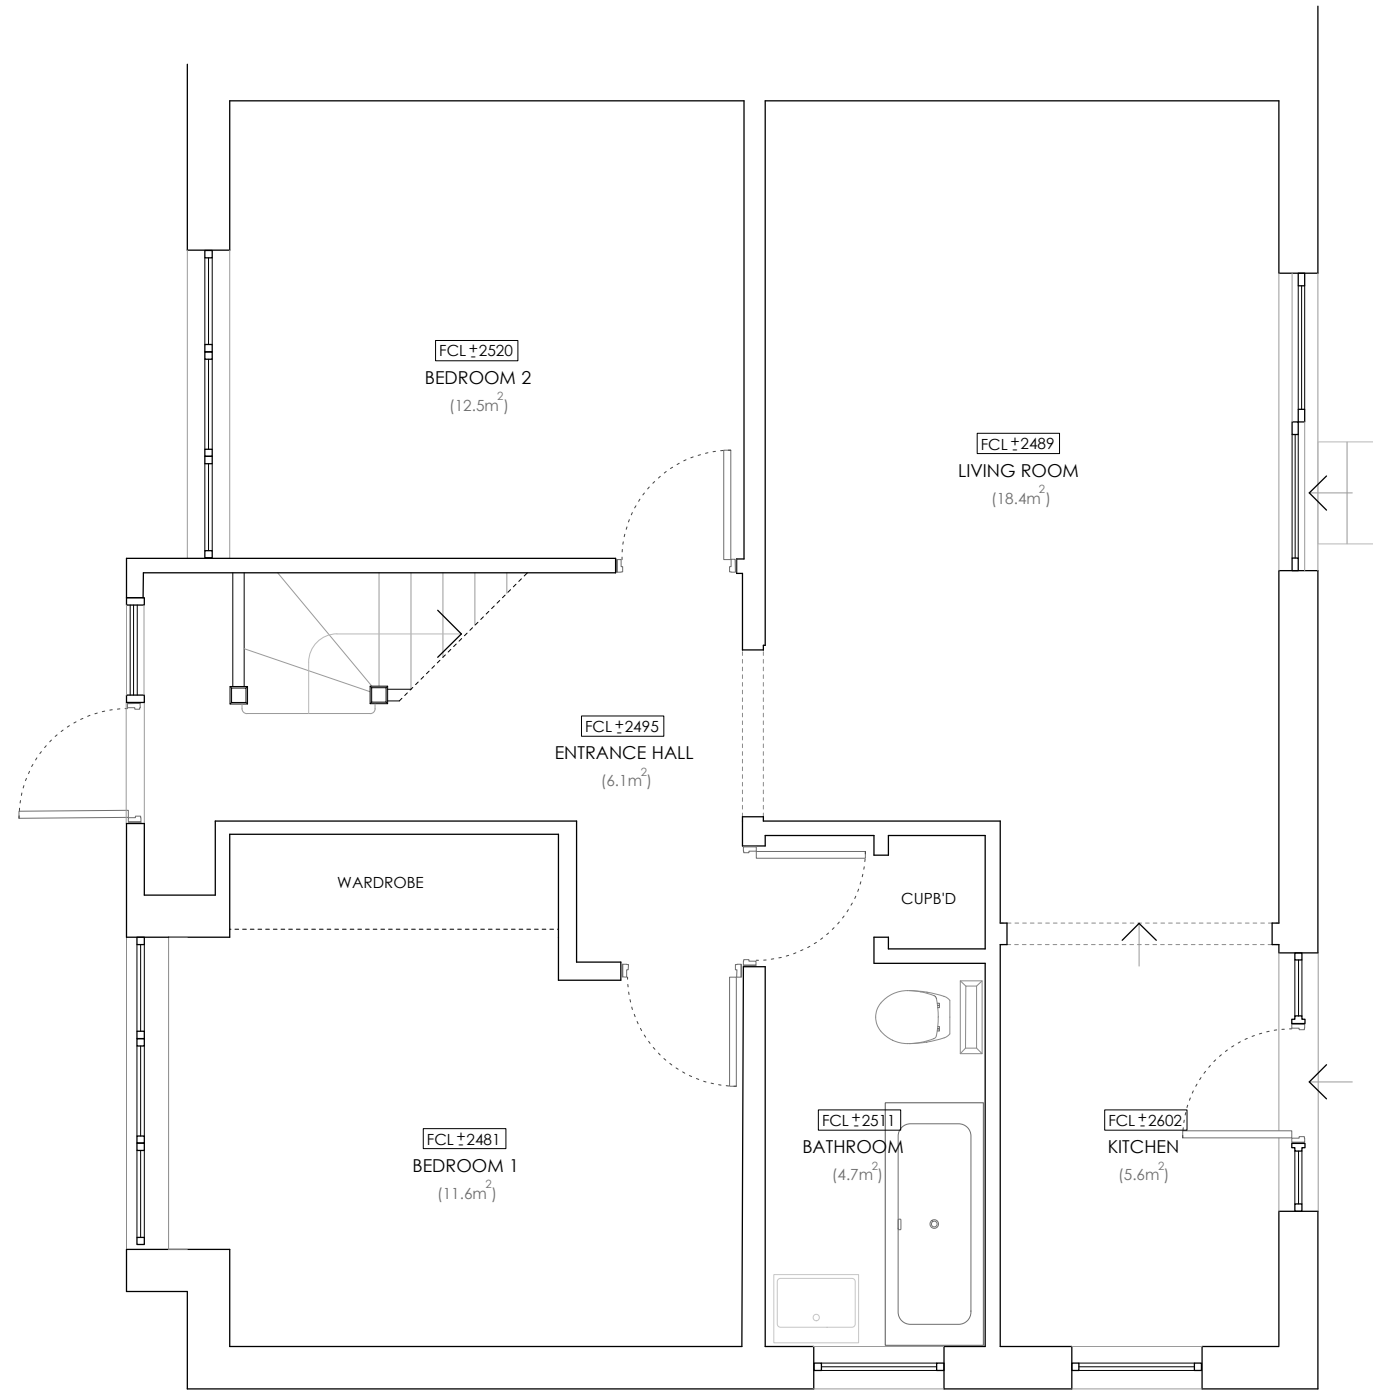

PROPOSED GROUND FLOOR PLAN

Notes Do not scale: use given dimensions only. All scaling out to be verified on site and any discrepancies to be notified to the Author. This drawing is not to be used for the purpose of planning or construction. ALL DIMENSIONS ARE GIVEN IN MILLIMETERS. ©Copyright Reserved Key	
Revisions	
Status	
PLANNING	
Wodu Architects	
Unit 3 Widdow Street, 7 Widdow Street, London, EC2A 4PF, Tel: 020 7462 0000 and 020 7462 0001, E: info@wodu-architects.co.uk, www.wodu-architects.co.uk	
Client	
Mr & Mrs Grimston	
Project	
57 Bedford Avenue, UB4 0DS	
Drawing	
Proposed Ground Floor Plan	
Date	Dec 2020
Drawn by	EO
Scale	1:50@A3
Checked by	NW
Project No.	20-2006
Rev.	--
Ref.	
WA 2006 PL 104-1	