

General Notes

Project Titel:

EXISTING FLOOR
PLANS,SECTION
& ELEVATION

This drawing is the copy
right of 1st
construction(uk)Ltd and
may not be amended,
copied or reproduce
without written
permission. No liability
will be accepted for
amendments made by
other person.

Do not scale off the
drawings (scale only for
planning purposes).

No.	Revision/Issue	Date

Firm Name and Address

1st
CONSTRUCTION(UK) Ltd.
FINANCE(uk) Ltd.


Ali Shir Mohammadi B.Engg, M. Phil
Director

© +44 (0) 7932 399 033 © +44 (0) 20 7433 3651
© ali@1stconstruction.co.uk
© 565 Finchley Rd, London NW3 7BN


Project Name and Address

265 Church road,
Hillingdon UB3 2LQ


Project SD 30/ P-01	Sheet
Date 16.03.2020	A1
Scale 1:100	

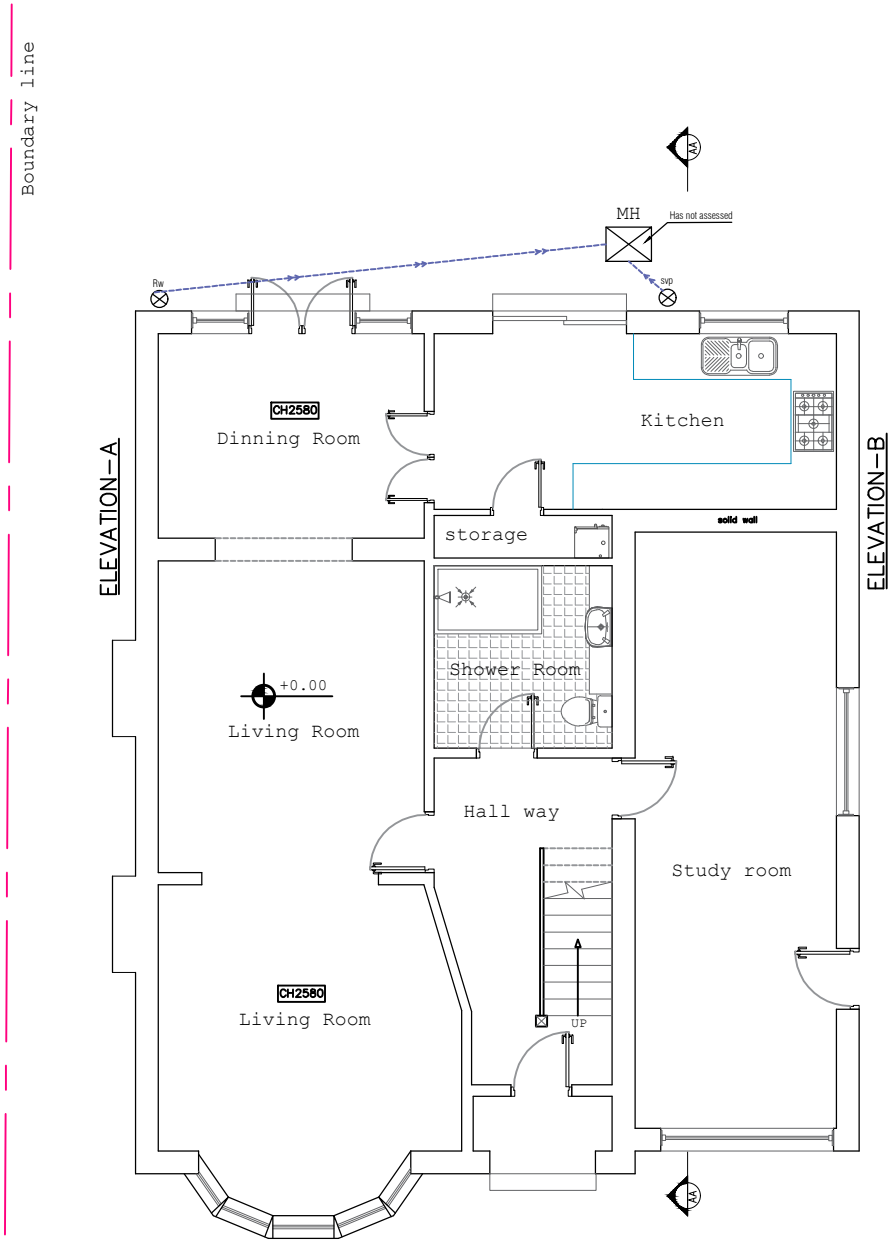

EXISTING GROUND FLOOR PLAN
SCALE 1:100

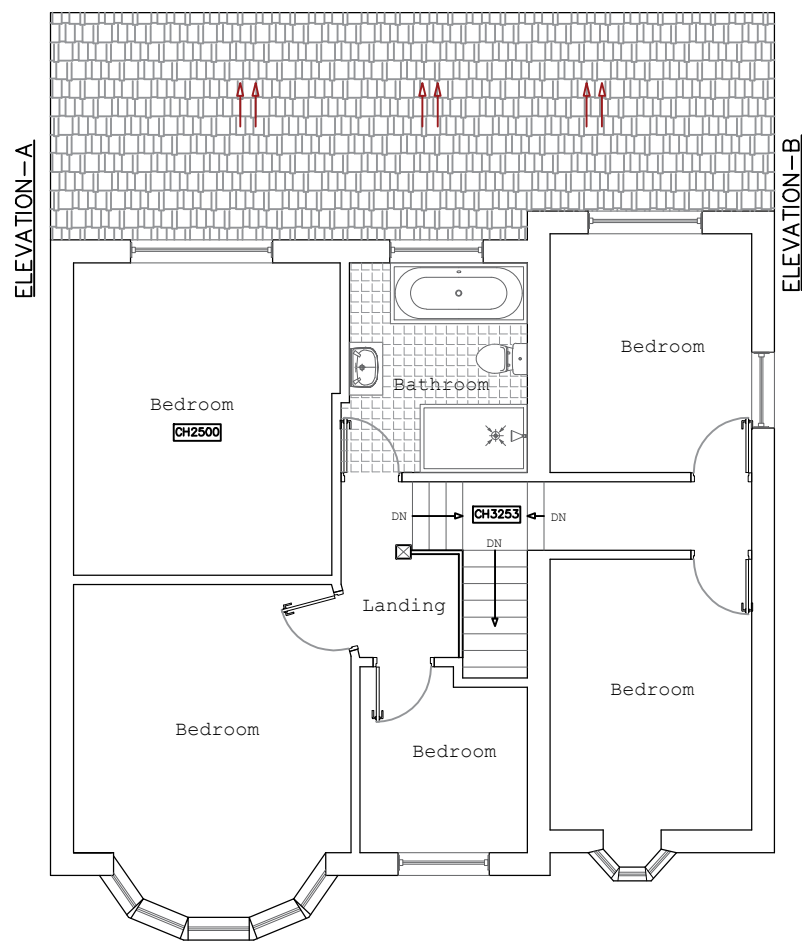

EXISTING FIRST FLOOR PLAN
SCALE 1:100

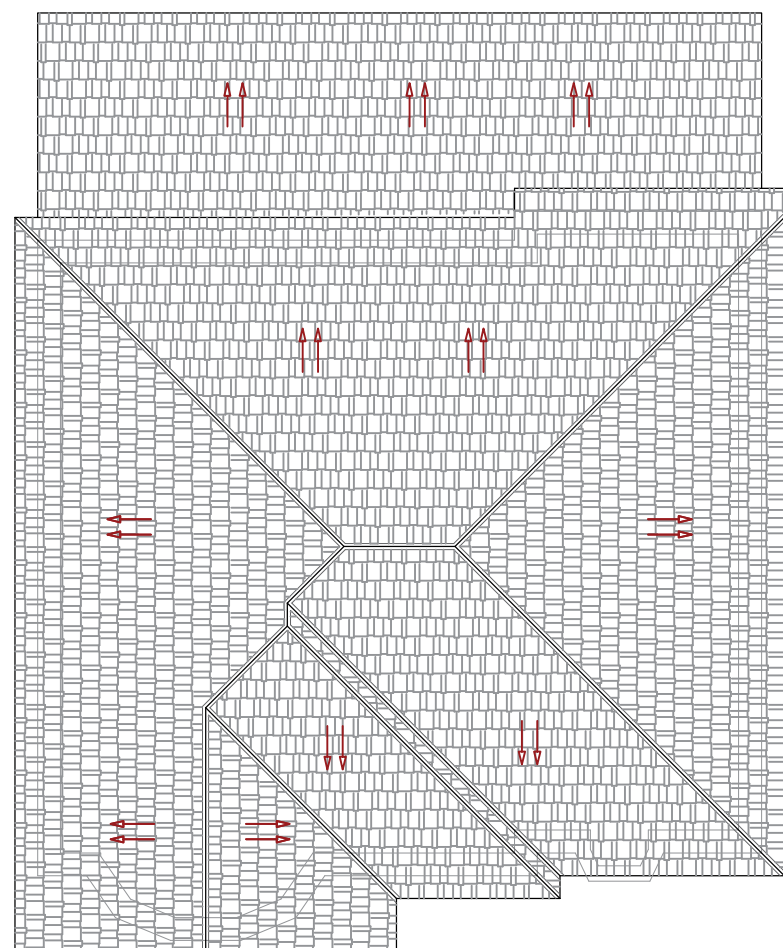


EXISTING ROOF PLAN
SCALE 1:100



EXISTING FRONT ELEVATION
SCALE 1:100



EXISTING REAR ELEVATION
SCALE 1:100

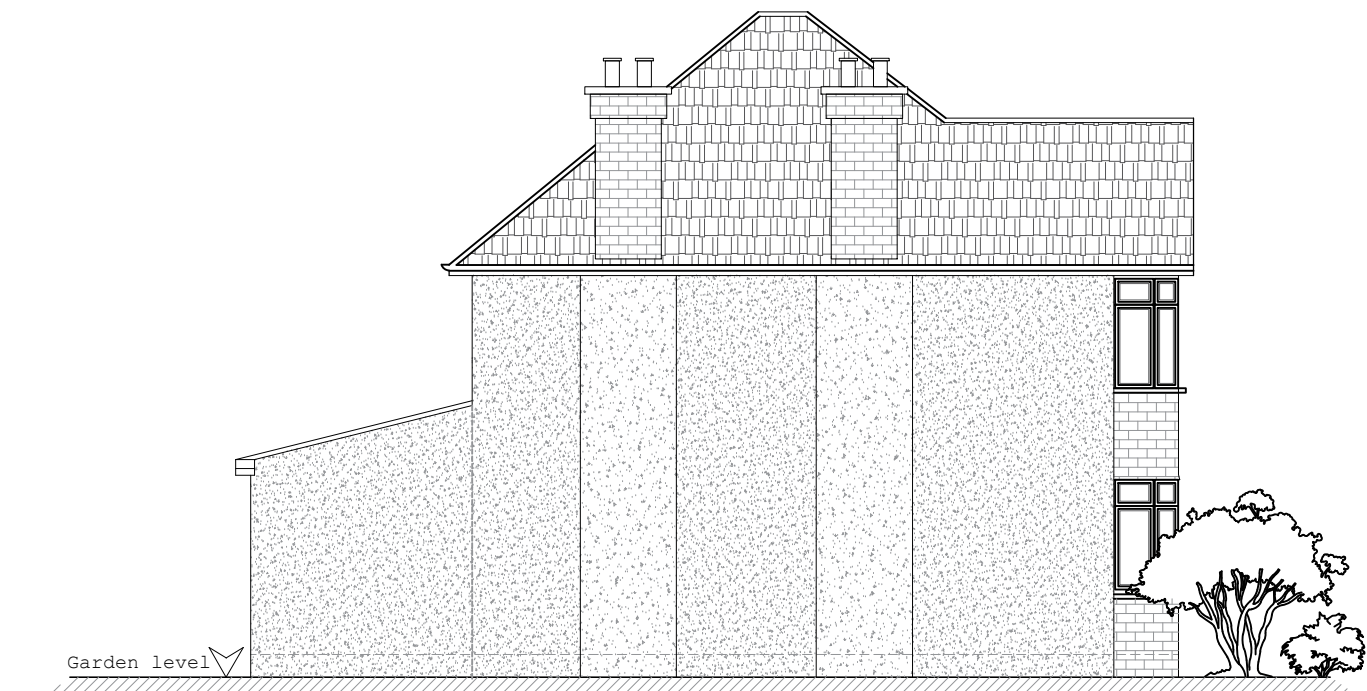

EXISTING SIDE ELEVATION VIEW A
SCALE 1:100



EXISTING SIDE ELEVATION VIEW B
SCALE 1:100

