


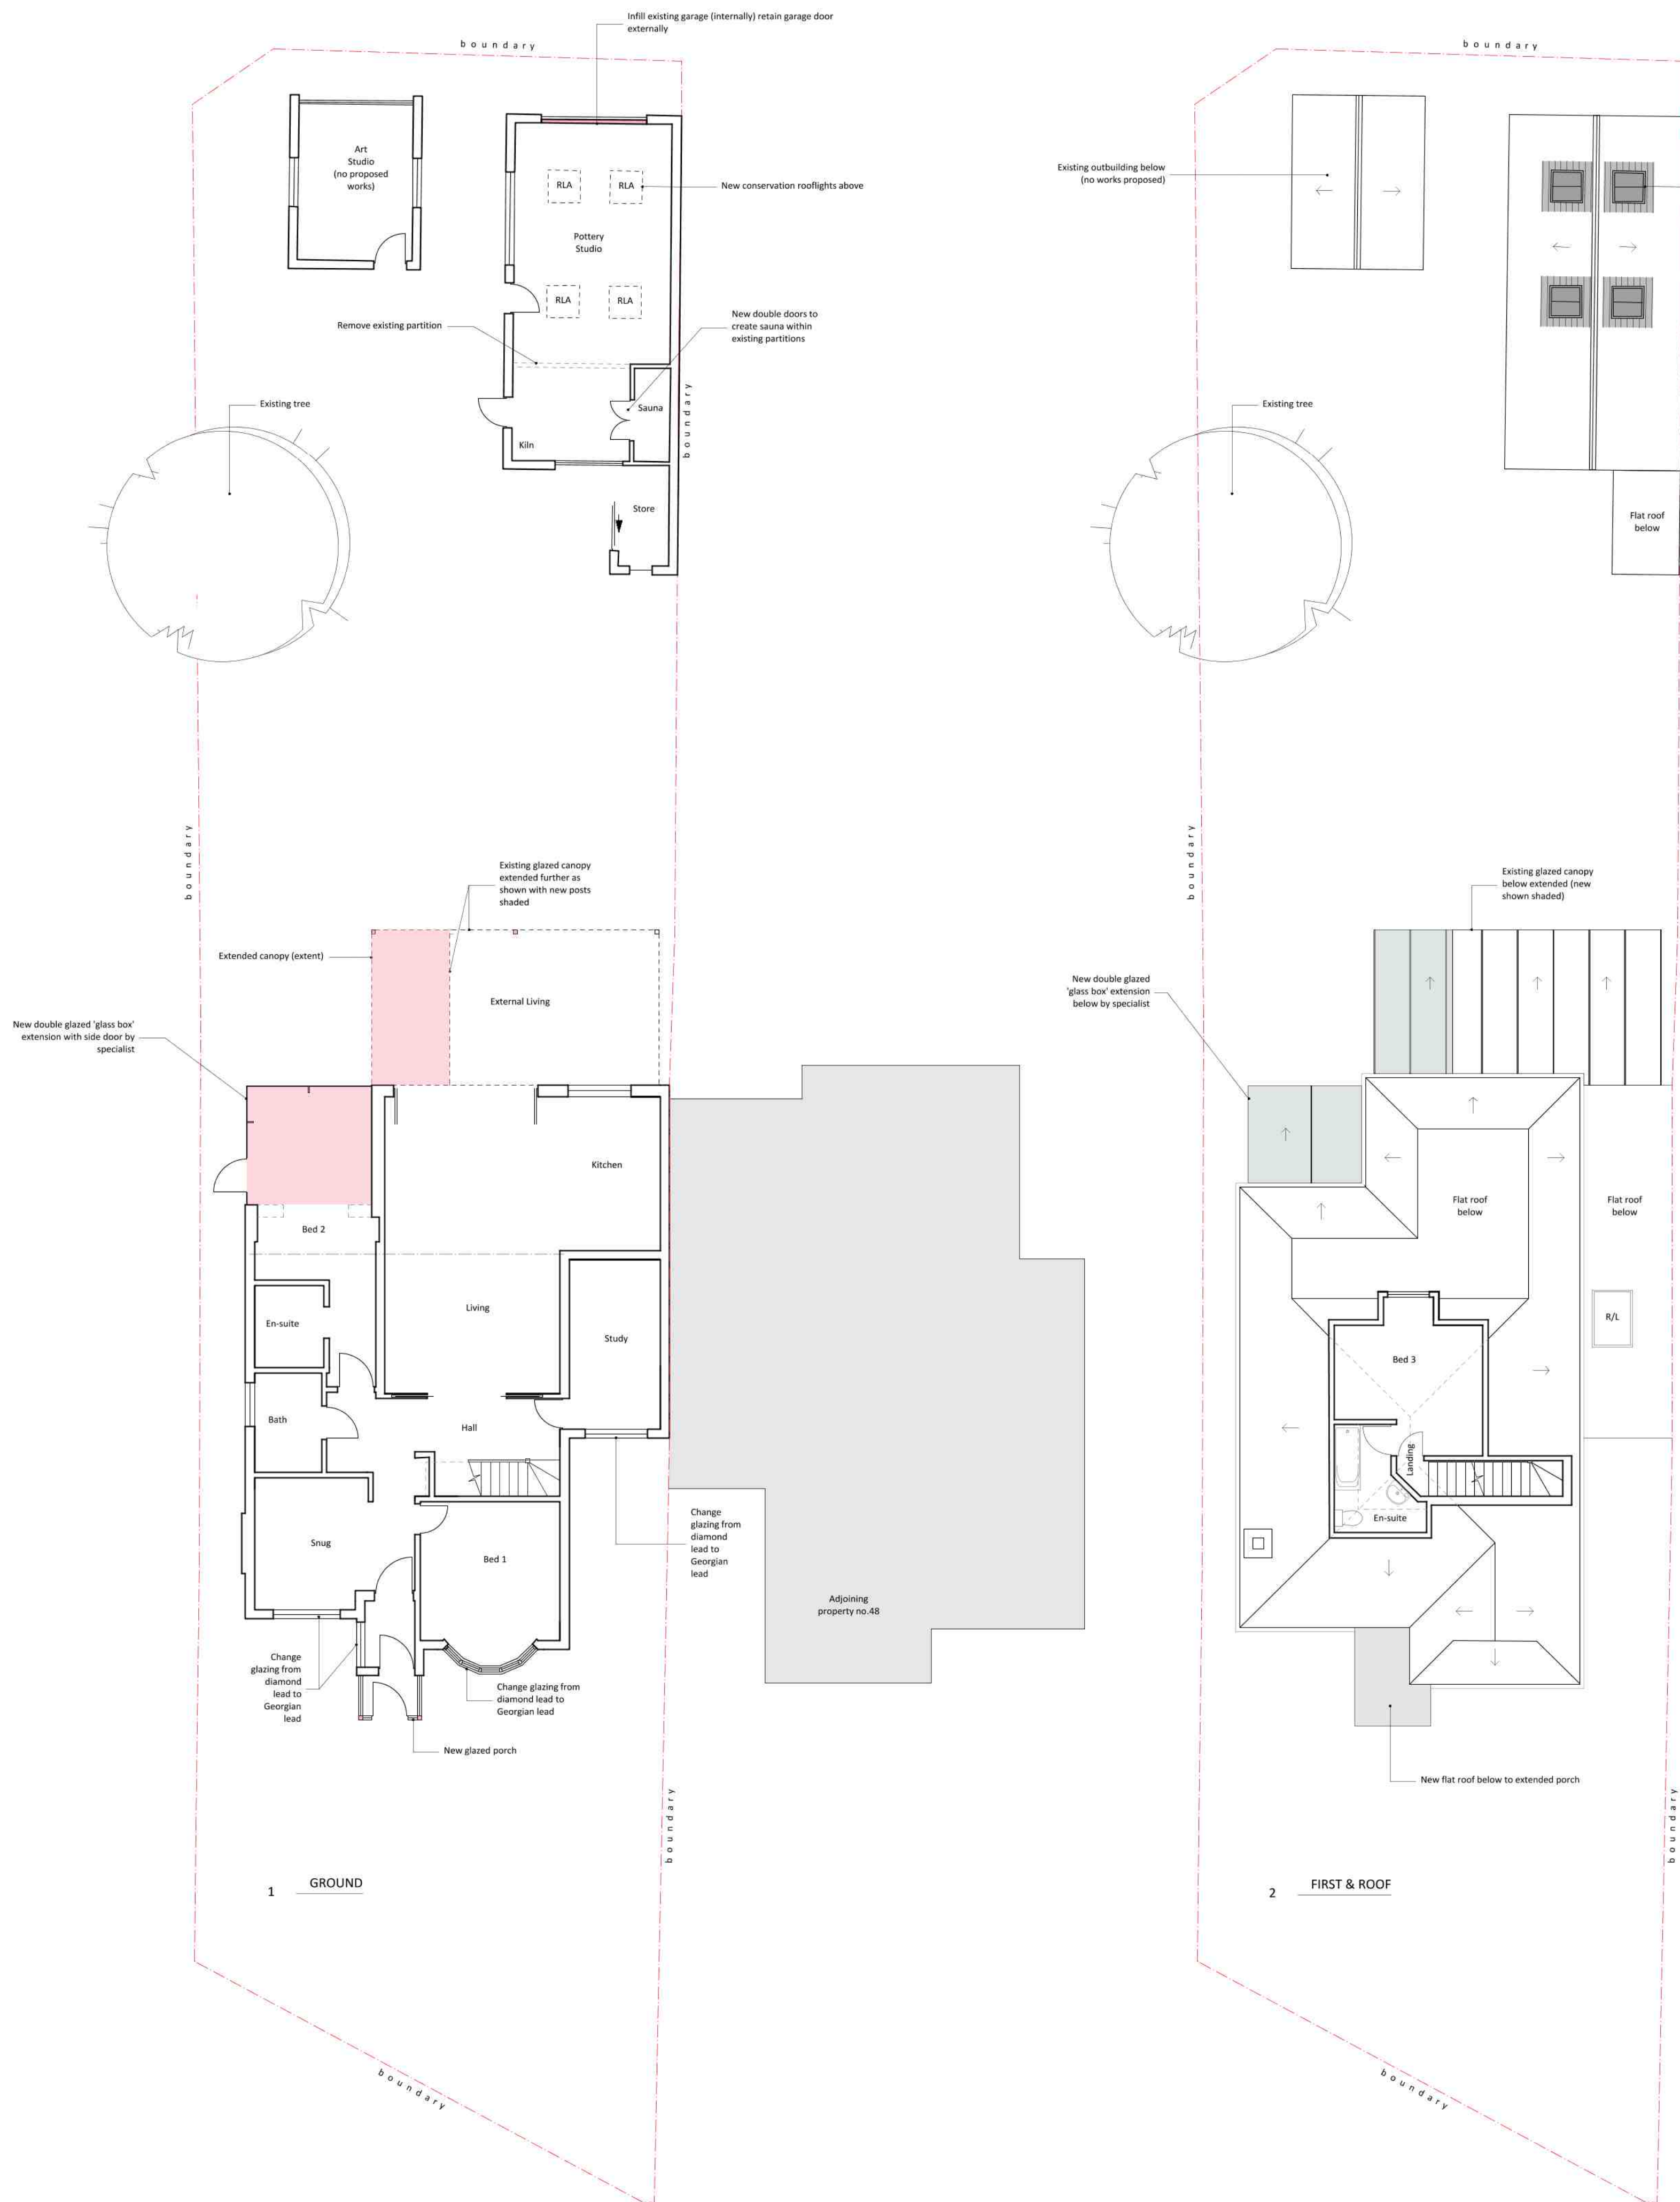

POTTERY STUDIO

- Notes
- Generally demolition shown dotted unless otherwise indicated
 - All new work shown shaded or hatched

A	08/12/2020	Revised as per planning letter 04/12/2020
ISSUE	DATE	REVISION

NOTE: DO NOT SCALE FROM DRAWING. USE FIGURED DIMENSIONS ONLY. CHECK ALL DIMENSIONS ON SITE PRIOR TO ANY CONSTRUCTION AND REPORT ANY DISCREPANCIES TO ARCHITECT OR CA.

PROJECT
50 Rodney Gardens, Pinner HA5 2RP

CLIENT
Ms Zinat Nourouz

DRAWING
PROPOSED PLANS & ELEVATIONS

Akaal Associates Ltd
architects and construction management

All rights described in chapter IV of the Copyright Designs & Patents Act 1988 have been generally asserted. This Drawing must not be scaled: only figured dimensions should be used. If there are any discrepancies, or contradictions between this and other information, it should be brought to the Architect's attention.

PROJECT #	2020.014	DWG #	REV
DATE	11/11/2020		
SCALE @ A1	1:100		
DRAWN	KS	CHKD	JC

Akaal Associates Ltd
Moor House Farm Lower Road Higher Denham Buckinghamshire UB9 5EN
t 01895 834961 w akaalassociates.co.uk e info@akaalassociates.co.uk

0.0 1.0 2.0 3.0 4.0 5.0 M

