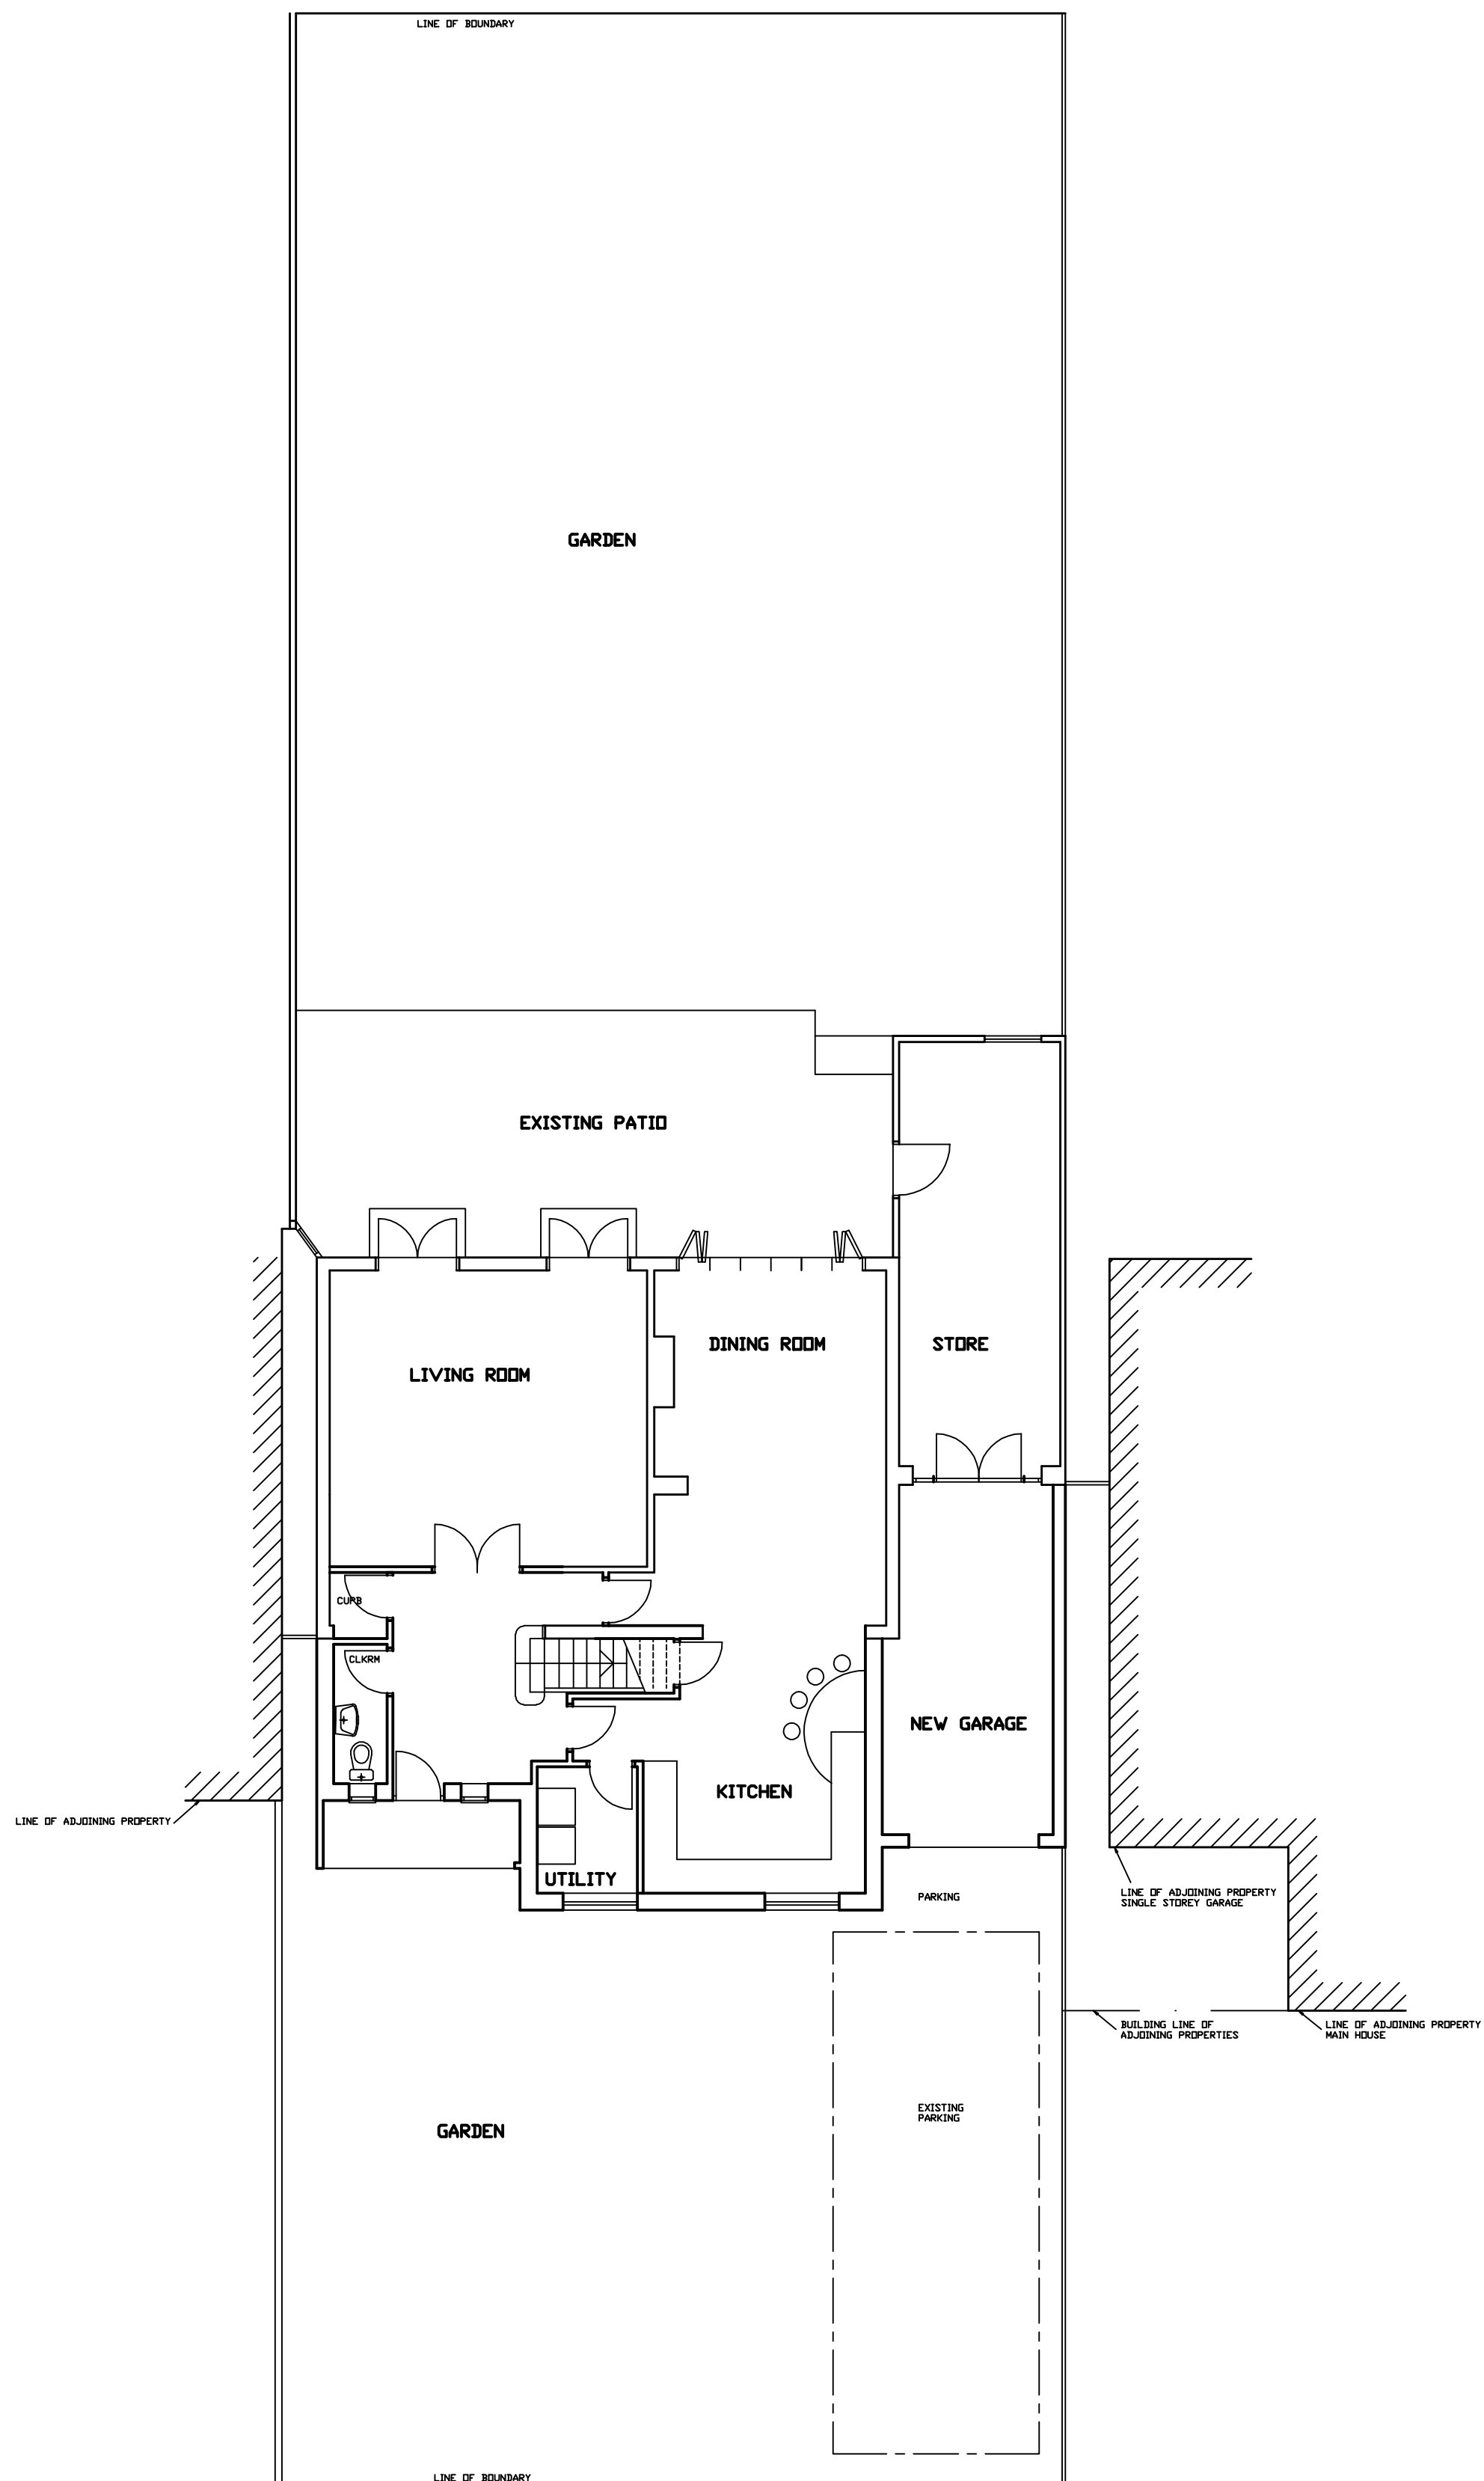


SCALE BAR

GROUND FLOOR PROPOSED SCALE 1:100

15 LAWRENCE DRIVE PINNER HA5