

FOR CONSTRUCTION PURPOSES DO NOT SCALE FROM THIS DRAWING.
ALL DIMENSIONS TO BE CHECKED ON SITE. ANY DISCREPANCIES MUST BE
REPORTED TO THE ARCHITECT FOR VERIFICATION PRIOR TO
COMMENCEMENT OF THE EFFECTED WORKS. IF IN DOUBT ASK. THIS
DRAWING IS COPYRIGHT.

Rev No	Date	Revision note
P1	22nd Mar '22	PRELIMINARY ISSUE

A


B

C


D

E

F

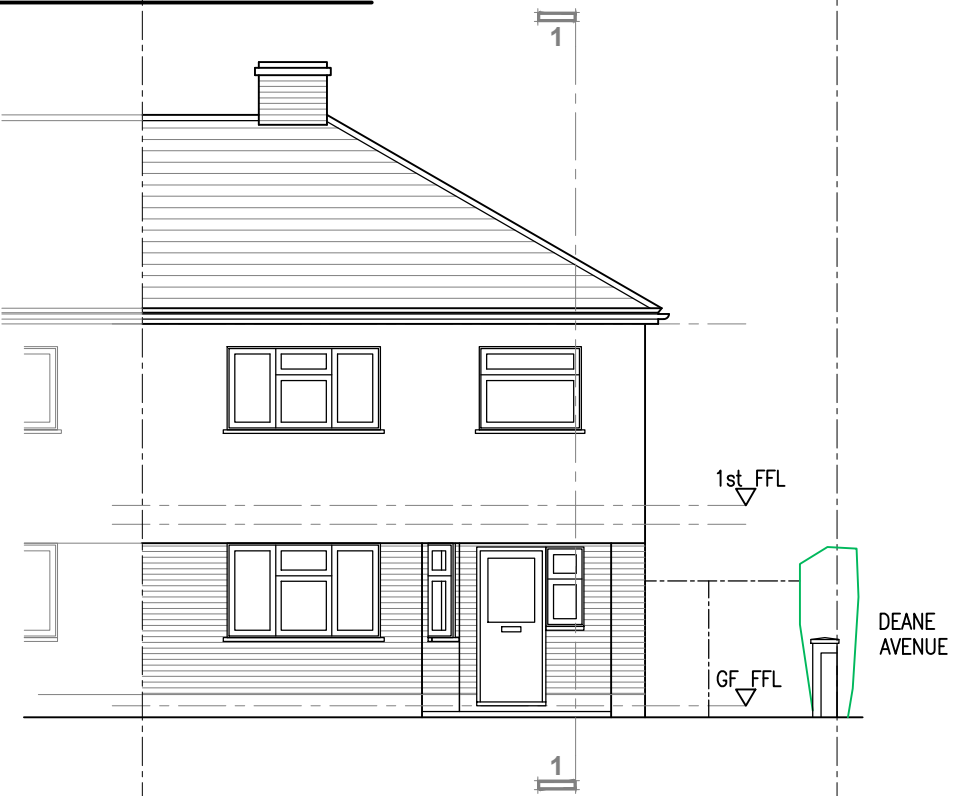

Front Elevation

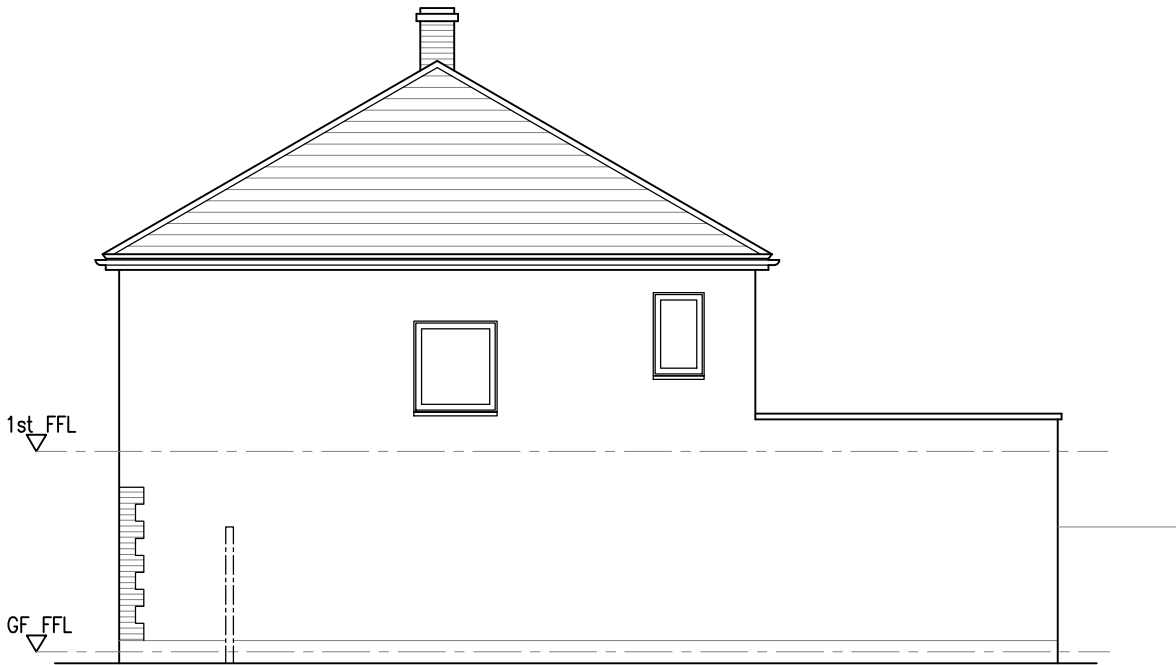

Side Elevation

A


B

C


D

E


F

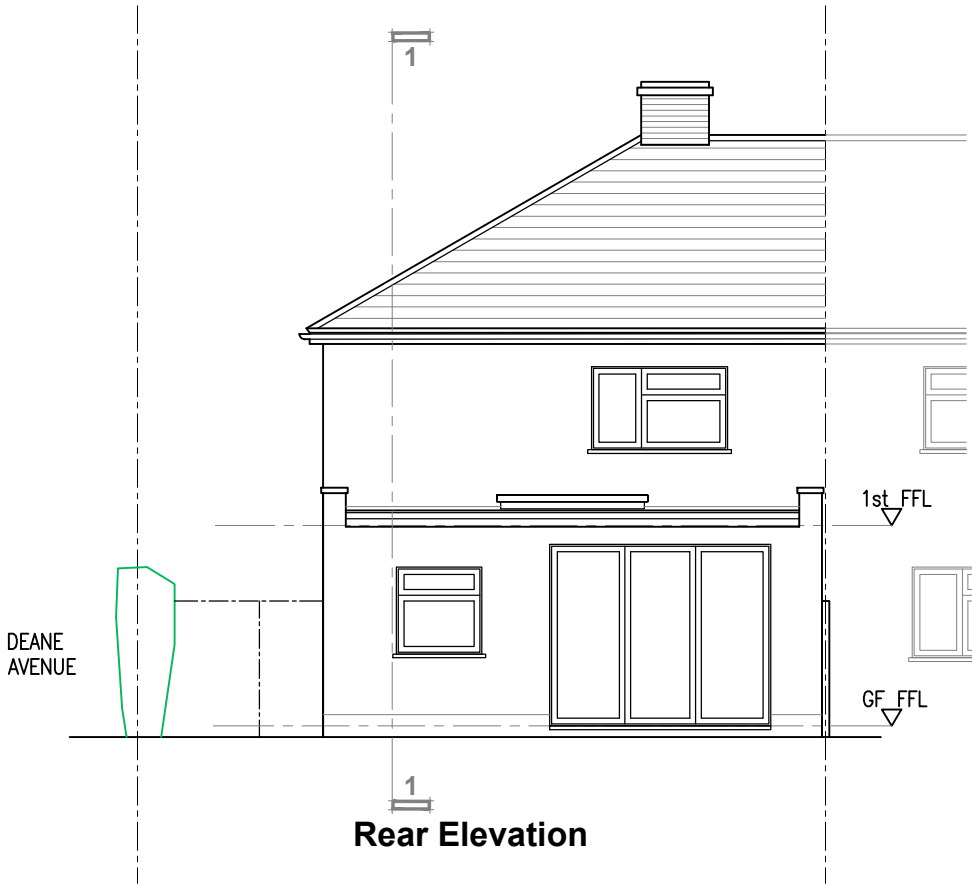

Rear Elevation

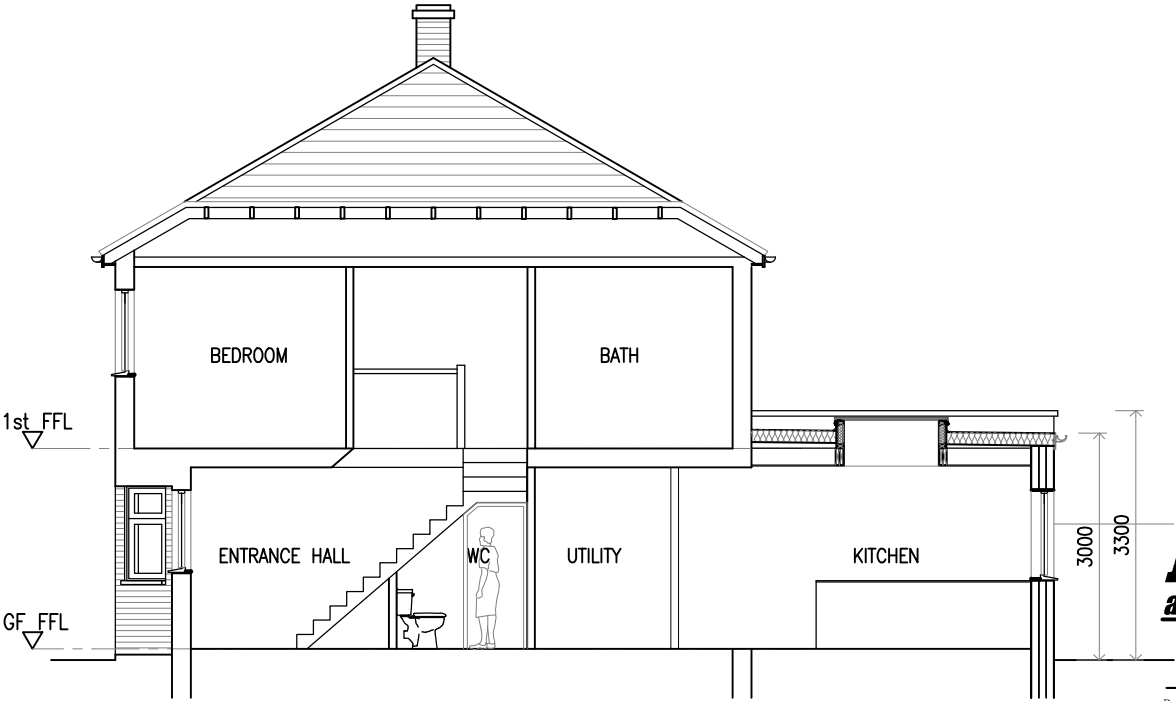

Section 1-1

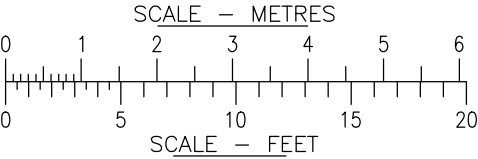

jpb
architects

BROOK HOUSE
54A COWLEY MILL ROAD
UXBRIDGE UB8 2FX

TEL: (01895) 272 446
FAX: (01895) 272 483
EMAIL: admin@jpbarchitects.co.uk

JOB TITLE		
13 Edward's Avenue Ruislip Middlesex HA4 6XB		
DRG TITLE		
Proposed Elevations (Prior Approval)		
SCALE	DATE	
1:100 @ A3	Mar '22	
JOB NO.	DRG NO.	REV
11201	125	PI