

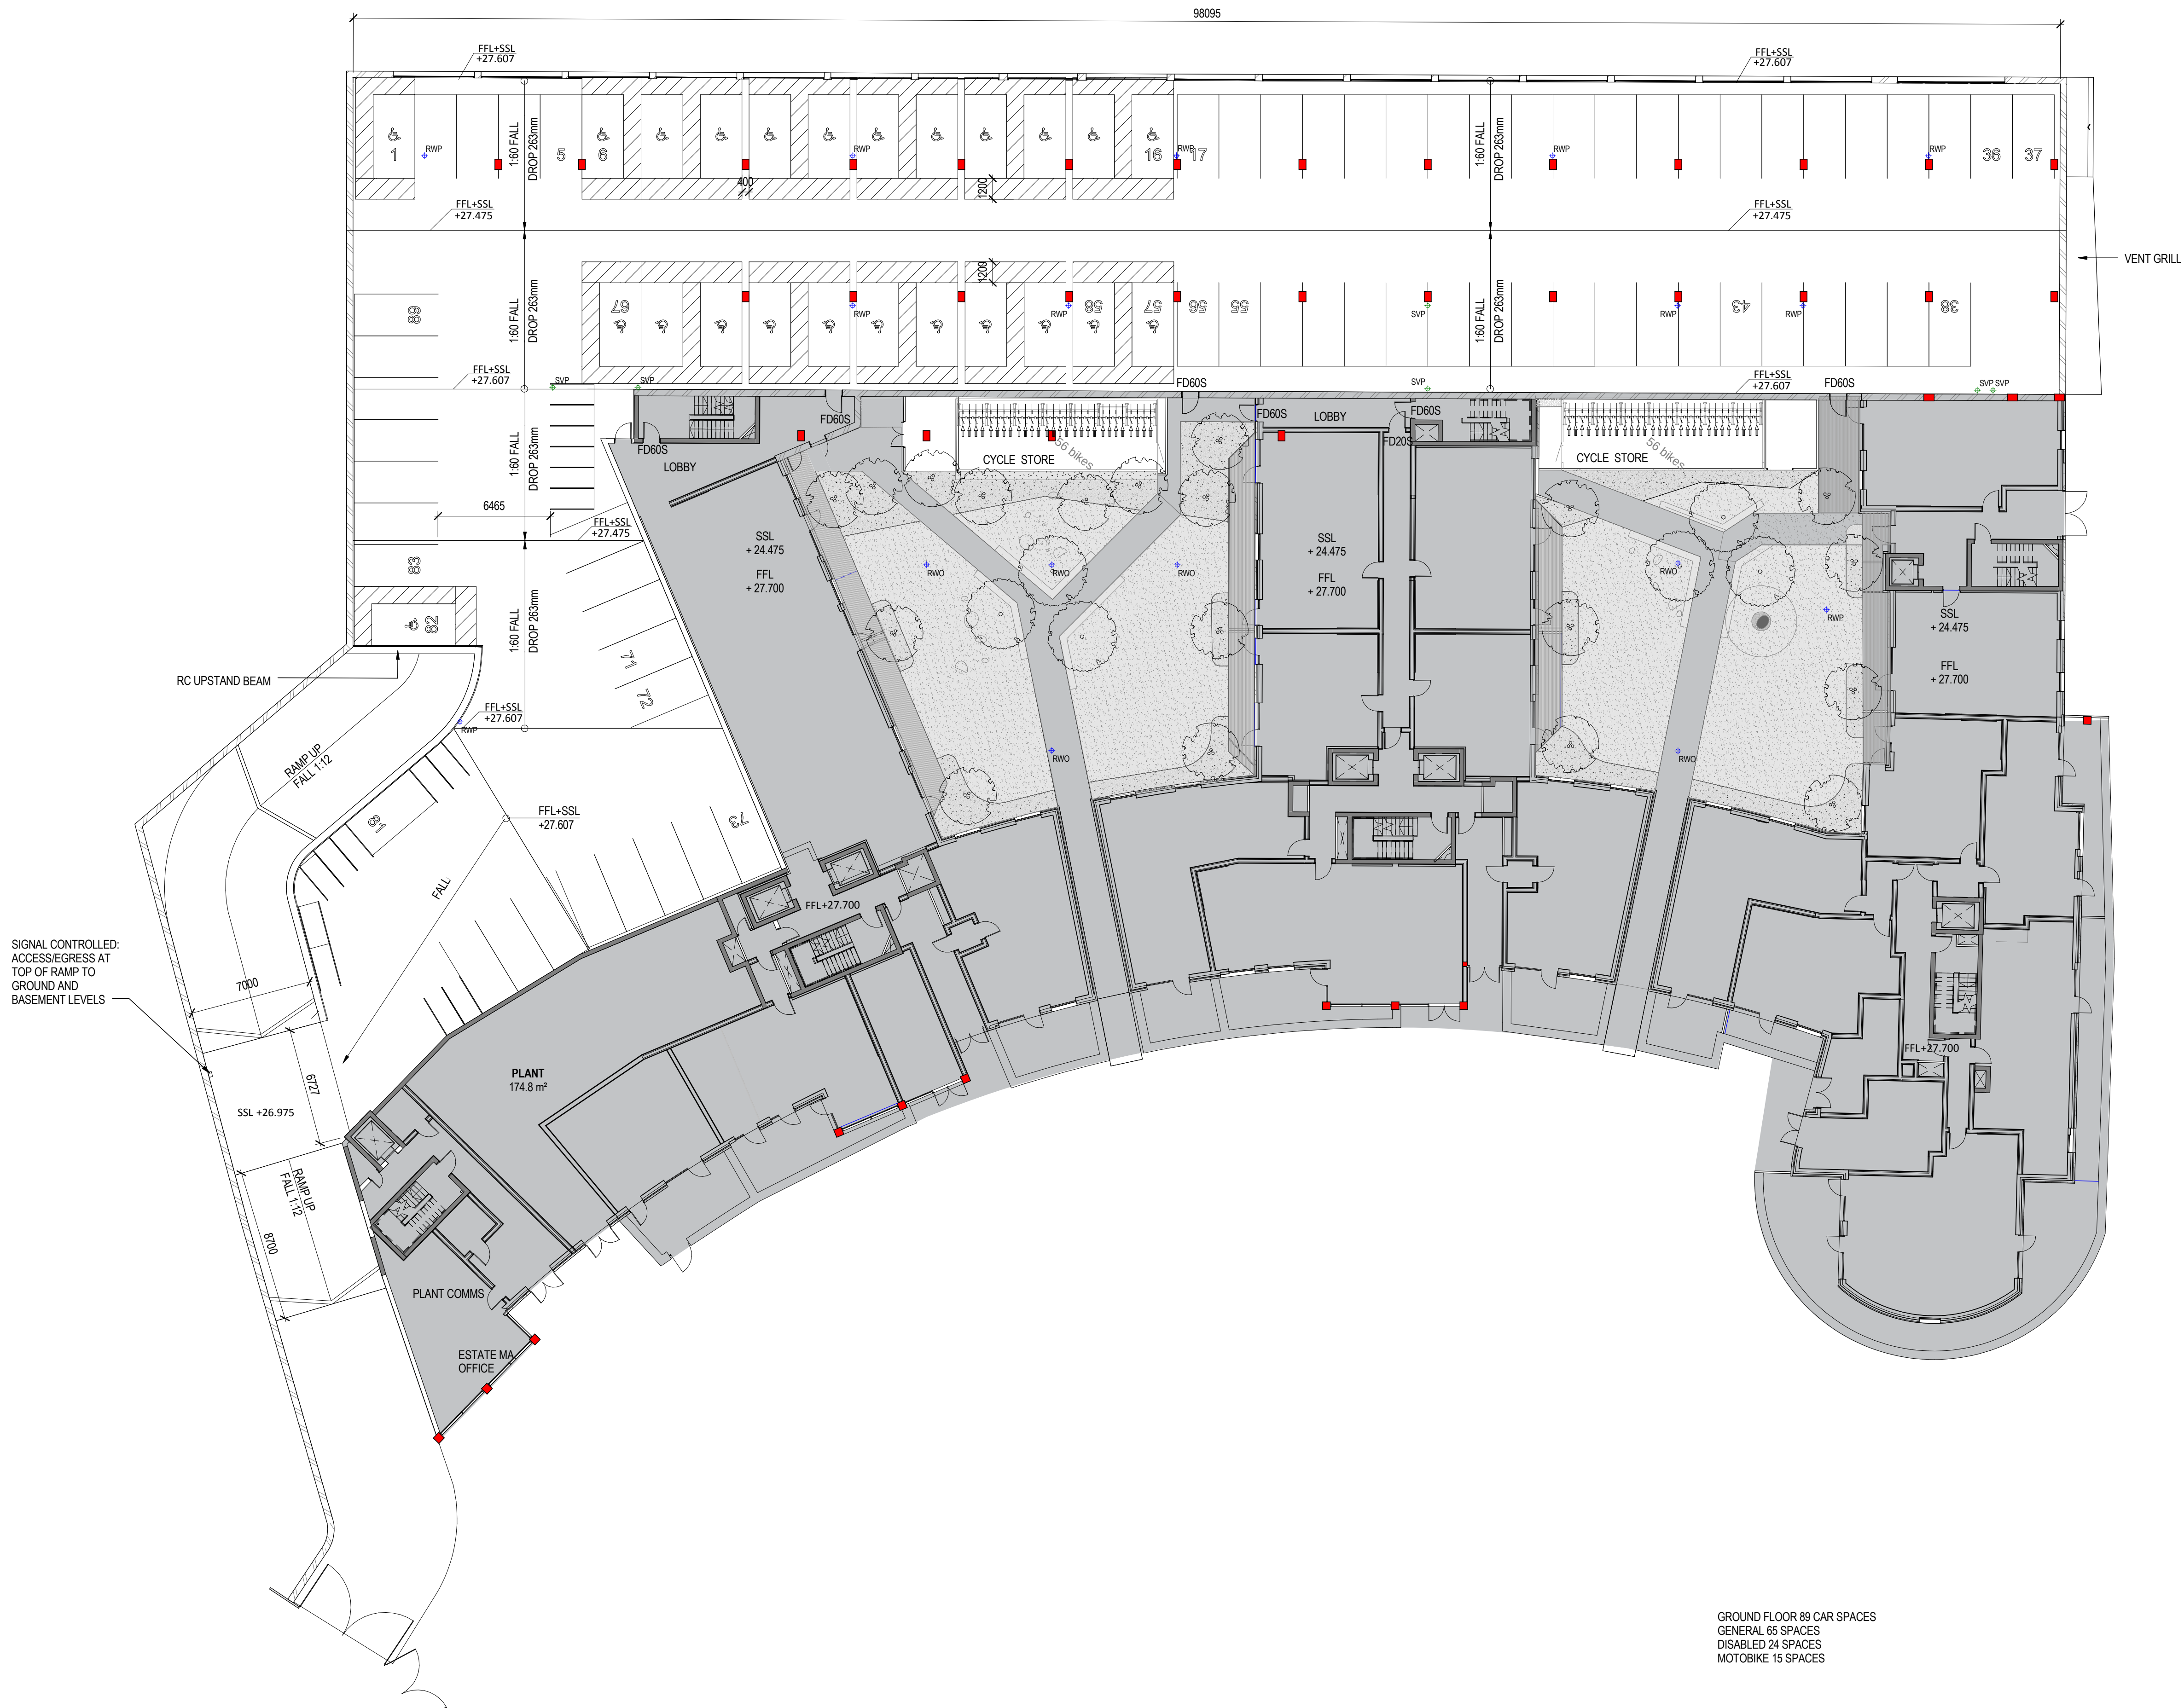


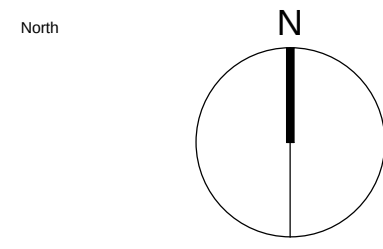

SIGNAL CONTROLLED:
ACCESS/EGRESS AT
TOP OF RAMP TO
GROUND AND
BASEMENT LEVELS

1 Ground Floor - Car Parking
1:200

GROUND FLOOR 89 CAR SPACES
GENERAL 65 SPACES
DISABLED 24 SPACES
MOTOBIKE 15 SPACES

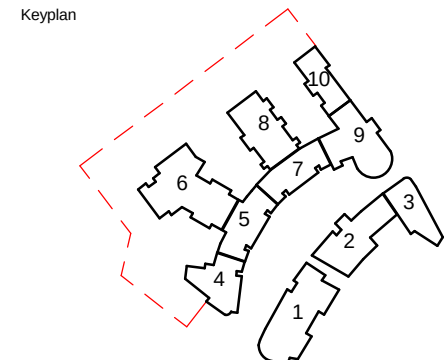

Notes:
1. Do not scale.
2. Contractor to check all dimensions and report omissions and errors to the Architect.
3. EPR Architects accepts no liability for use of this drawing by parties other than the party for whom it was prepared or for purposes other than those for which it was prepared.
4. This drawing is issued in dwg/dgn format as an uncontrolled version to enable the recipient to prepare their own documents/drawings/models for which they are solely responsible. This drawing is based on project information current at the time of issue. EPR Architects Limited accepts no liability for any alterations or additions to or discrepancies arising out of any change to such project information that occurs to the information after it is issued by EPR Architects Limited.
5. This drawing does not contain shared coordinates and is not issued for coordination purposes.

02	Planning Addendum Application 1a & 1b including amendments	21.06.16	MW	AB
01	Planning Addendum 1A	02.06.16	DM	AB

No.	Revision	Date	Initial	Chk'd
-----	----------	------	---------	-------

- SHARED AREA FOR DISABLED PARKING
- STRUCTURE WALL
- EXTERNAL SHEET PILE WALL
- COLUMN TO STRUCTURAL ENGINEER'S DESIGN
- GULLY TRAP
- RWP RAINWATER PIPE
- SVP SEWER VENT PIPE
- RWO RAIN WATER OUTLET

EPR
architects

30 Millbank
London SW1P 4DU
+44 (0) 20 7932 7600
www.epr.co.uk

Tavistock Gardens
West Drayton

Ground Floor - Car Park
General Arrangement

Planning 1: 200 @ A1 01/13/16

Project No	Originator	Zone	Level	Type	Role	Number	Rev
10348	EPR	00	B2	GA	A	0221	02