


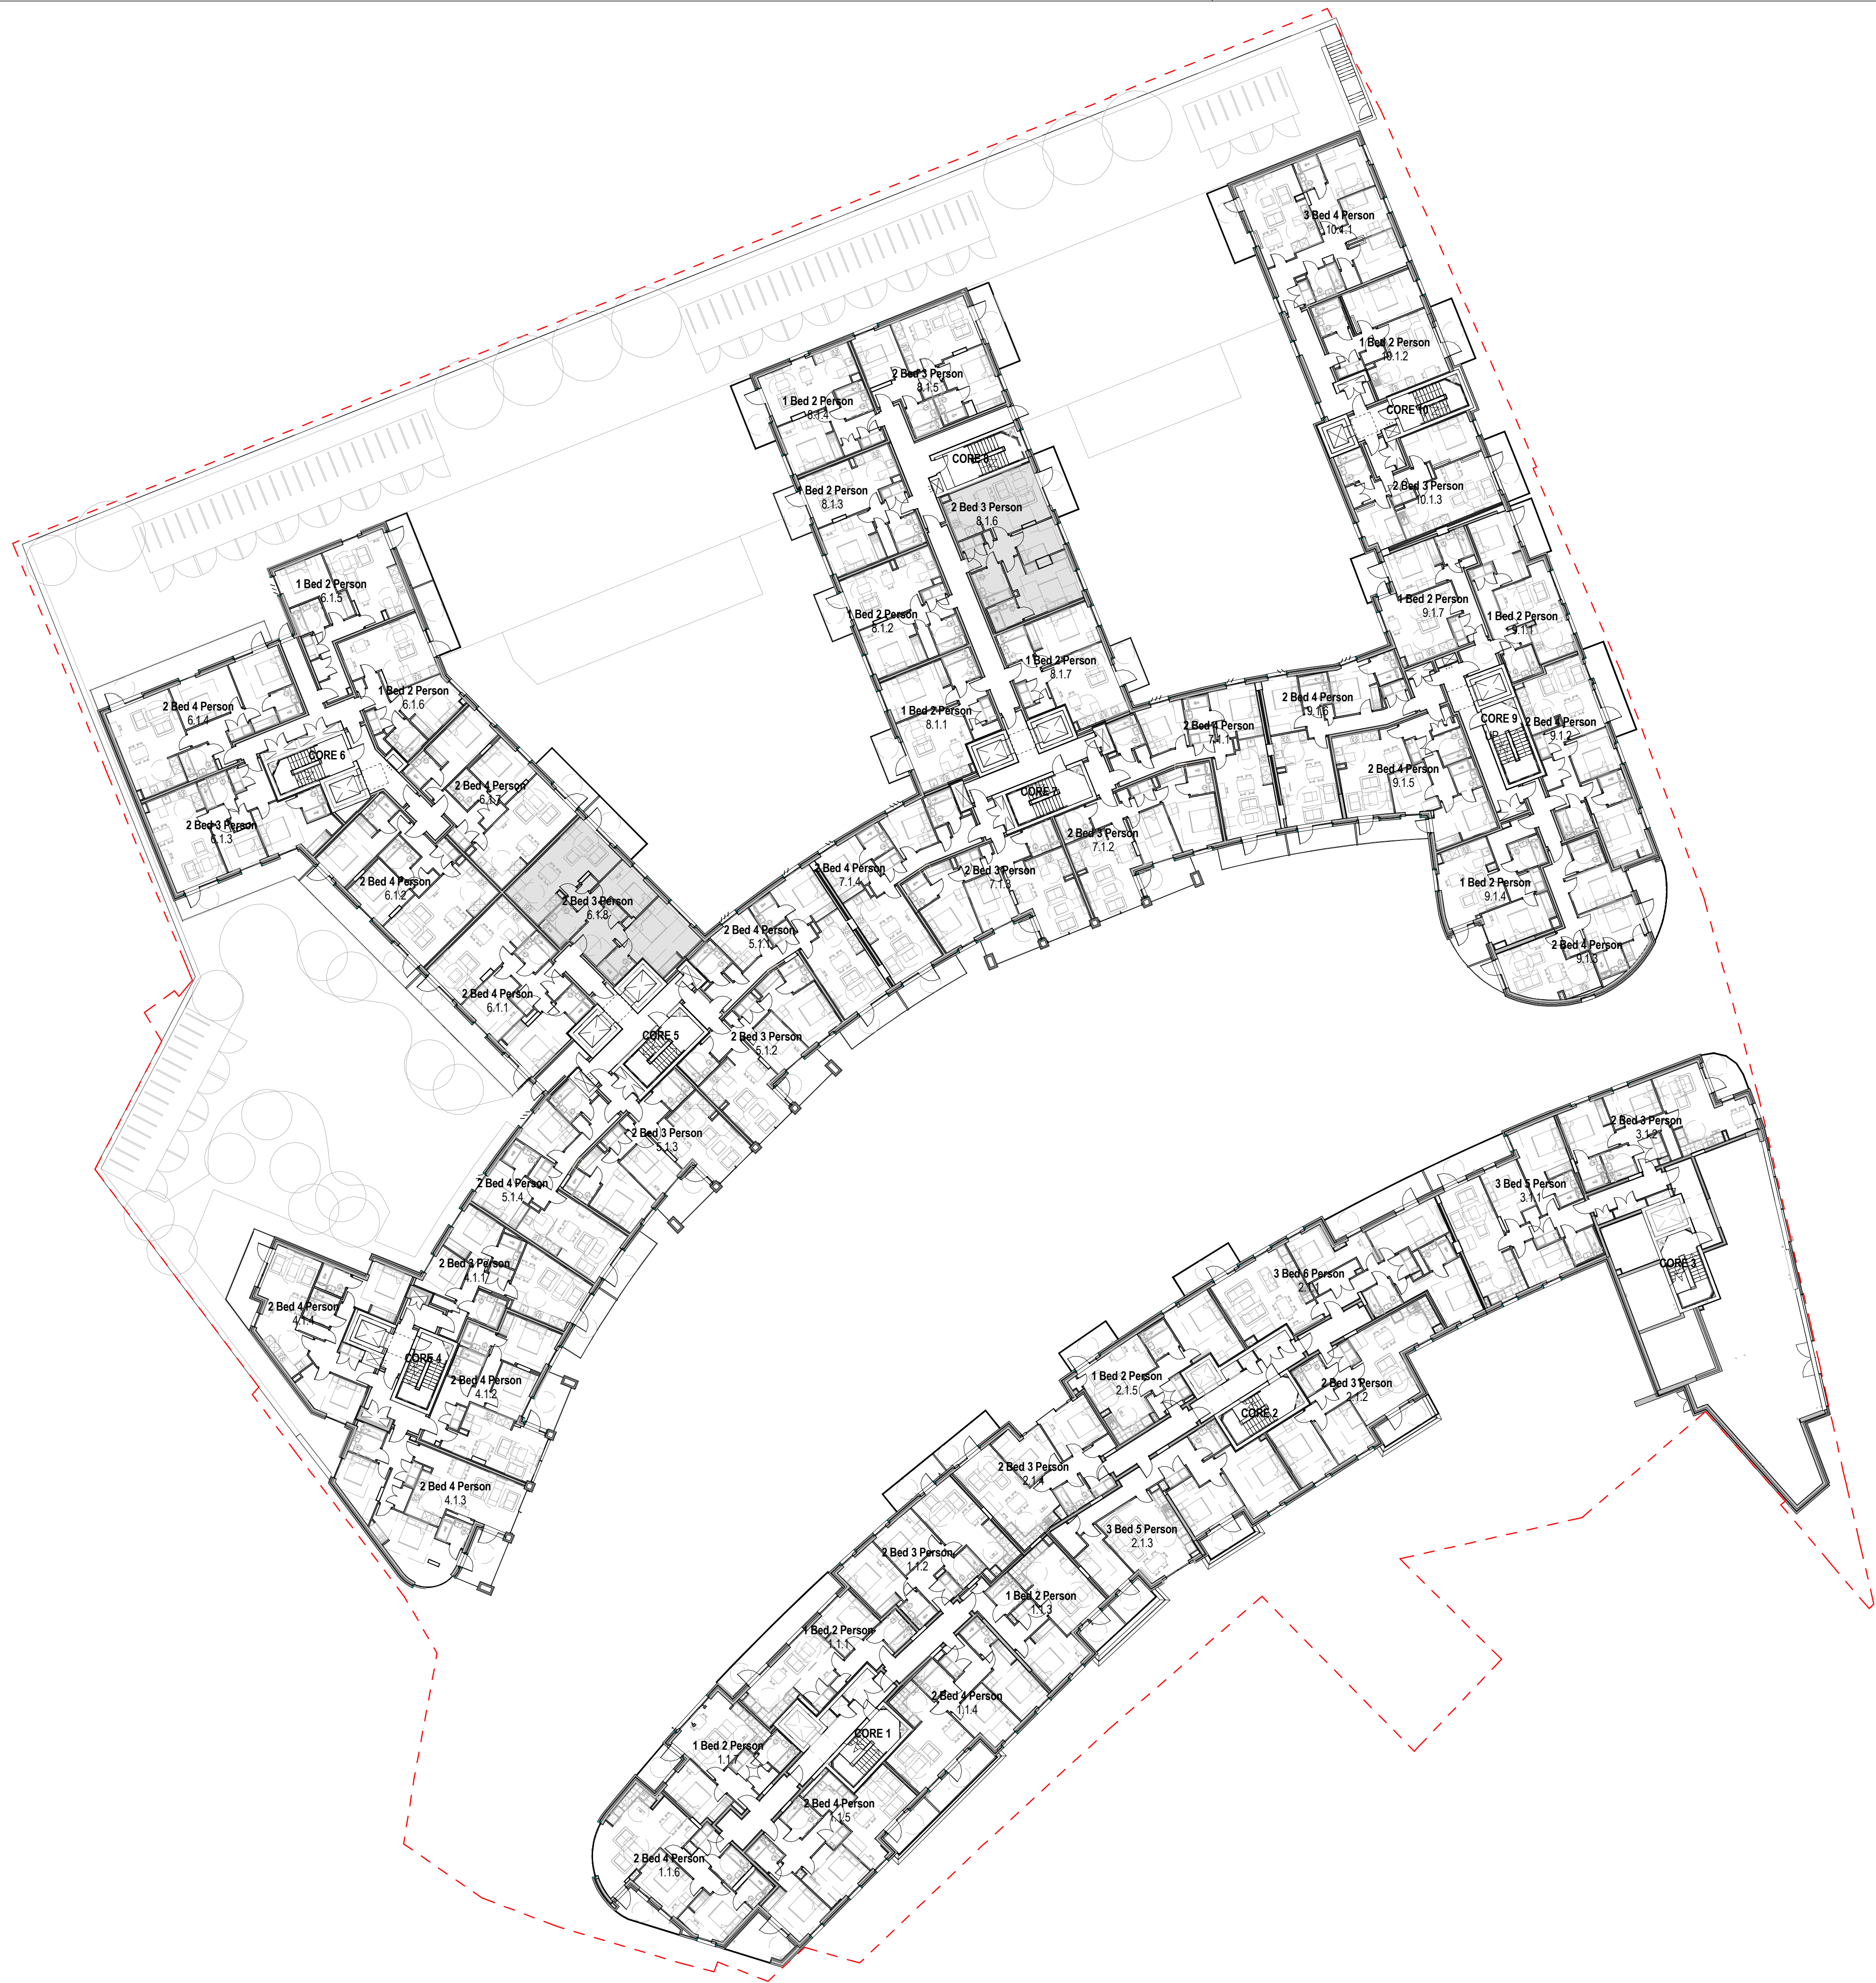

Keyplan

North

Notes:

1. Do not scale
2. Contractor to Check all dimensions and report omissions and errors to the Architect
3. EPR Architects accepts no liability for use of this drawing by parties other than the party for whom it was prepared or for purposes other than those for which it was prepared
4. This drawing is issued in design format as an uncontrolled version to enable the recipient to prepare their own documents/drawings/models for which they are solely responsible. This drawing is based on project information current at the time of issue. EPR Architects Limited accepts no liability for any alterations or additions to or discrepancies arising out of any change to such project information that occurs to the information after it is issued by EPR Architects Limited
5. This drawing does not contain shared coordinates and is not issued for coordination purposes.

No.	Revision	Date	Initial	Chk'd
13	RHL's comments incorporated	06.04.17	CS	AB
12	Issued for Redrow's review	24.03.17	DM	AB
11	Planning Addendum 3 Submission	24.03.17	CS	AB
10	Issued for information	13.03.17	DM	AB
9	Issued for Redrow's review	19.01.17	DM	AB
8	Planning Addendum 3 Submission	18.01.17	CS	AB
7	Issued for Facade Package	09.12.16	CS	AB
6	Planning Addendum 3 Submission	25.11.16	CS	AB
5	Planning Addendum 3 Submission	17.11.16	CS	AB
4	Issued for Redrow's comments	04.11.16	CS	AB
3	Planning Addendum 3 Submission Corridors amended as per Client request	21.10.16	DM	AB
2	Planning Addendum 3 Submission	15.09.16	KO	AB
1	Issued for planning sept application	09.09.16	DM	AB

Key :

Accessible Apartment