

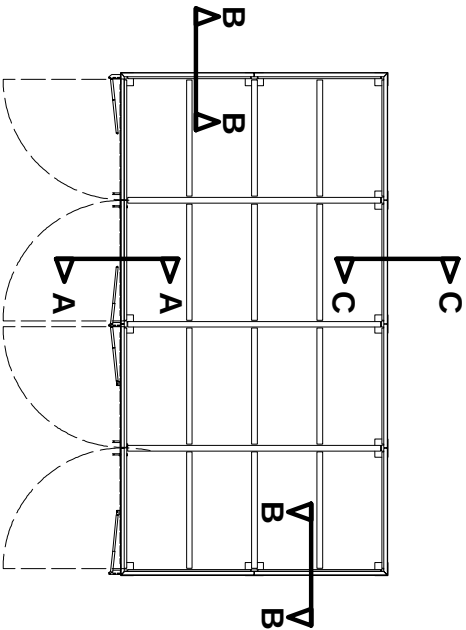
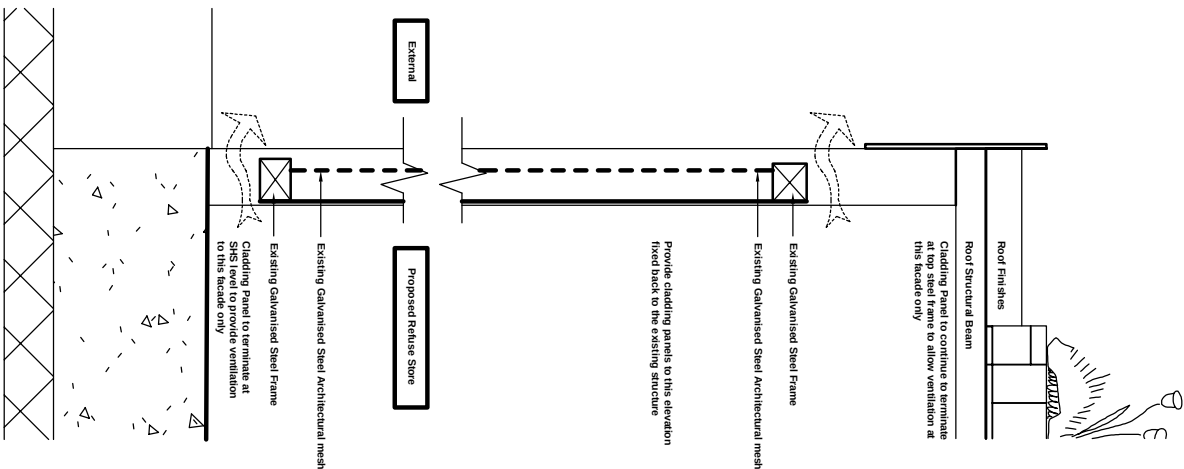


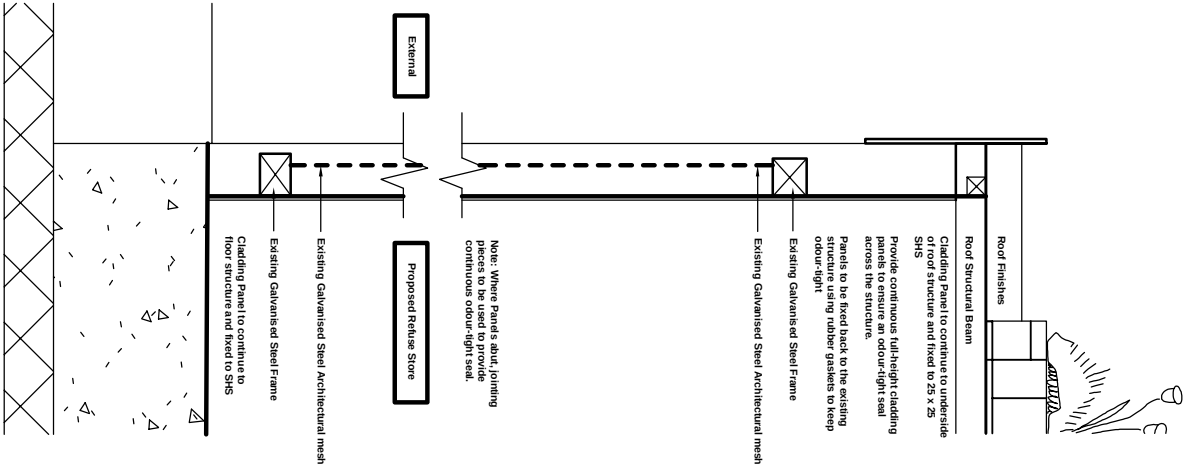

SECTION LOCATION PLAN

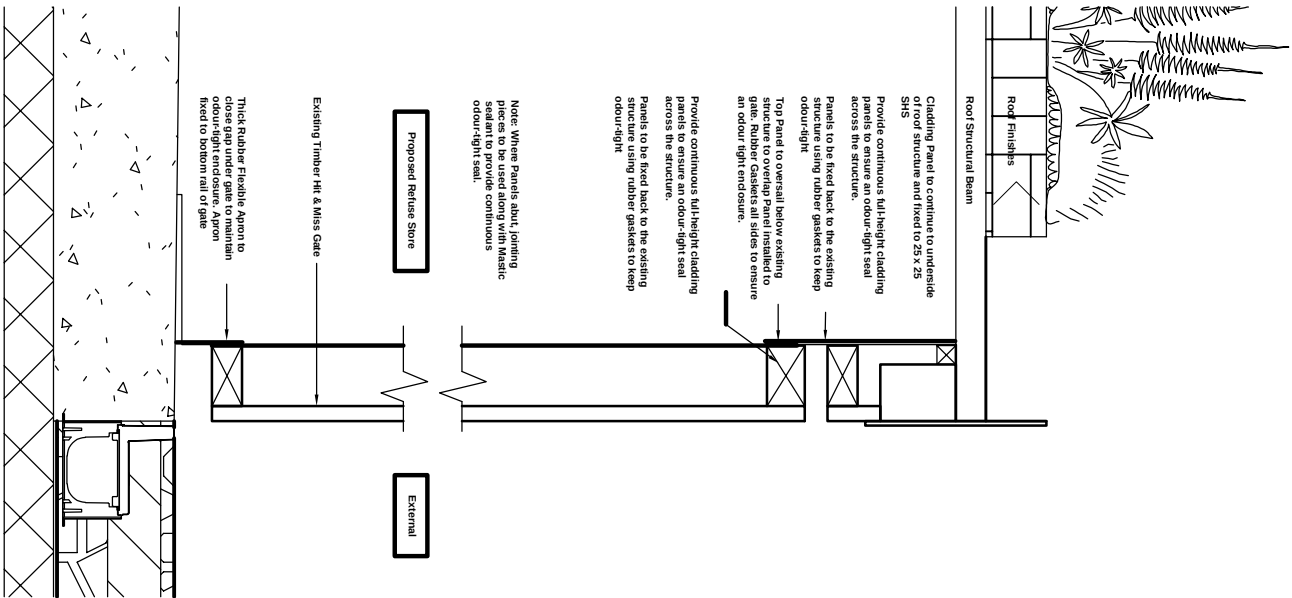