

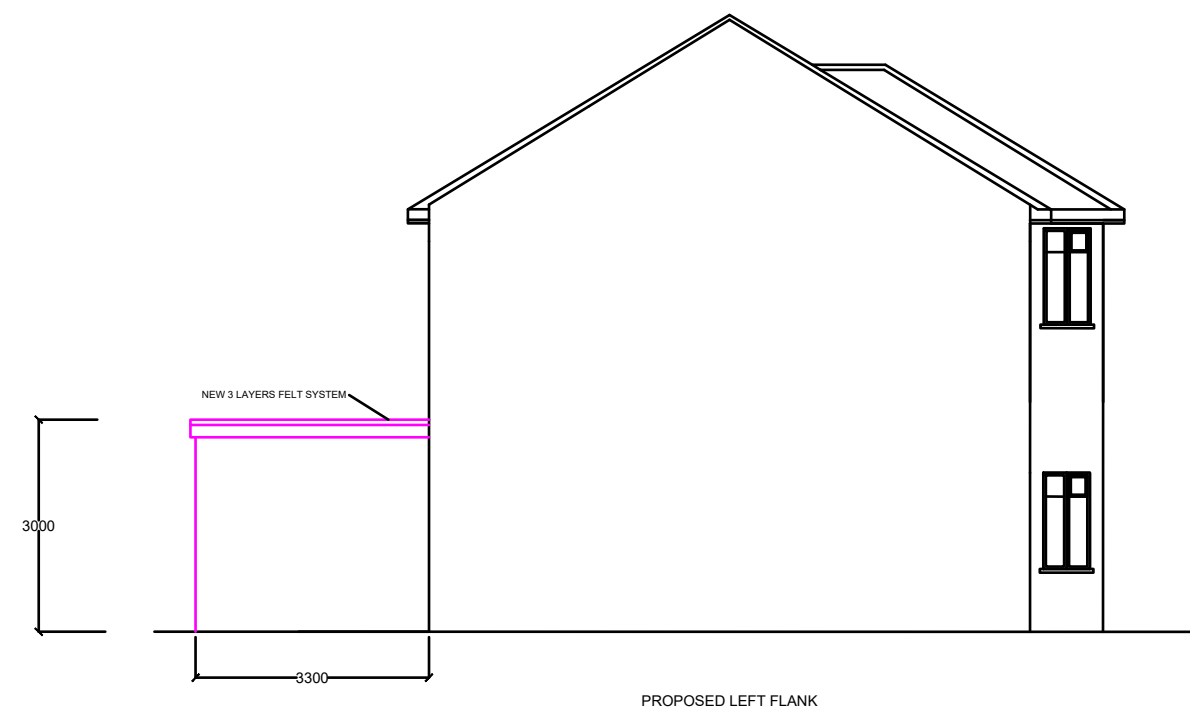
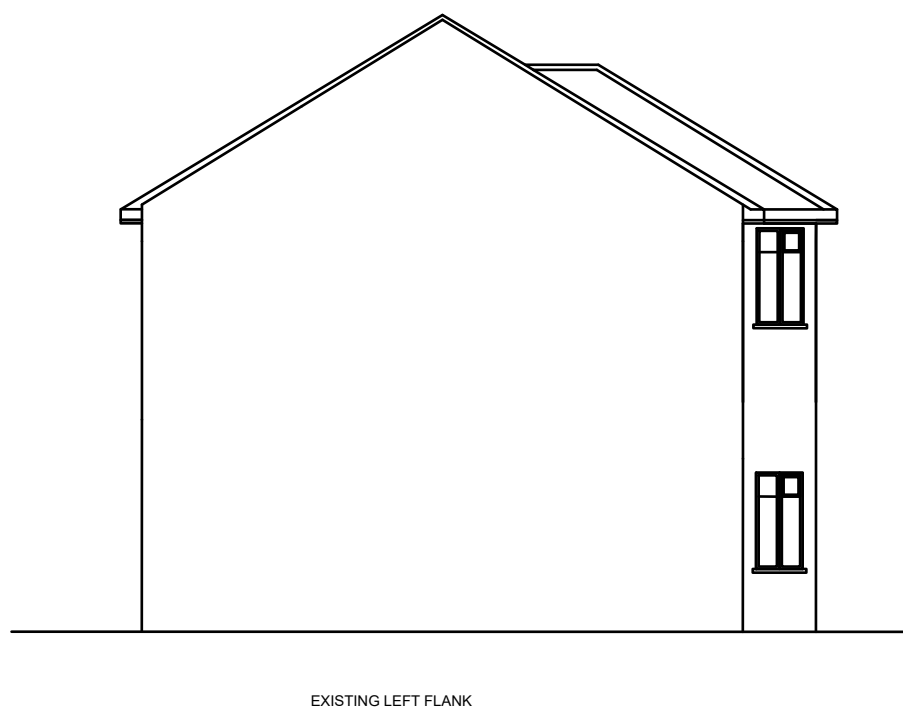
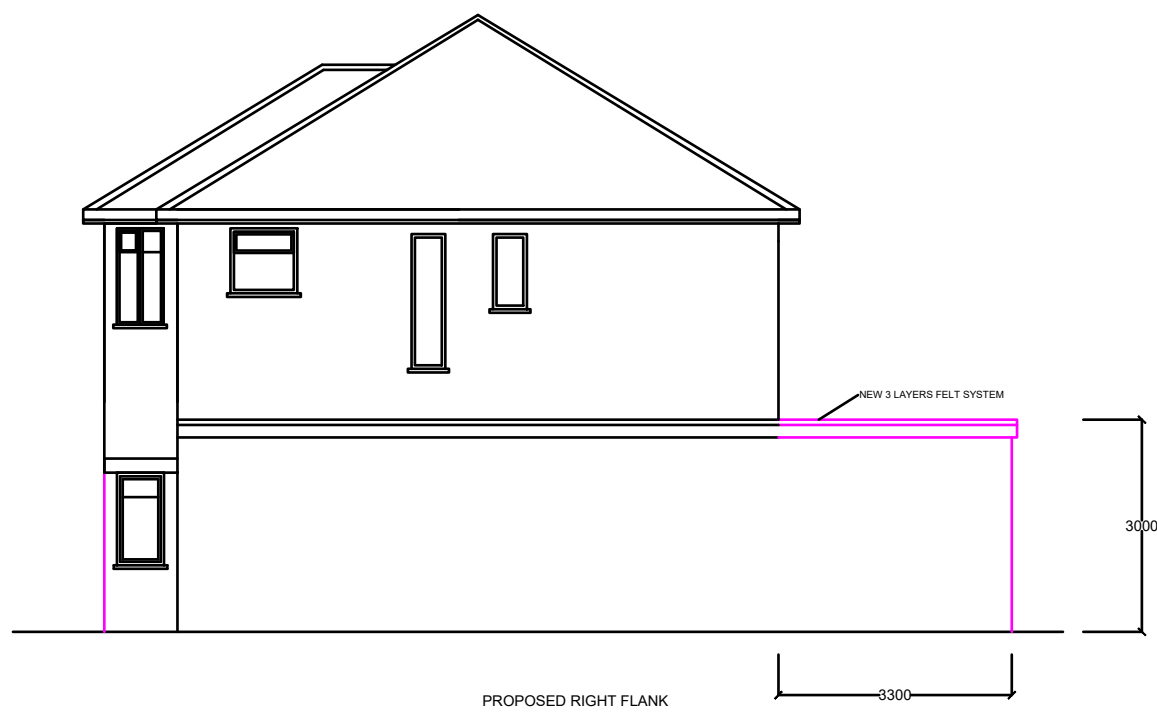
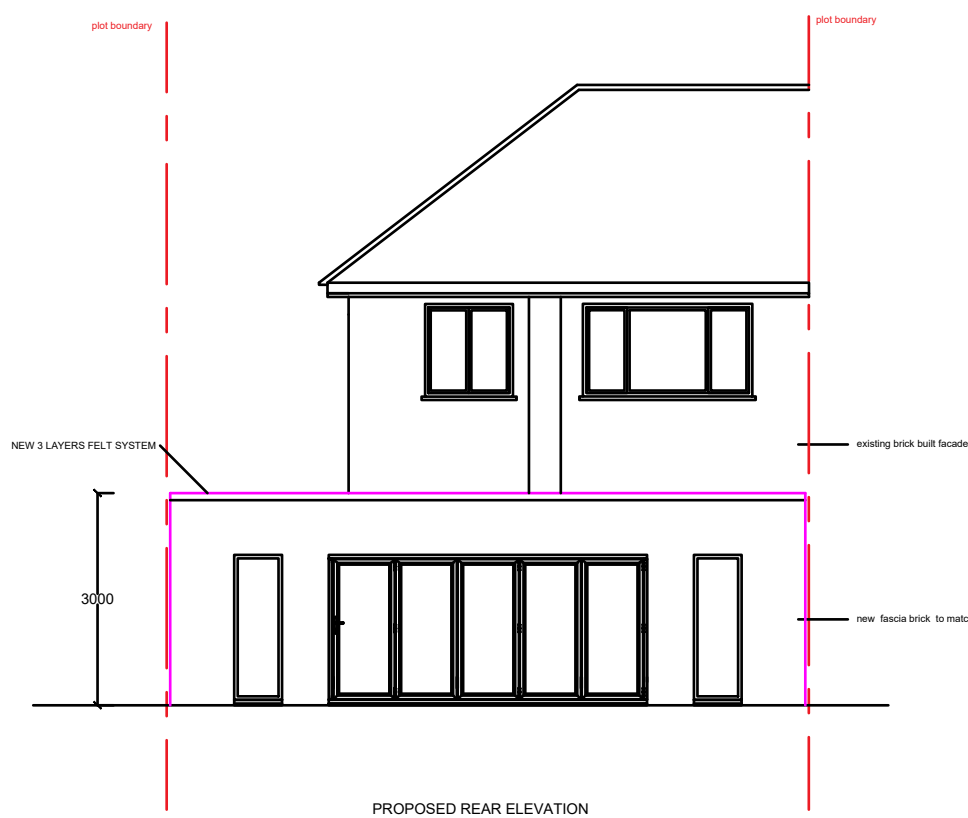
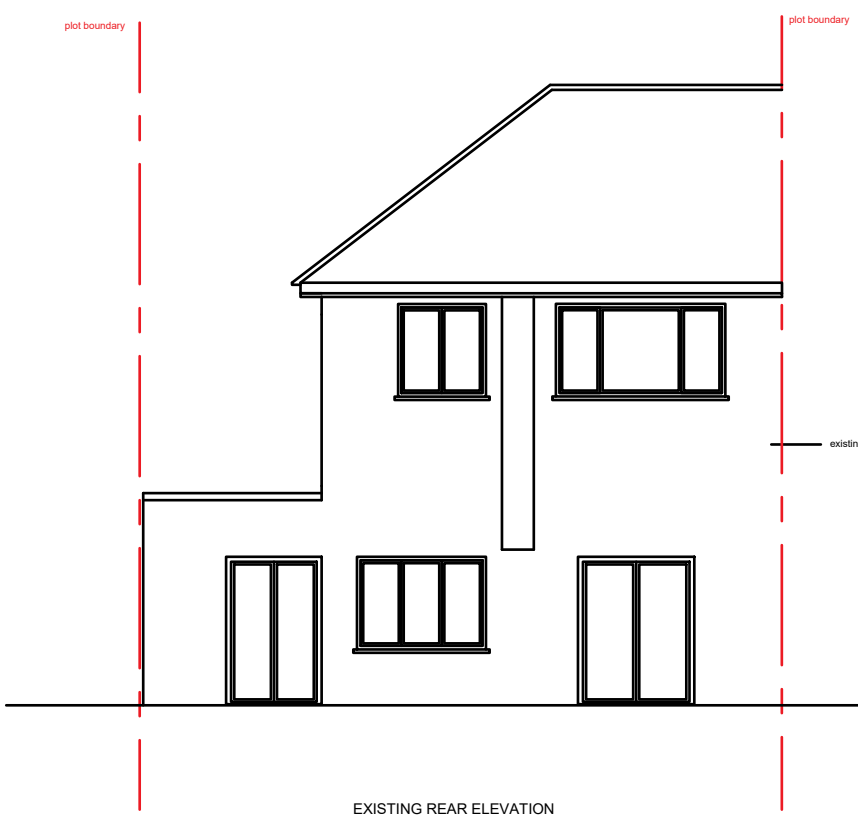
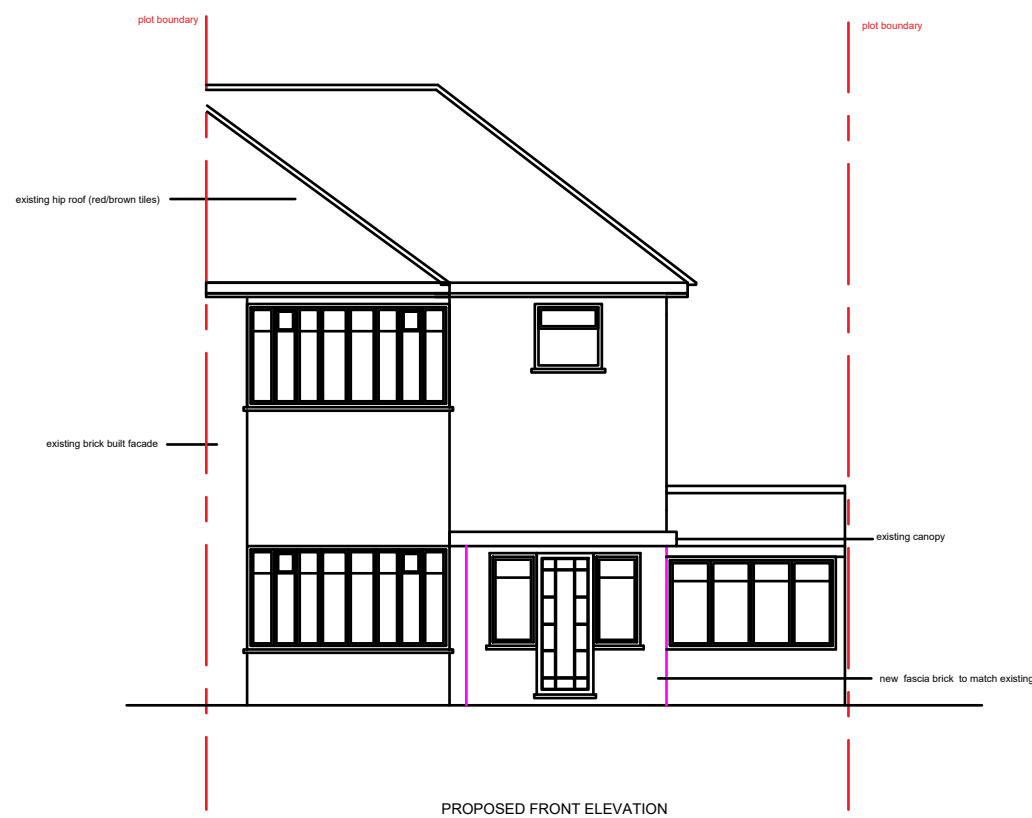
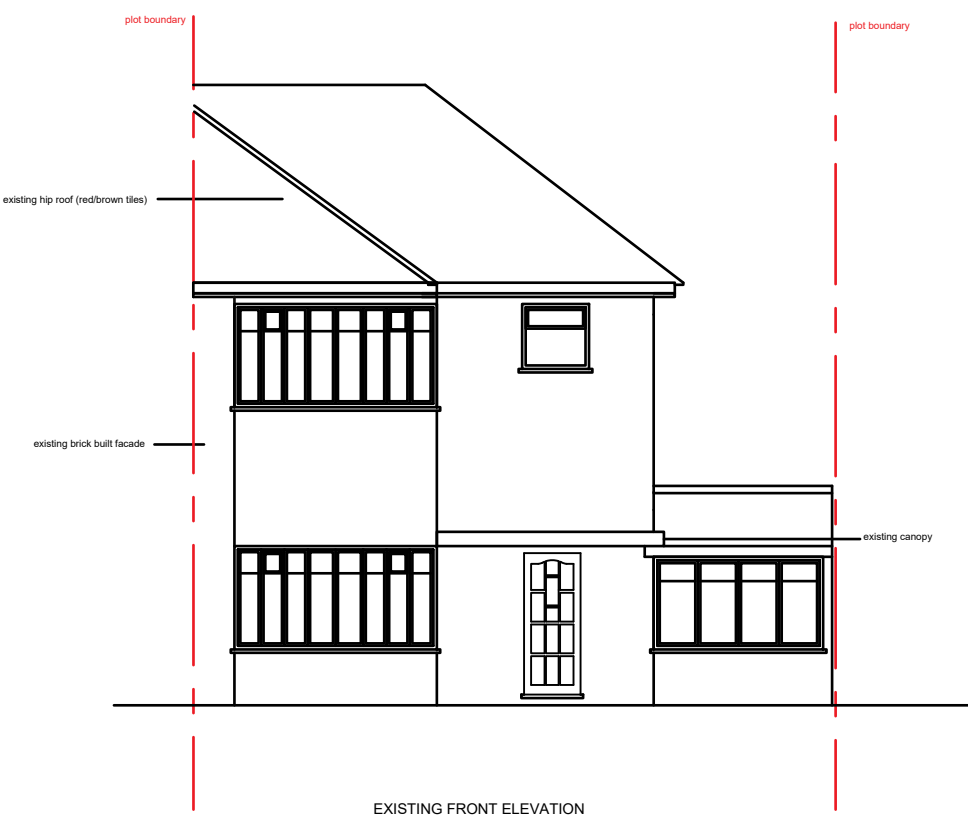
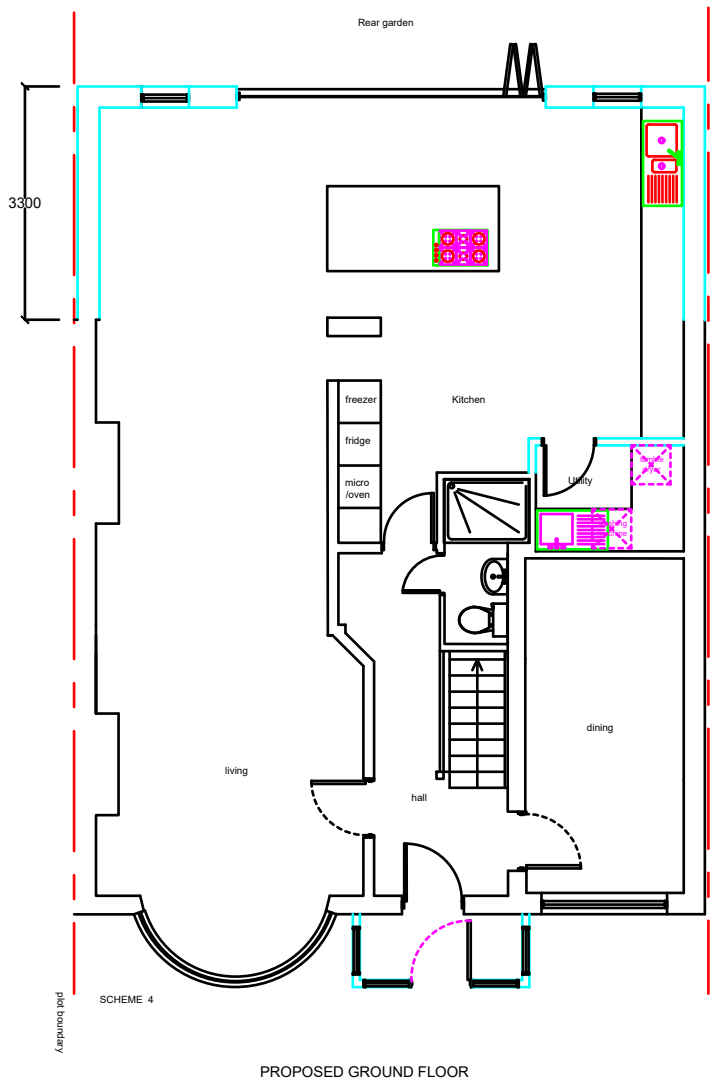


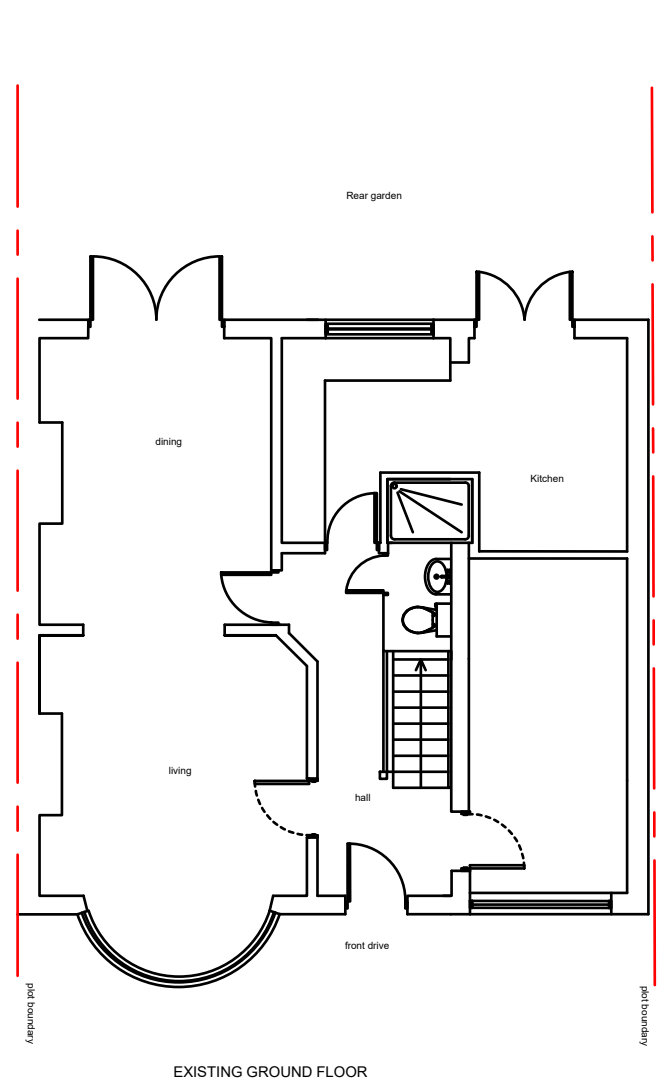

NOTES

- ALL NEW WINDOWS TO MATCH EXISTING
- ALL NEW FASCIA BRICKWORK TO MATCH EXISTING
- ALL NEW ROOF MATERIAL TO MATCH EXISTING

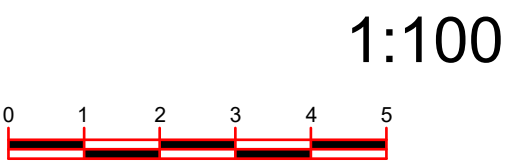

REVISION		
A	Extg & Prop Left Flank	10/02/2020
Synergy Bespoke Design 29-31 Nevern Square London SW5 9PE Email:info@synergybespokedesign.co.uk		
CLIENT	MR & MRS N. SHIVBARAT	
PROJECT	53 FERNCROFT AVENUE, RUISLIP HA4 9JE SINGLE STOREY REAR EXTENSION PLUS FRONT PORCH	
TITLE	EXISTING & PROPOSED PLANS	
DRAWN	HA	CHECKED APPROVED
DATE	JANUARY 2020	SCALE 1 : 100 @ A1
PLANNING		
DRAWNO.	44201/P/01	REV A