


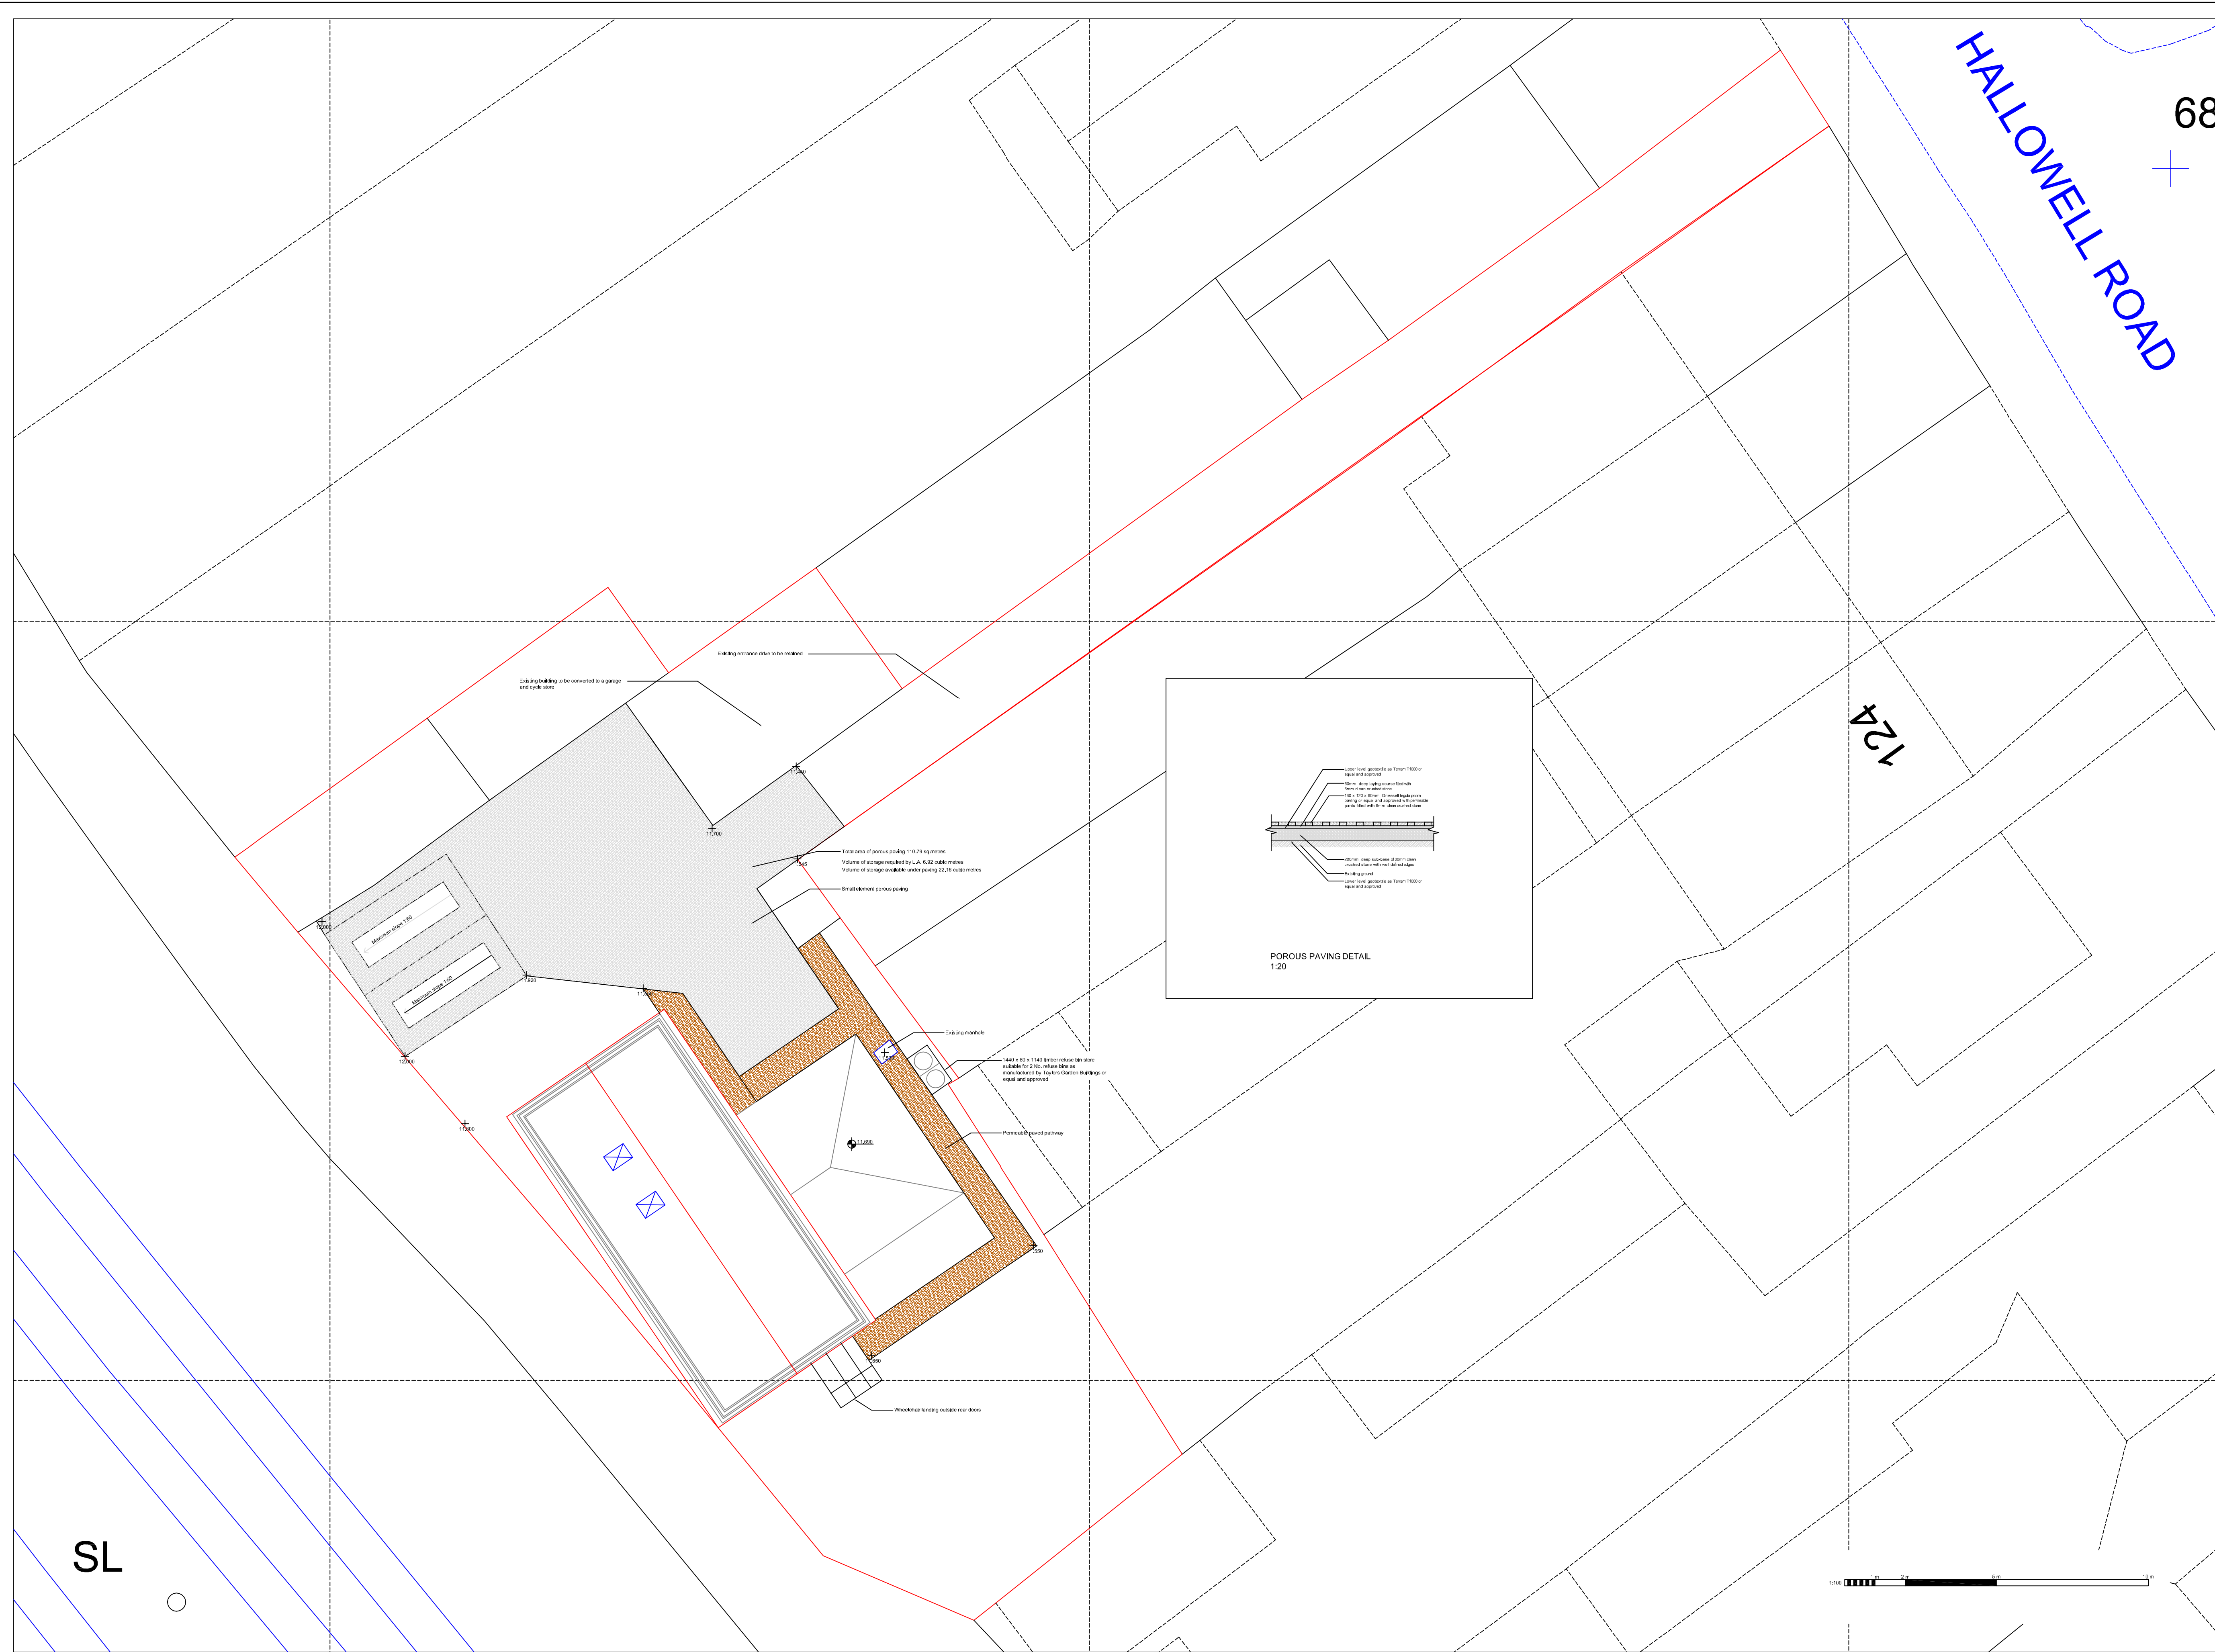

WARNING NOTICE:

This drawing is issued for design intent purposes only. Any dimensions taken from this drawing should be cross checked on-site and approved prior to any construction work. Any discrepancies between this drawing and site conditions should be brought to the attention of the supervising architect and project manager immediately.

LEGEND:

CONSTRUCTION NOTES:

rev	description	date
-	-	-

project
116A HOLLOWELL ROAD, NORTHWOOD MIDDx., HA6 1DU

title
EXTERNAL WORKS PLAN

client
Mr. P. Alvino

scale	date
AS SHOWN	20 10 14

dwg. no.	revision
681 A1 BC09	-

REN
DESIGN & PROJECT
MANAGEMENT

8 HAMILTON ROAD
COWLEY
LUXBROOGE
UB8 3AJ

t: 01895 461 866
f: 01895 454 471
m: 07941 535 541
e: drutchey@aol.com