


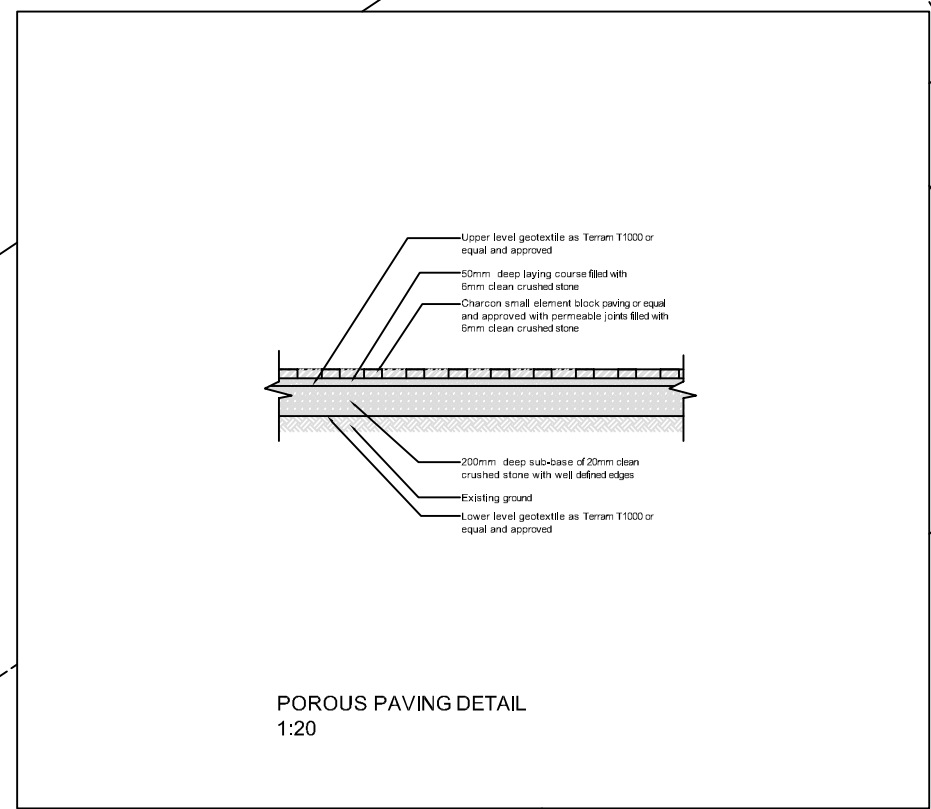

68

**LEGEND:**

CONSTRUCTION NOTES:

| rev | description          | date     |
|-----|----------------------|----------|
| A   | Soft landscape added | 18/11/14 |
|     |                      |          |
|     |                      |          |
|     |                      |          |

|                                                    |
|----------------------------------------------------|
| project                                            |
| 116A HOLLOWELL ROAD, NORTHWOOD<br>MIDDXX.. HA6 1DU |

|                     |
|---------------------|
| title               |
| EXTERNAL WORKS PLAN |

Mr. P. Alvino

| scale |       | date |    |    |
|-------|-------|------|----|----|
| AS    | SHOWN | 20   | 10 | 14 |

|          |    |      |          |
|----------|----|------|----------|
| dwg. no. |    |      | revision |
| 681      | A1 | BC09 | A        |

**REN**  
DESIGN & PROJECT  
MANAGEMENT

8 HAMILTON ROAD  
COWLEY  
UXBRIDGE  
UB8 3AJ

t: 01895 461 886  
f: 01895 464 471  
m: 07941 508 341  
e: [dnutchey@aol.com](mailto:dnutchey@aol.com)

SL