


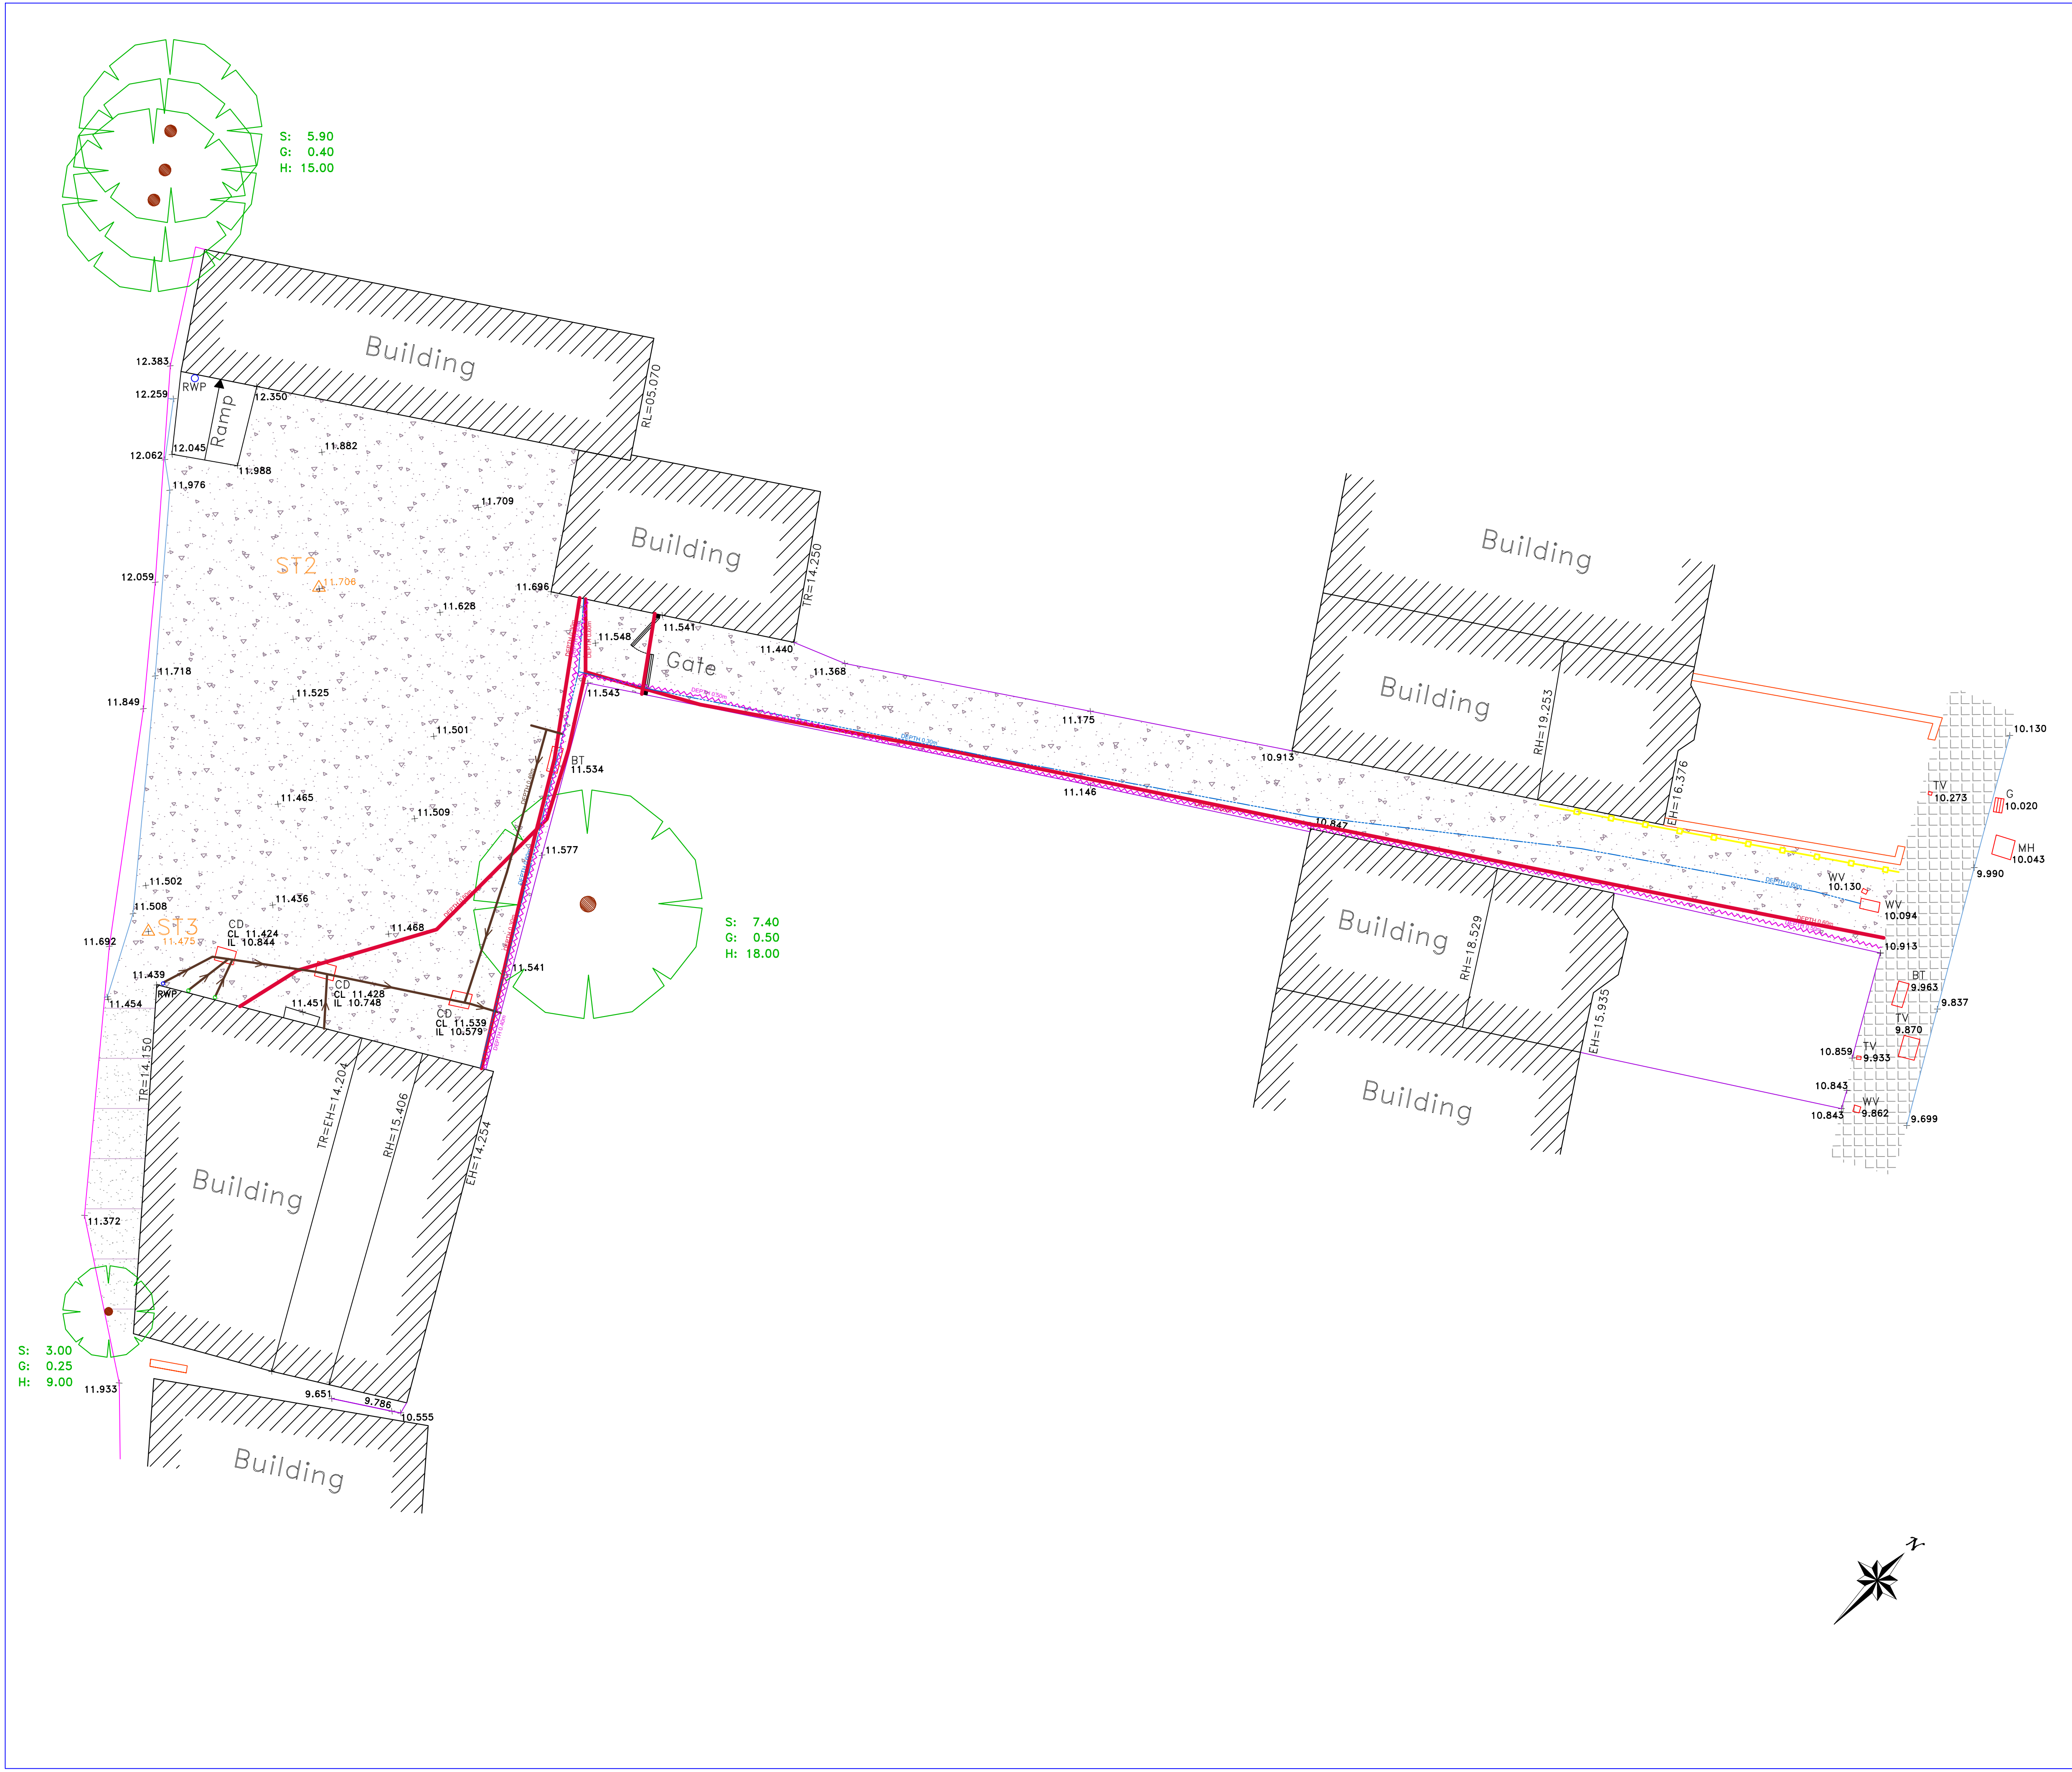

TOPOGRAPHICAL SURVEY

Site Address :
**116A HALLOWEL ROAD
NORTHWOOD**

Sheet 1 of 1
March 2013
Scale 1:100 @ A1

0 2 4 6 8 Meters

LEGEND :

MH - MAN HOLE	BRICK WALL
TV - CABLE TV COVER	KERB LINE
IC - INSPECTION COVER	WOODEN FENCE
BT - BRITISH TELECOM	CHAINLINK FENCE
WV - WATER VALVE	TARMAC
RWP - RAIN WATER PIPE	BUILDINGS
G - GULLY	FOOTPATH (SLAB PAVEMENT)
TREE	CEMENT SLABS
ST2 - CONTROL STATION	

SERVICES:

WATER
ELECTRICITY CABLE
GAS
TELECOMS
COMBINED DRAINAGE

COORDINATE SCHEDULE :

Station	Easting	Northing	Elevation	Station Type
ST1	1000.000	2000.000	10.000	Nail
ST2	949.173	1967.486	11.706	Nail
ST3	946.606	1979.394	11.475	Nail

NOTES :

- SURVEY ORIENTATION AND HEIGHT IS ASSUMED
- DO NOT SCALE FROM DRAWING

Client : Peter Alvino

Surveyed by: RK & MS
Date of Survey: March. 2013

Drawing Ref.	Rev No.	Date	Description	Drawn By	Check By
02113	---	March '13	Topo Survey	RK	RSC

This drawing is the copyright of Chanton Group Plc and may not be reproduced or amended except by written permission. No liability will be accepted for amendments made by other persons.