



1.2_PLUSH HAIR

30/102019

DESIGNED *by* GOOD PEOPLE

hi@designedbygoodpeople.com 0207 193 0098

Contact: Lee Newham

- SLIMLINE TRADITIONAL AWNING MOUNTED ABOVE SIGN WITH BLACK FABRIC AWNING AND GRAPHICS AS SHOWN.
 - NEW SLIMLINE LED DOWNLIGHT, EXISTING DOWNLIGHT REMOVED. MAX cd/m2 300
 - NEW SIGNAGE SIGNWRITTEN ON EXTERNAL GRADE PLY/MEDITE.
 - NEW DOORS.
- REPLACED WITH LIKE FOR LIKE WOODEN DOORS IN EXISTING SHOP FRONT AND MULTI POINT LOCKING MECHANISM AND LONG STAINLESS STEEL HANDLES, PAINTED TO MATCH SHOP FRONT.
- VINYL TO WINDOWS
 - 2 PLANTERS WITH COMPANY BRANDING AS SHOWN. <https://www.displayers.co.uk/planter3.html> Baylis Planter (Teak, 500 High x 1400 Long x 400 Deep , With Lockable Casters)Est £415.74 each plus VAT.
 - VINYL NUMBER ABOVE DOOR IN WHITE.
 - NEW WINDOW DISPLAYS <https://www.discountdisplays.co.uk/html/point-of-purchase-display-stand-pop-cable-display-system.html> Price approx £80 each plus VAT.

COLOURS TO MATCH TO:



RAL4010
PMS214





BLACK




WHITE

PLEASE NOTE:
CONTRACTORS SHOULD TAKE THEIR OWN MEASUREMENTS AND ADAPT ARTWORK WITHOUT STRETCHING OR ALTERING THE TYPE OR GRAPHICS.

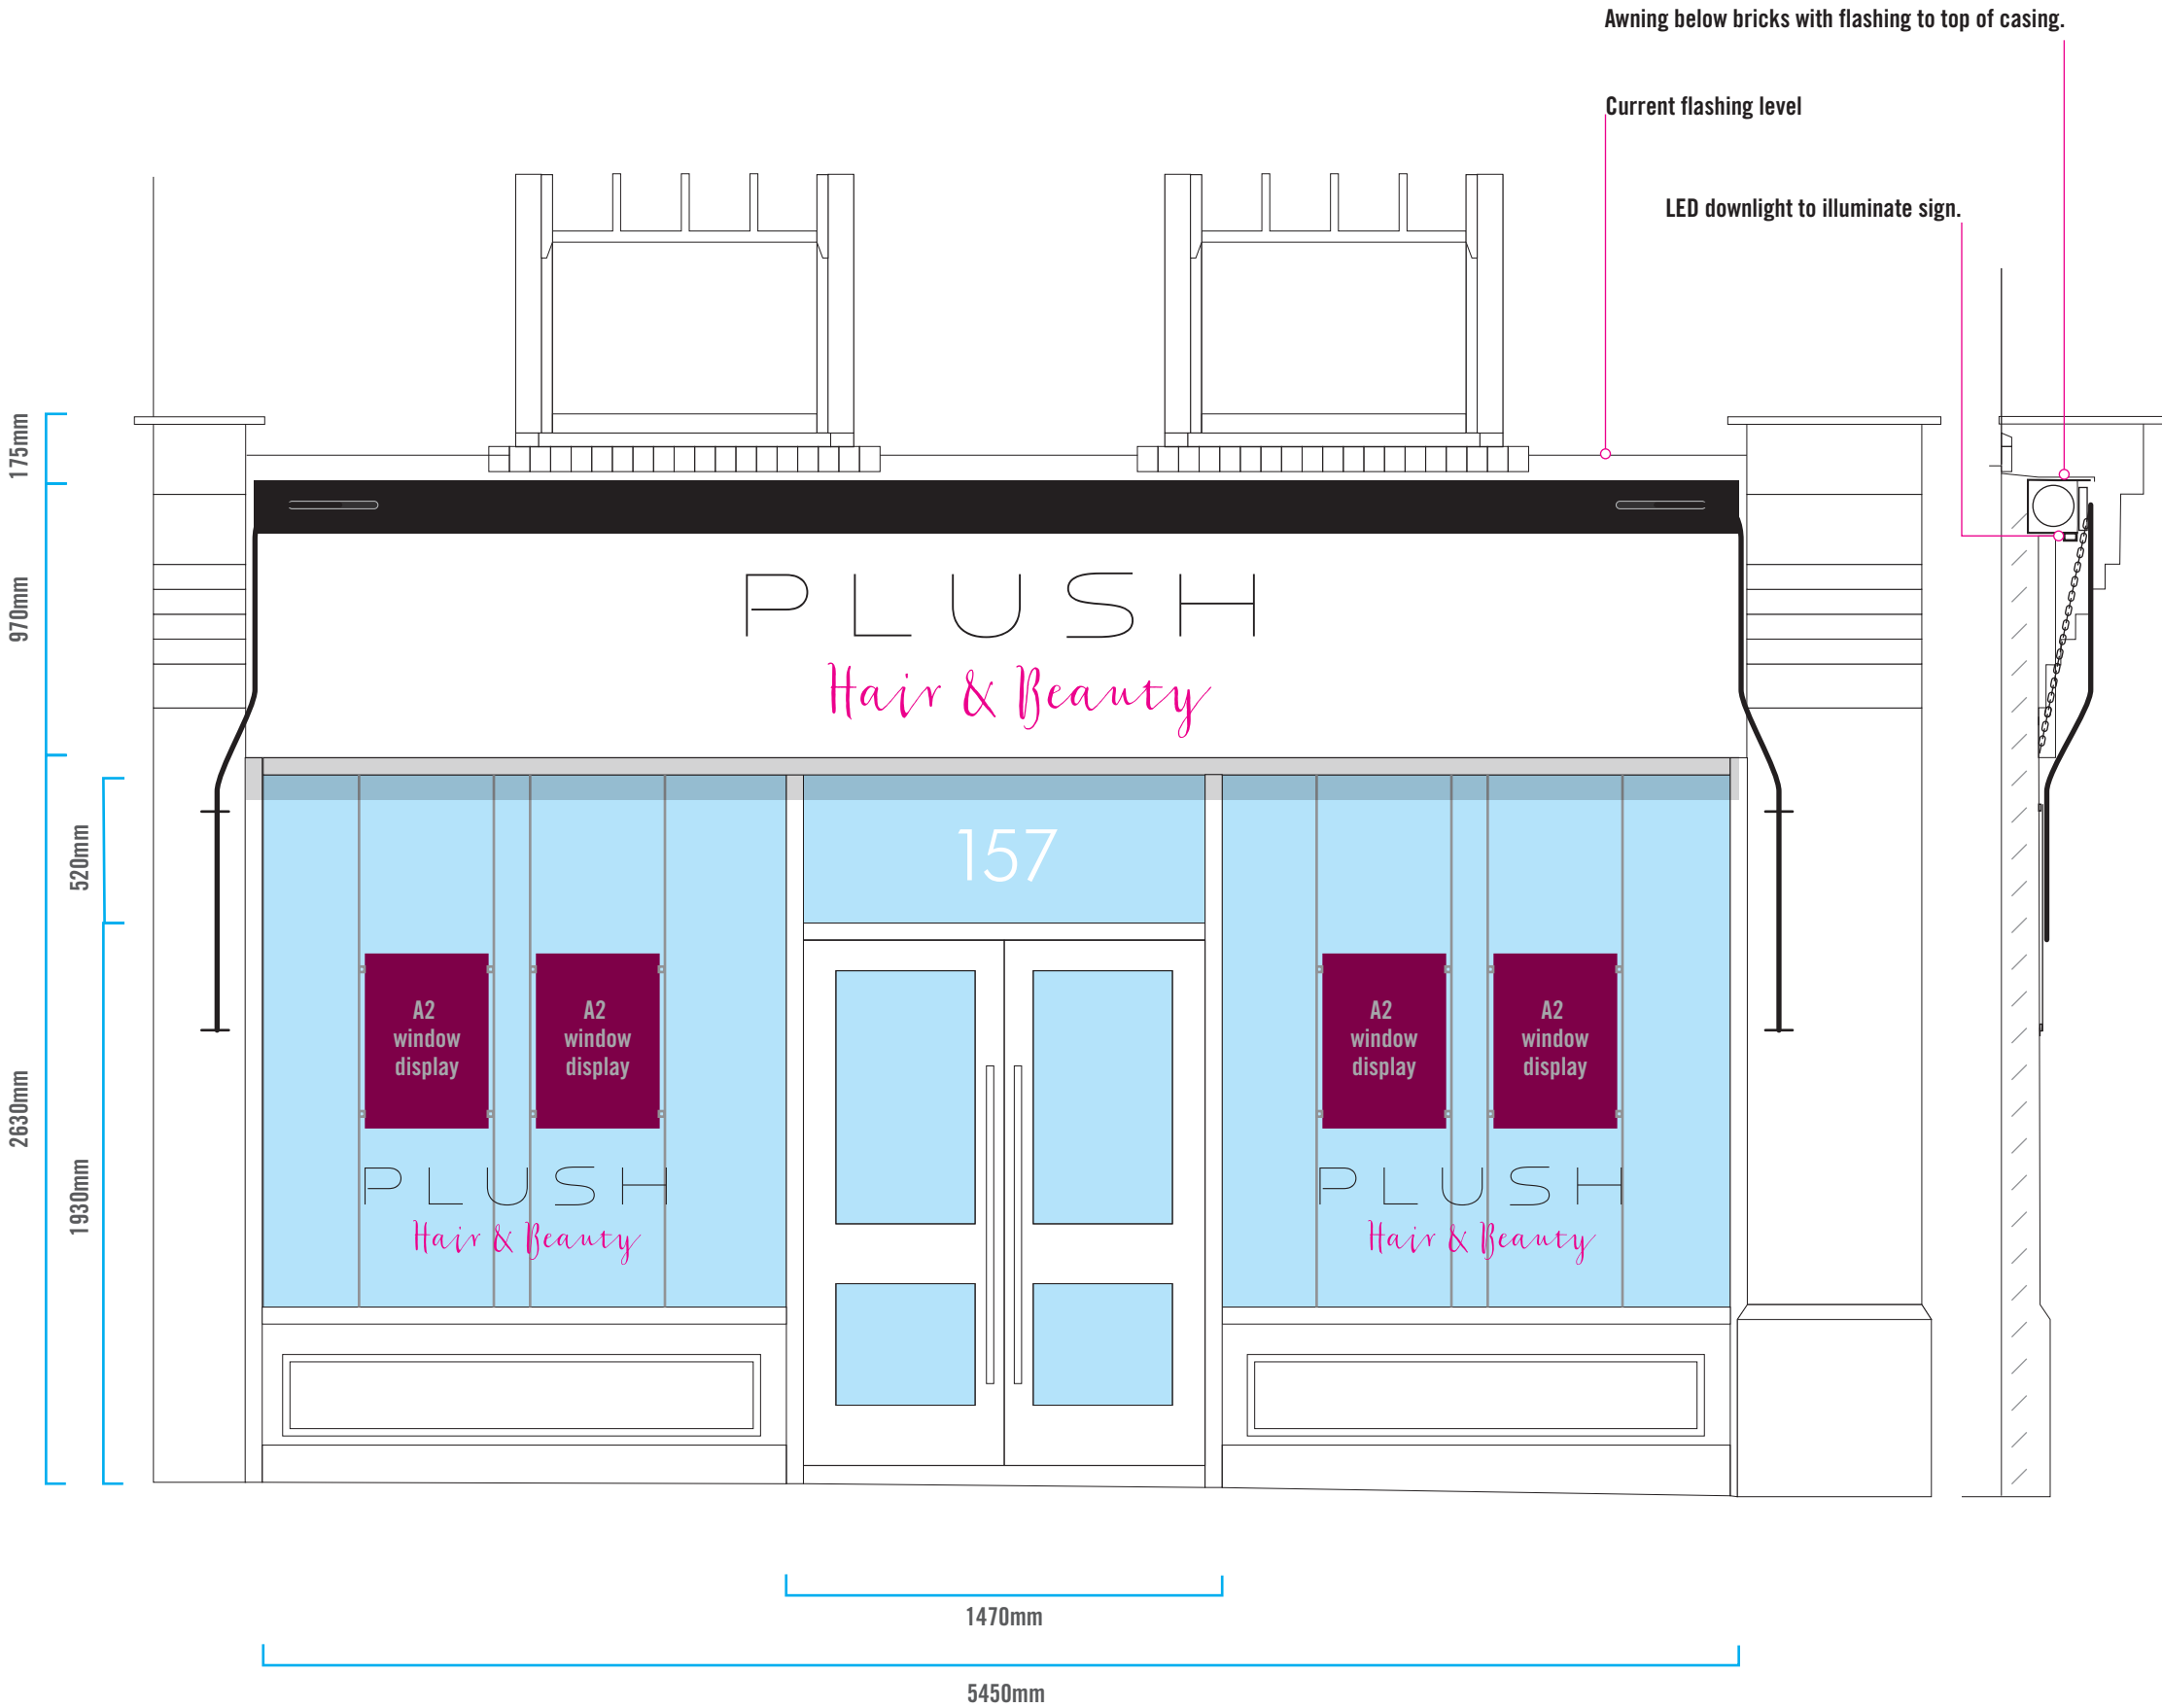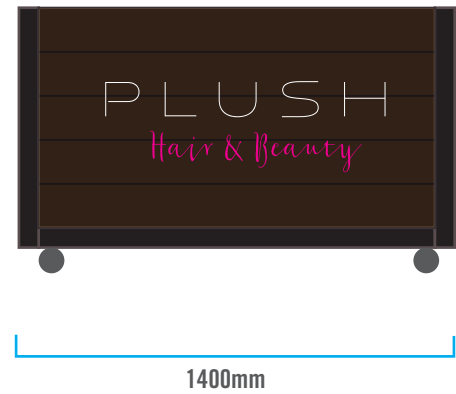

V2 on WHITE AWNING IN

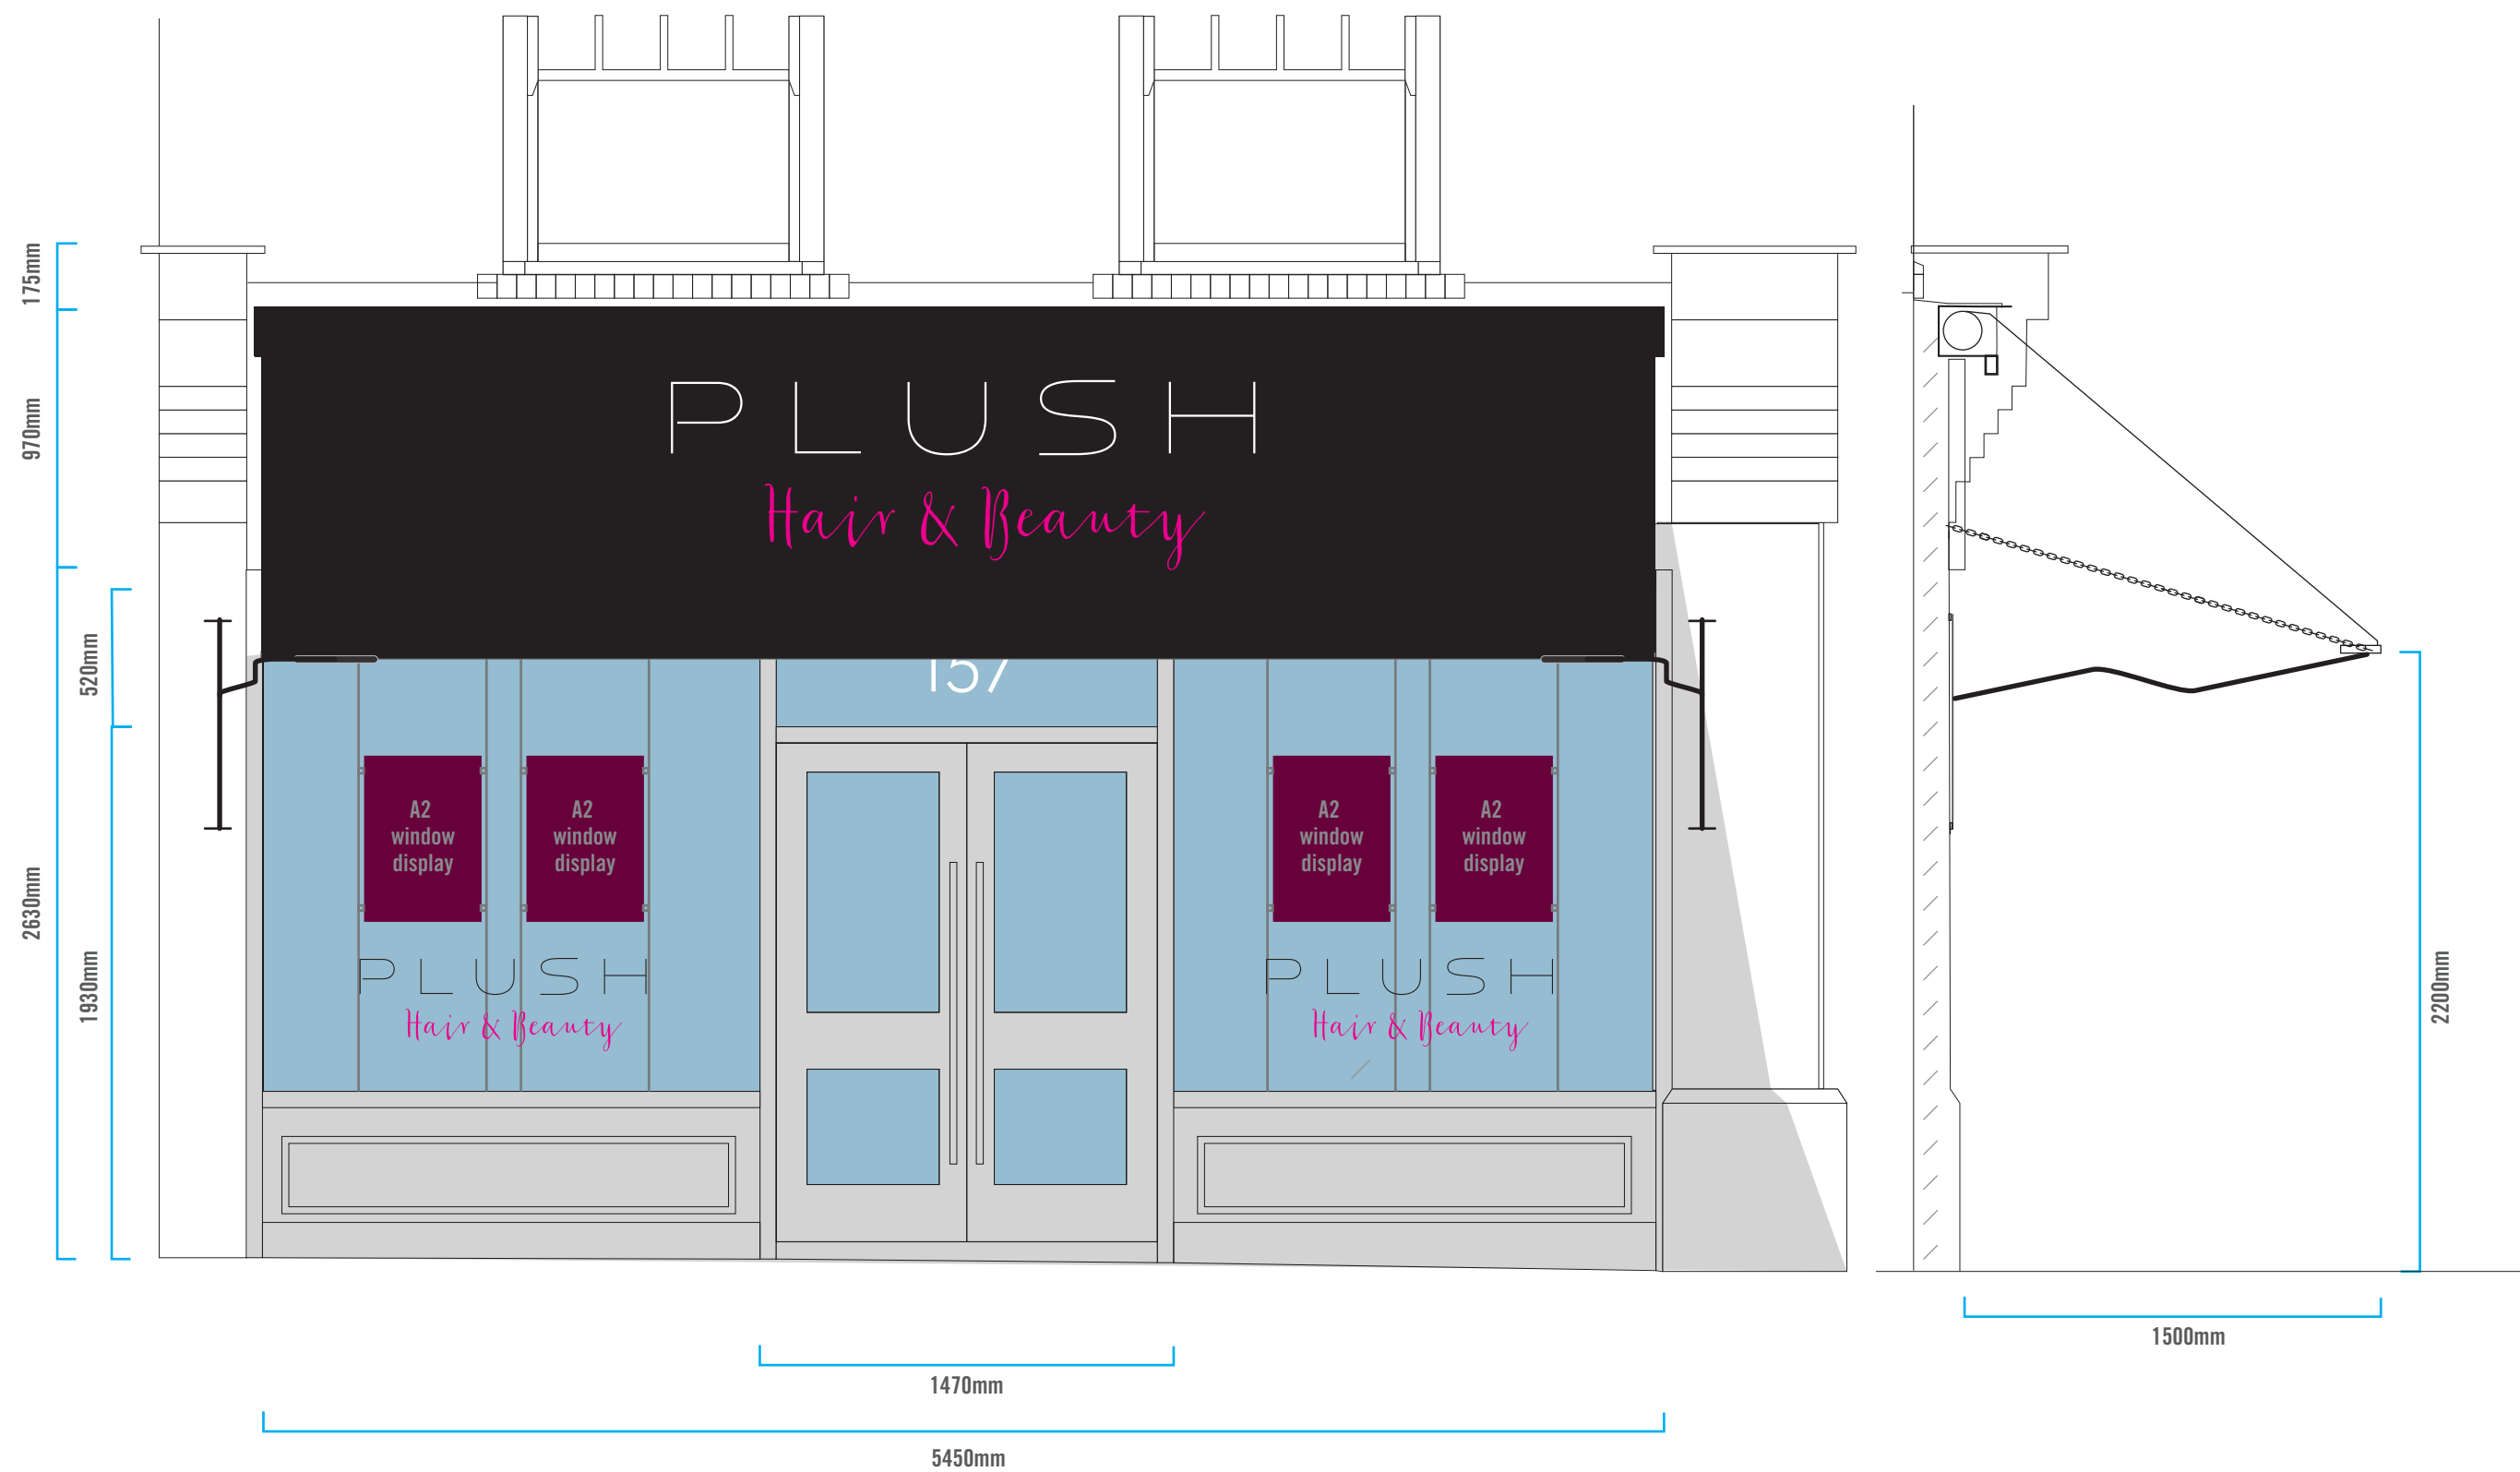



We are trying to recerate the relationship between awning and signage with the new company branding Note the magenta line which is the top of the awning box.

P L U S H

Hair & Beauty