


DO NOT SCALE FROM THIS DRAWING.
ALL DIMENSIONS TO BE CHECKED ON SITE.
COPYRIGHT RESERVED.

KEY PLAN

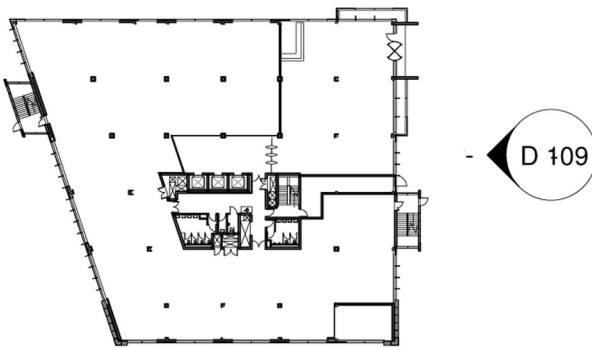

- Material Schedule
1.

Louvered plant enclosure
colour: grey
2.

Glazed curtain wall system
3.

Glazed spandrel panel
4.

Portico entrance
5.

Verical brise soleil
6.

Plinth
7.

Solid aluminium insulated panel
colour: white

B	Pass door added	19.11.12	HM	JM
A	Presentation update - elevation populated	24.05.12	HM	AF

Rev	Description	Date	Drw	Chk
REVISIONS				

CLIENT
HPHA Ltd.

PROJECT NO. 110475


SCALE	DATE	DRAWN	CHECKED
As indicated	03/22/12	SW	AF

PROJECT
Hyde Park Hayes 4

DRAWING
East Elevation

3DReid
83 Fountain Street
Manchester M2 2EE
T +44(0)161 23607070
W www.3DReid.com

Birmingham Edinburgh
Glasgow London Manchester

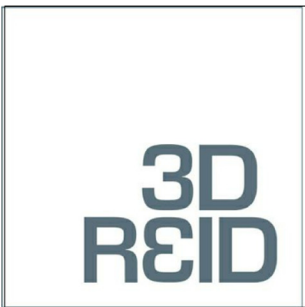

DRAWING No.
110475- D 109

B

