


DO NOT SCALE FROM THIS DRAWING.
ALL DIMENSIONS TO BE CHECKED ON SITE.
COPYRIGHT RESERVED.

KEY PLAN

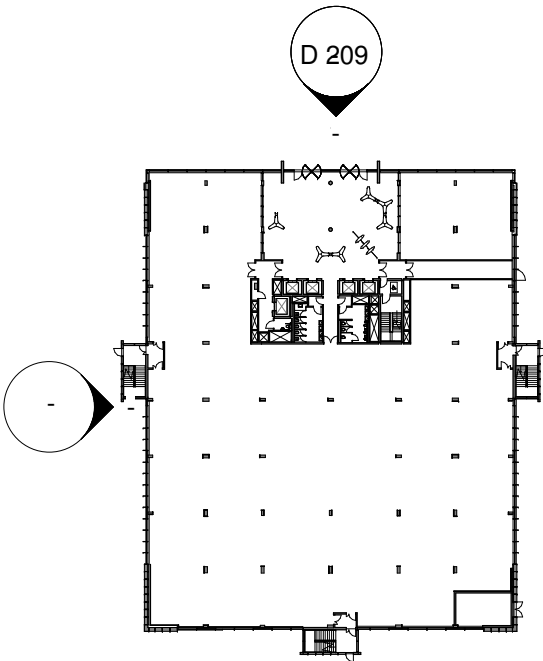

Material Schedule

- 1. Louvered plant enclosure
- 2. Solid aluminium insulated panel
- 3. Glazed curtain wall system
- 4. Glazed spandrel panel
- 5. Vertical brise soleil
- 6. Portico entrance
- 7. Plinth

A	Pass Door Added	19/11/12	SW	JM
Rev	Description	Date	Drw	Chk

REVISIONS

CLIENT

HPHA Ltd.

PROJECT NO. 110475

SCALE	DATE	DRAWN	CHECKED
As indicated	23/03/12	SW	AF

PROJECT

Hyde Park Hayes 5

DRAWING
North Elevation

3DReid
83 Fountain Street
Manchester M2 2EE
T +44(0)161 23607070
W www.3DReid.com

Birmingham Edinburgh
Glasgow London Manchester

DRAWING No.
110475- D 209

A

