


DO NOT SCALE FROM THIS DRAWING.
ALL DIMENSIONS TO BE CHECKED ON SITE.
COPYRIGHT RESERVED.

KEY PLAN

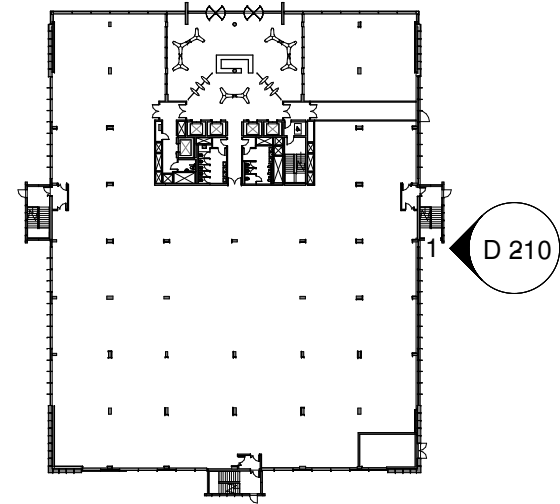

Material Schedule

1.

Louvered plant enclosure
2.

Solid aluminium insulated panel
3.

Glazed curtain wall system
4.

Glazed spandrel panel
5.

Portico entrance
6.

Vertical brise soleil
7.

Plinth

A	Road level indicated	21/06/12	HM	AF
---	----------------------	----------	----	----

Rev	Description	Date	Drw	Chk
-----	-------------	------	-----	-----

REVISIONS

CLIENT

HPHA Ltd.

PROJECT NO. 110475

SCALE	DATE	DRAWN	CHECKED
As indicated	23/03/12	SW	AF

PROJECT
Hyde Park Hayes 5

DRAWING

East Elevation

3DReid
83 Fountain Street
Manchester M2 2EE
T +44(0)161 23607070
W www.3DReid.com

Birmingham Edinburgh
Glasgow London Manchester

3D
REID

