


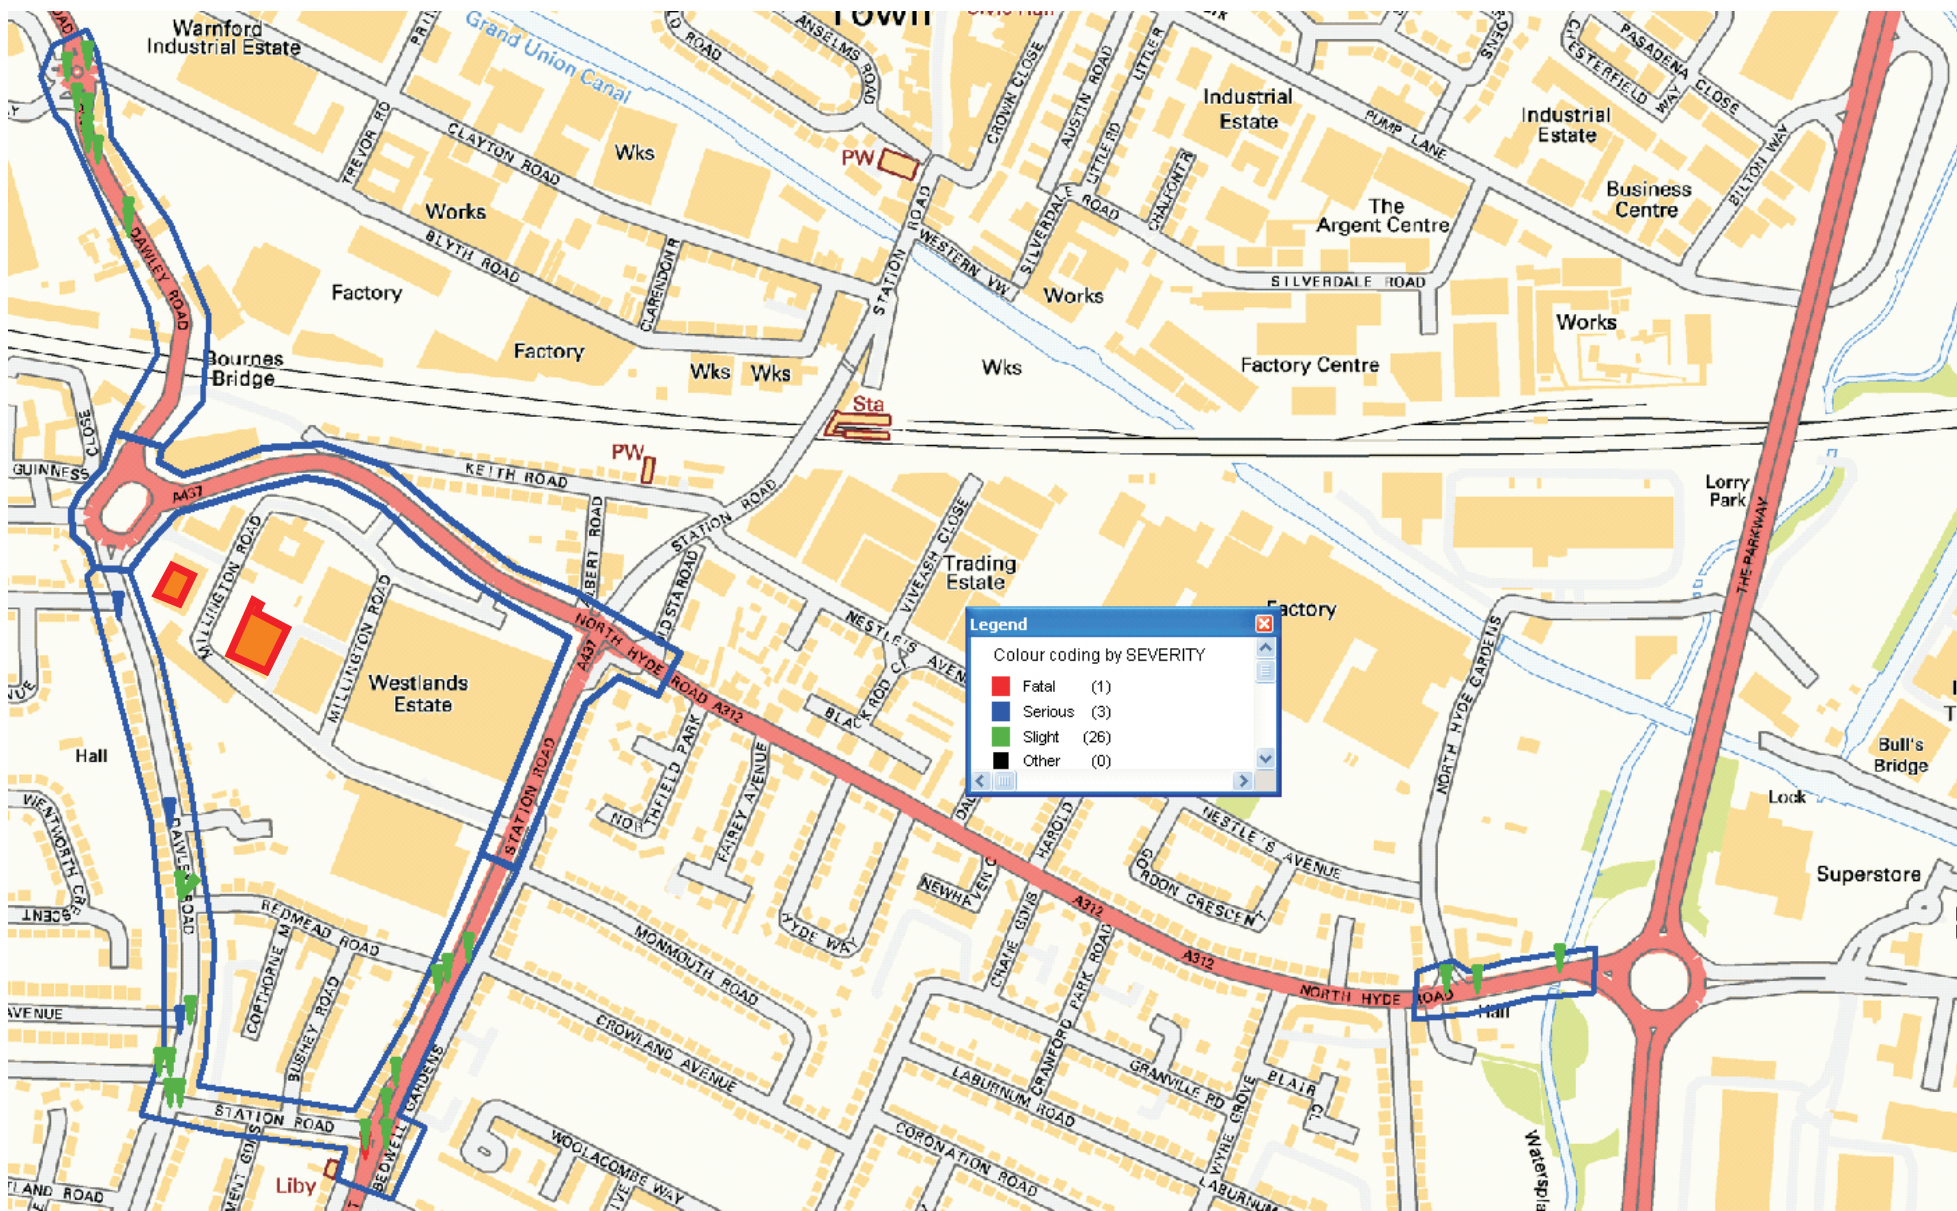

Drawing Title

EXTENT OF ACCIDENT DATA ANALYSIS

Client

MELFORD CAPITAL

Job Title

HYDE PARK HAYES

SKM COLIN BUCHANAN

Scale:

NTS

Ckd/Appd:

JSB

Designed by:

LL

1st Issued:

AUG 12

Drawn by:

LL

Job No:

50026

File Extension:

H:\VNIF\Projects\VN50026\Deliverables\Drawings\Images


Drg No:

FIGURE 2.4

Route finder

Day buses including 24-hour routes

Bus route	Towards	Bus stops
90	Feltham	B, D, P, S
140	Northolt	M, N, W, T, U
140	Harrow Weald	M, N, W, T, U
195	Heathrow Terminals 1,2,3	B, D, P, S
195	Brentford	B, D, H
350	Charville Lane Estate	B, D, P, S
350	Heathrow Terminal 5	B, D, P, S
E6	Bulls Bridge	B, D, H, K, L
E6	Greenford	M, N, W, T, U, H, K, L
H98	Hayes End	B, D, P, S, T, U
H98	Hounslow	B, D, P, S, T, U
U4	Bourne Farm	B, D, P, S, W
U5	Uxbridge	M, N, W, T, U, X
U5	Uxbridge	M, N, W, T, U

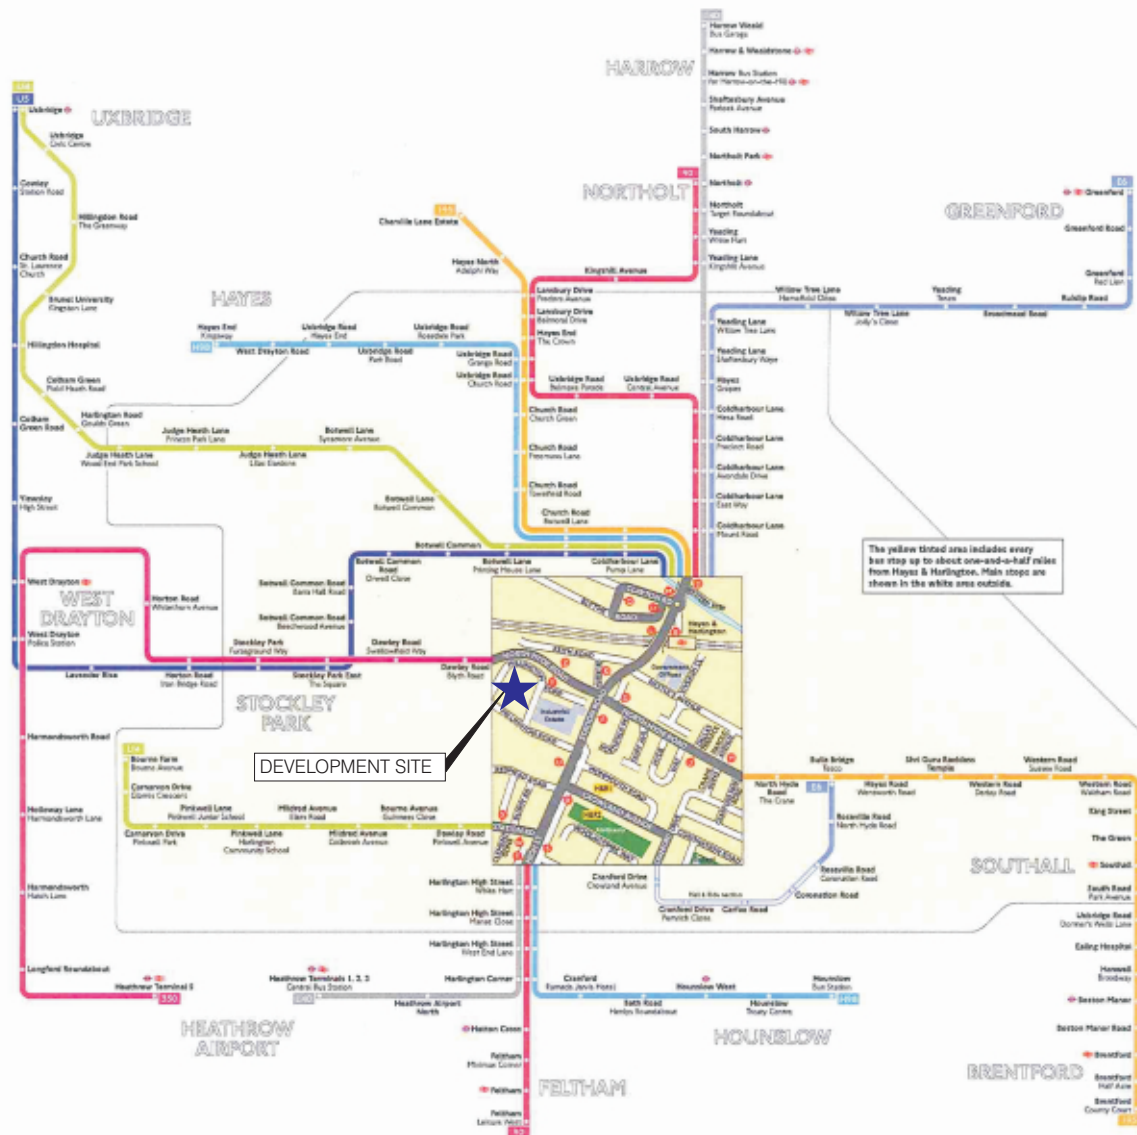

Drawing Title

LOCAL BUS NETWORK, BUS STOP LOCATIONS & RAILWAY STATION LOCATION

Client

MELFORD CAPITAL

Job Title

HYDE PARK HAYES

SKM COLIN BUCHANAN

Scale:

NTS

Ckd/Appd:

JSB

Designed by:

LL

1st Issued:

AUG 12

Drawn by:

LL

Job No:

50026

File Extension:

I:\VNF\Projects\VN50026\Deliverables\Drawings\Images

Drg No:

FIGURE 2.5