


LOGIN NAME: LAU, LOUIS (SKM)
LOCATION: I:\VNI\Projects\VN50026\Deliverables\Drawings\Civils\Tracking\JL30529-H5-TR-001.dwg

850
SHED FLOOR LEVEL

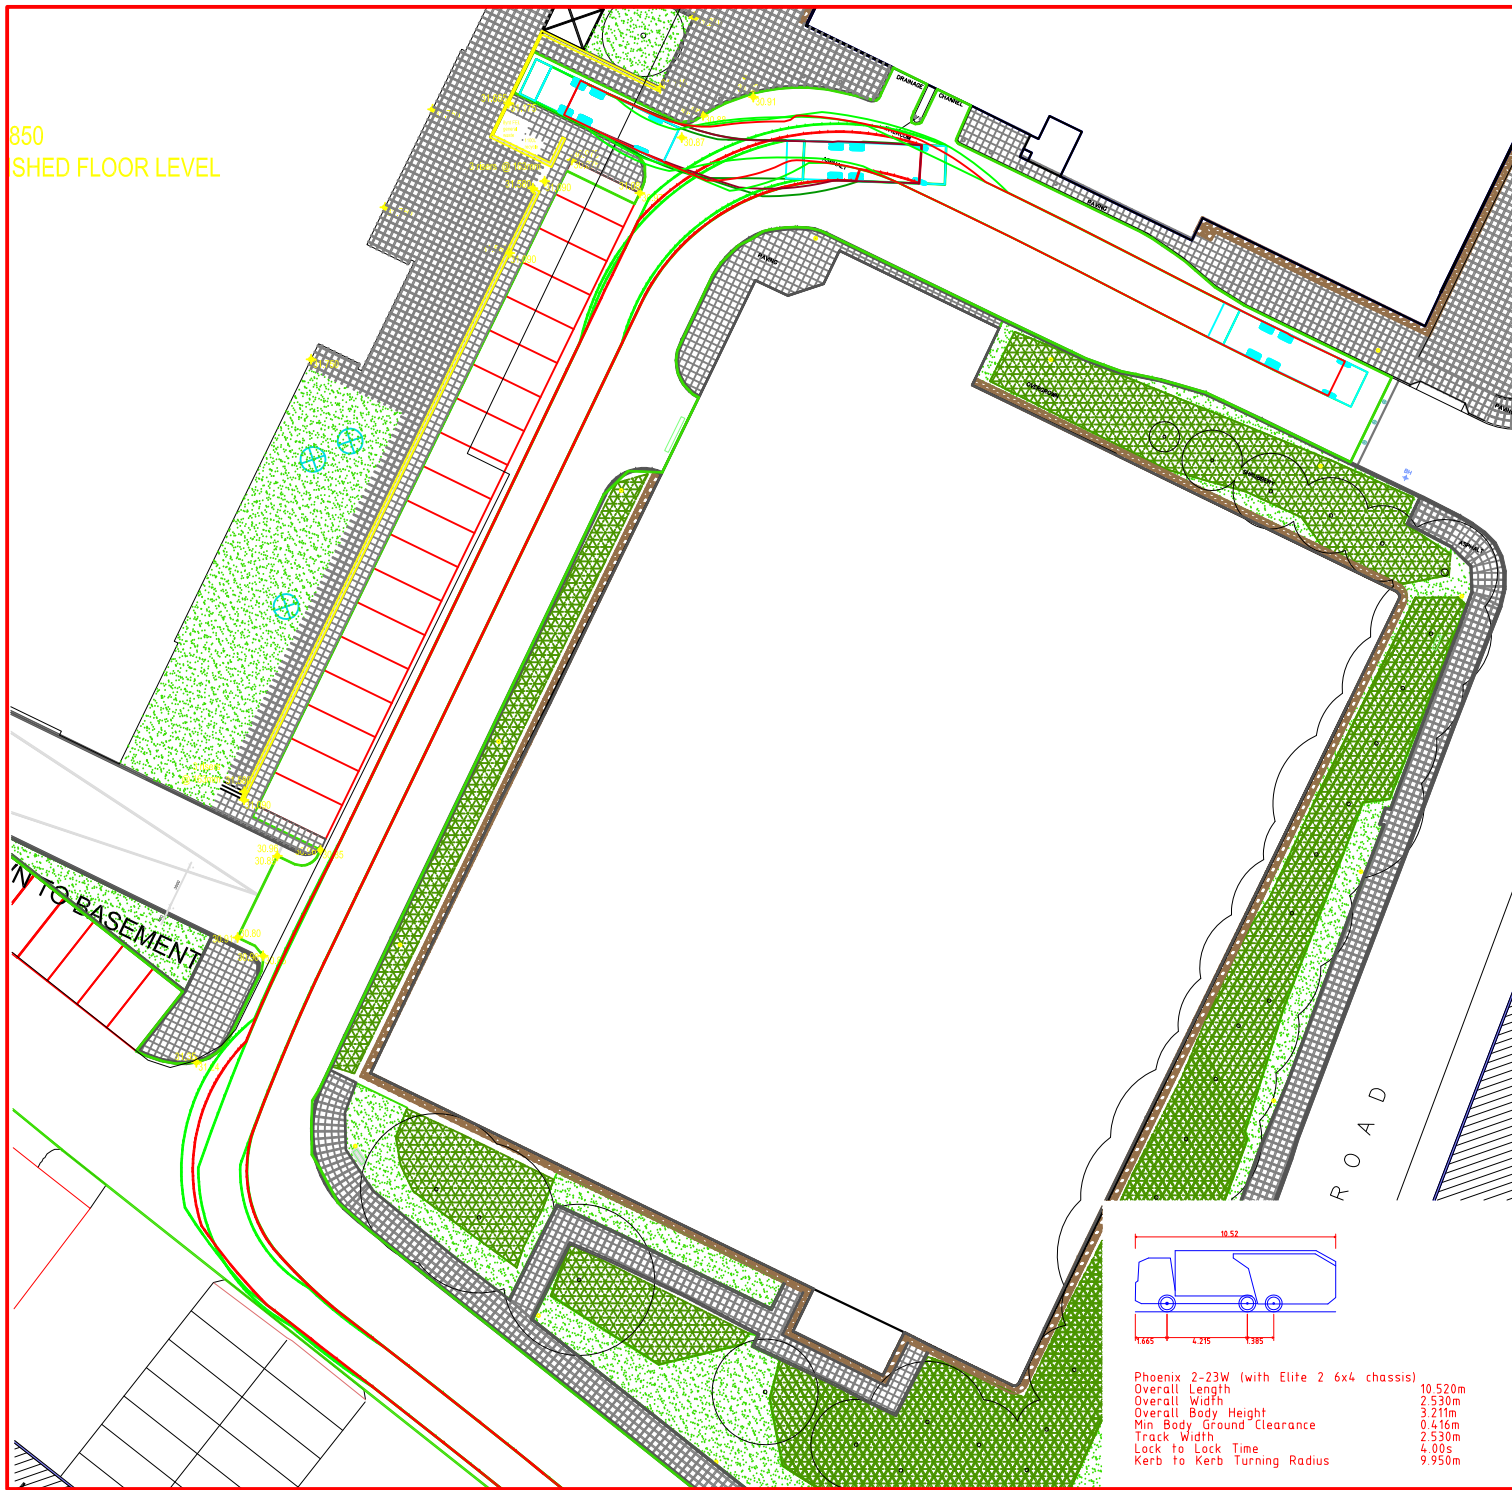

REV	DATE	DRAWN	REV'D	APP'D	REVISION

DRAWING STATUS

PRELIMINARY ISSUE

SKM COLIN BUCHANAN


Sindair Knight Merz Colin Buchanan
New City Court
20 St. Thomas Street
London
SE1 9RS

Tel: +44(0)20 7939 6100
Fax: +44(0)20 7939 6103
Web: www.skmconsulting.com

CLIENT MELFORD CAPITAL			
PROJECT HYDE PARK HAYES			
DRAWN LL	DRAWING CHECK JSB	REVIEWED JSB	APPROVED JSB
DESIGNED	DESIGN REVIEW	DATE AUG 12	DATE AUG 12

TITLE SWEPT PATH ANALYSIS LARGE REFUSE VEHICLE		
SCALE 1:500 @A4	DRAWING No FIGURE 4.2	REV

LOGIN NAME: LAU, LOUIS (SKM)
LOCATION: I:\VNI\Projects\VN50026\Deliverables\Drawings\Civils\Tracking\JL30529-H5-TR-001.dwg

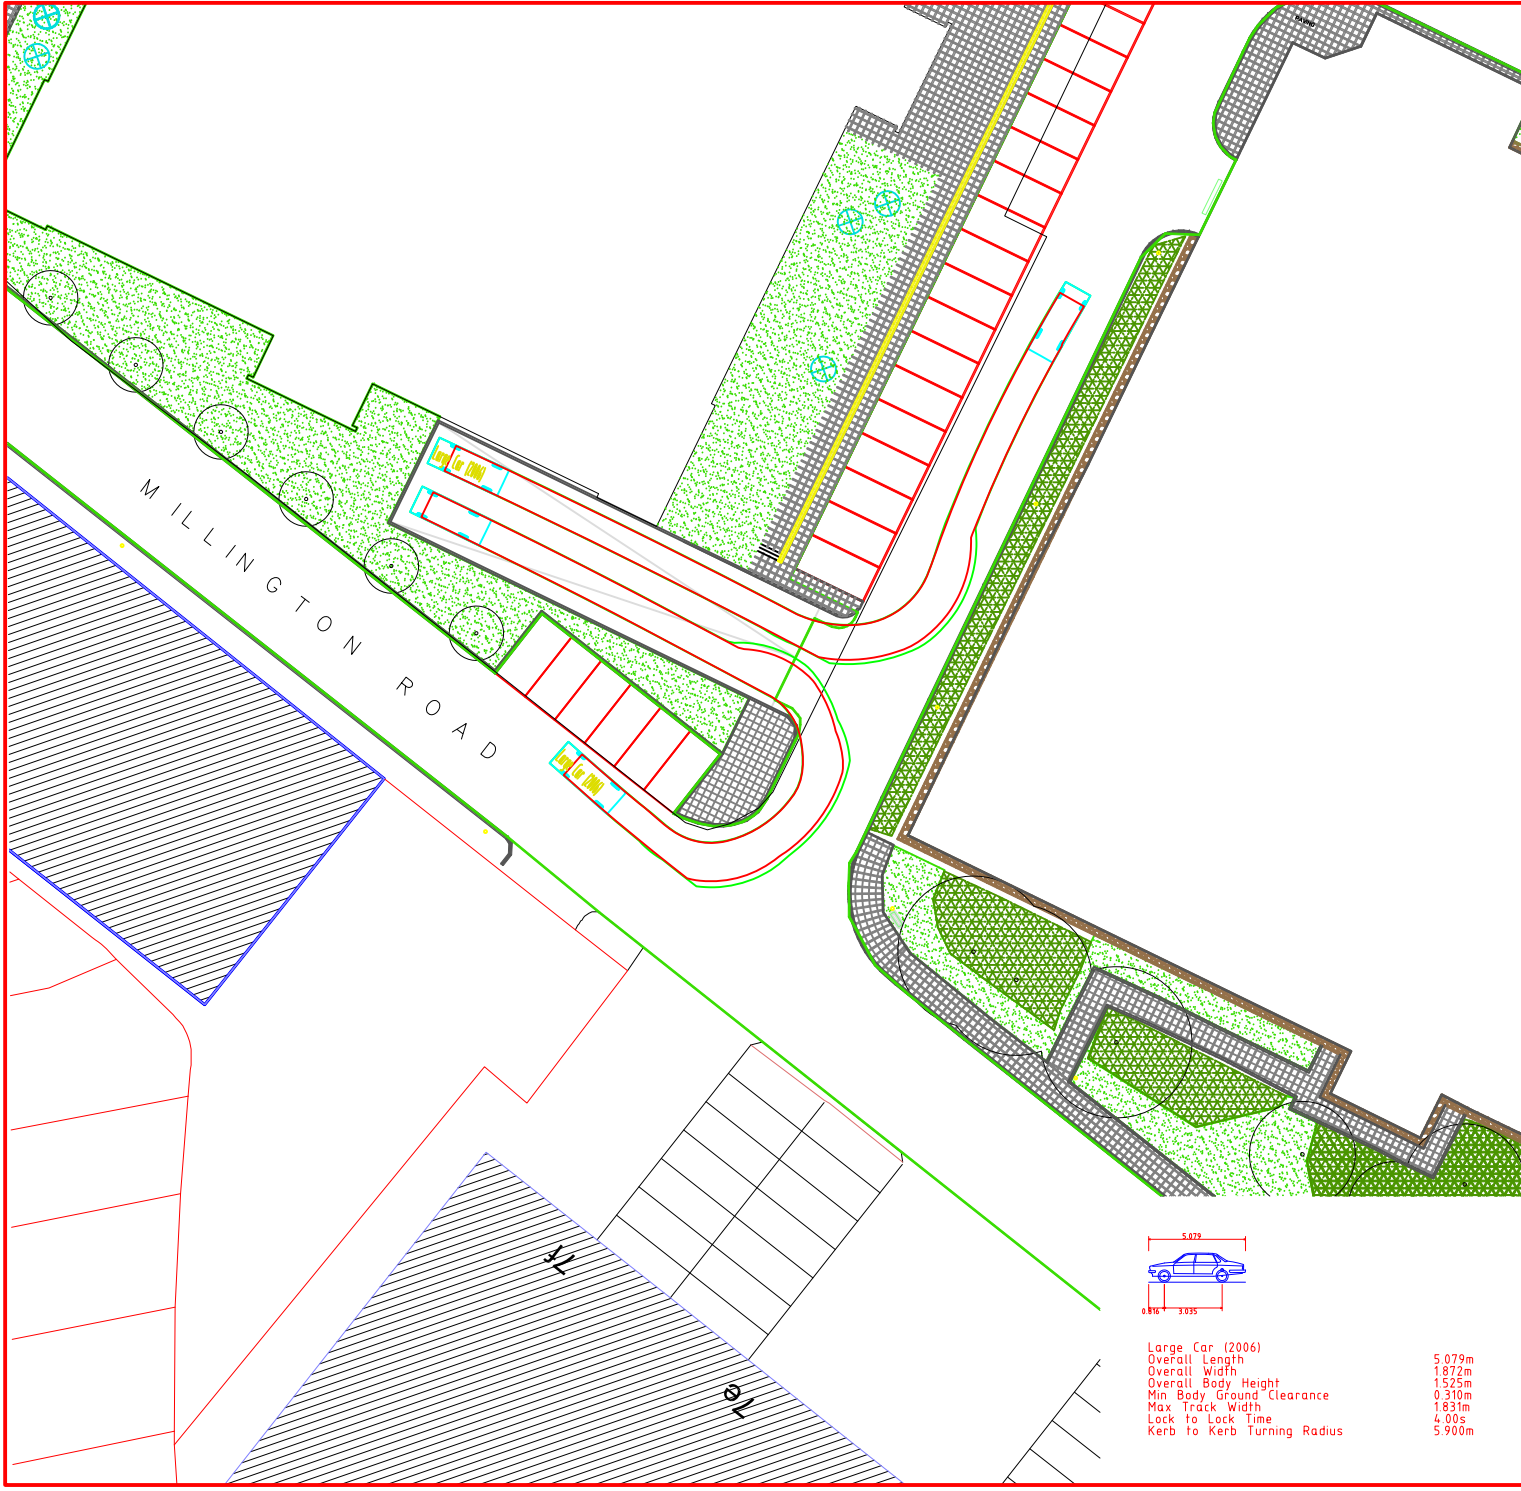

REV	DATE	DRAWN	REV'D	APP'D	REVISION

DRAWING STATUS

PRELIMINARY ISSUE

SKM COLIN BUCHANAN

Sindair Knight Merz Colin Buchanan
New City Court
20 St. Thomas Street
London
SE1 9RS

Tel: +44(0)20 7939 6100
Fax: +44(0)20 7939 6103
Web: www.skmconsulting.com

CLIENT MELFORD CAPITAL			
PROJECT HYDE PARK HAYES			
DRAWN LL	DRAWING CHECK JSB	REVIEWED JSB	APPROVED JSB
DESIGNED	DESIGN REVIEW	DATE AUG 12	DATE AUG 12

TITLE SWEPT PATH ANALYSIS LARGE CAR		
SCALE 1:500 @A4	DRAWING No FIGURE 4.3	REV

