


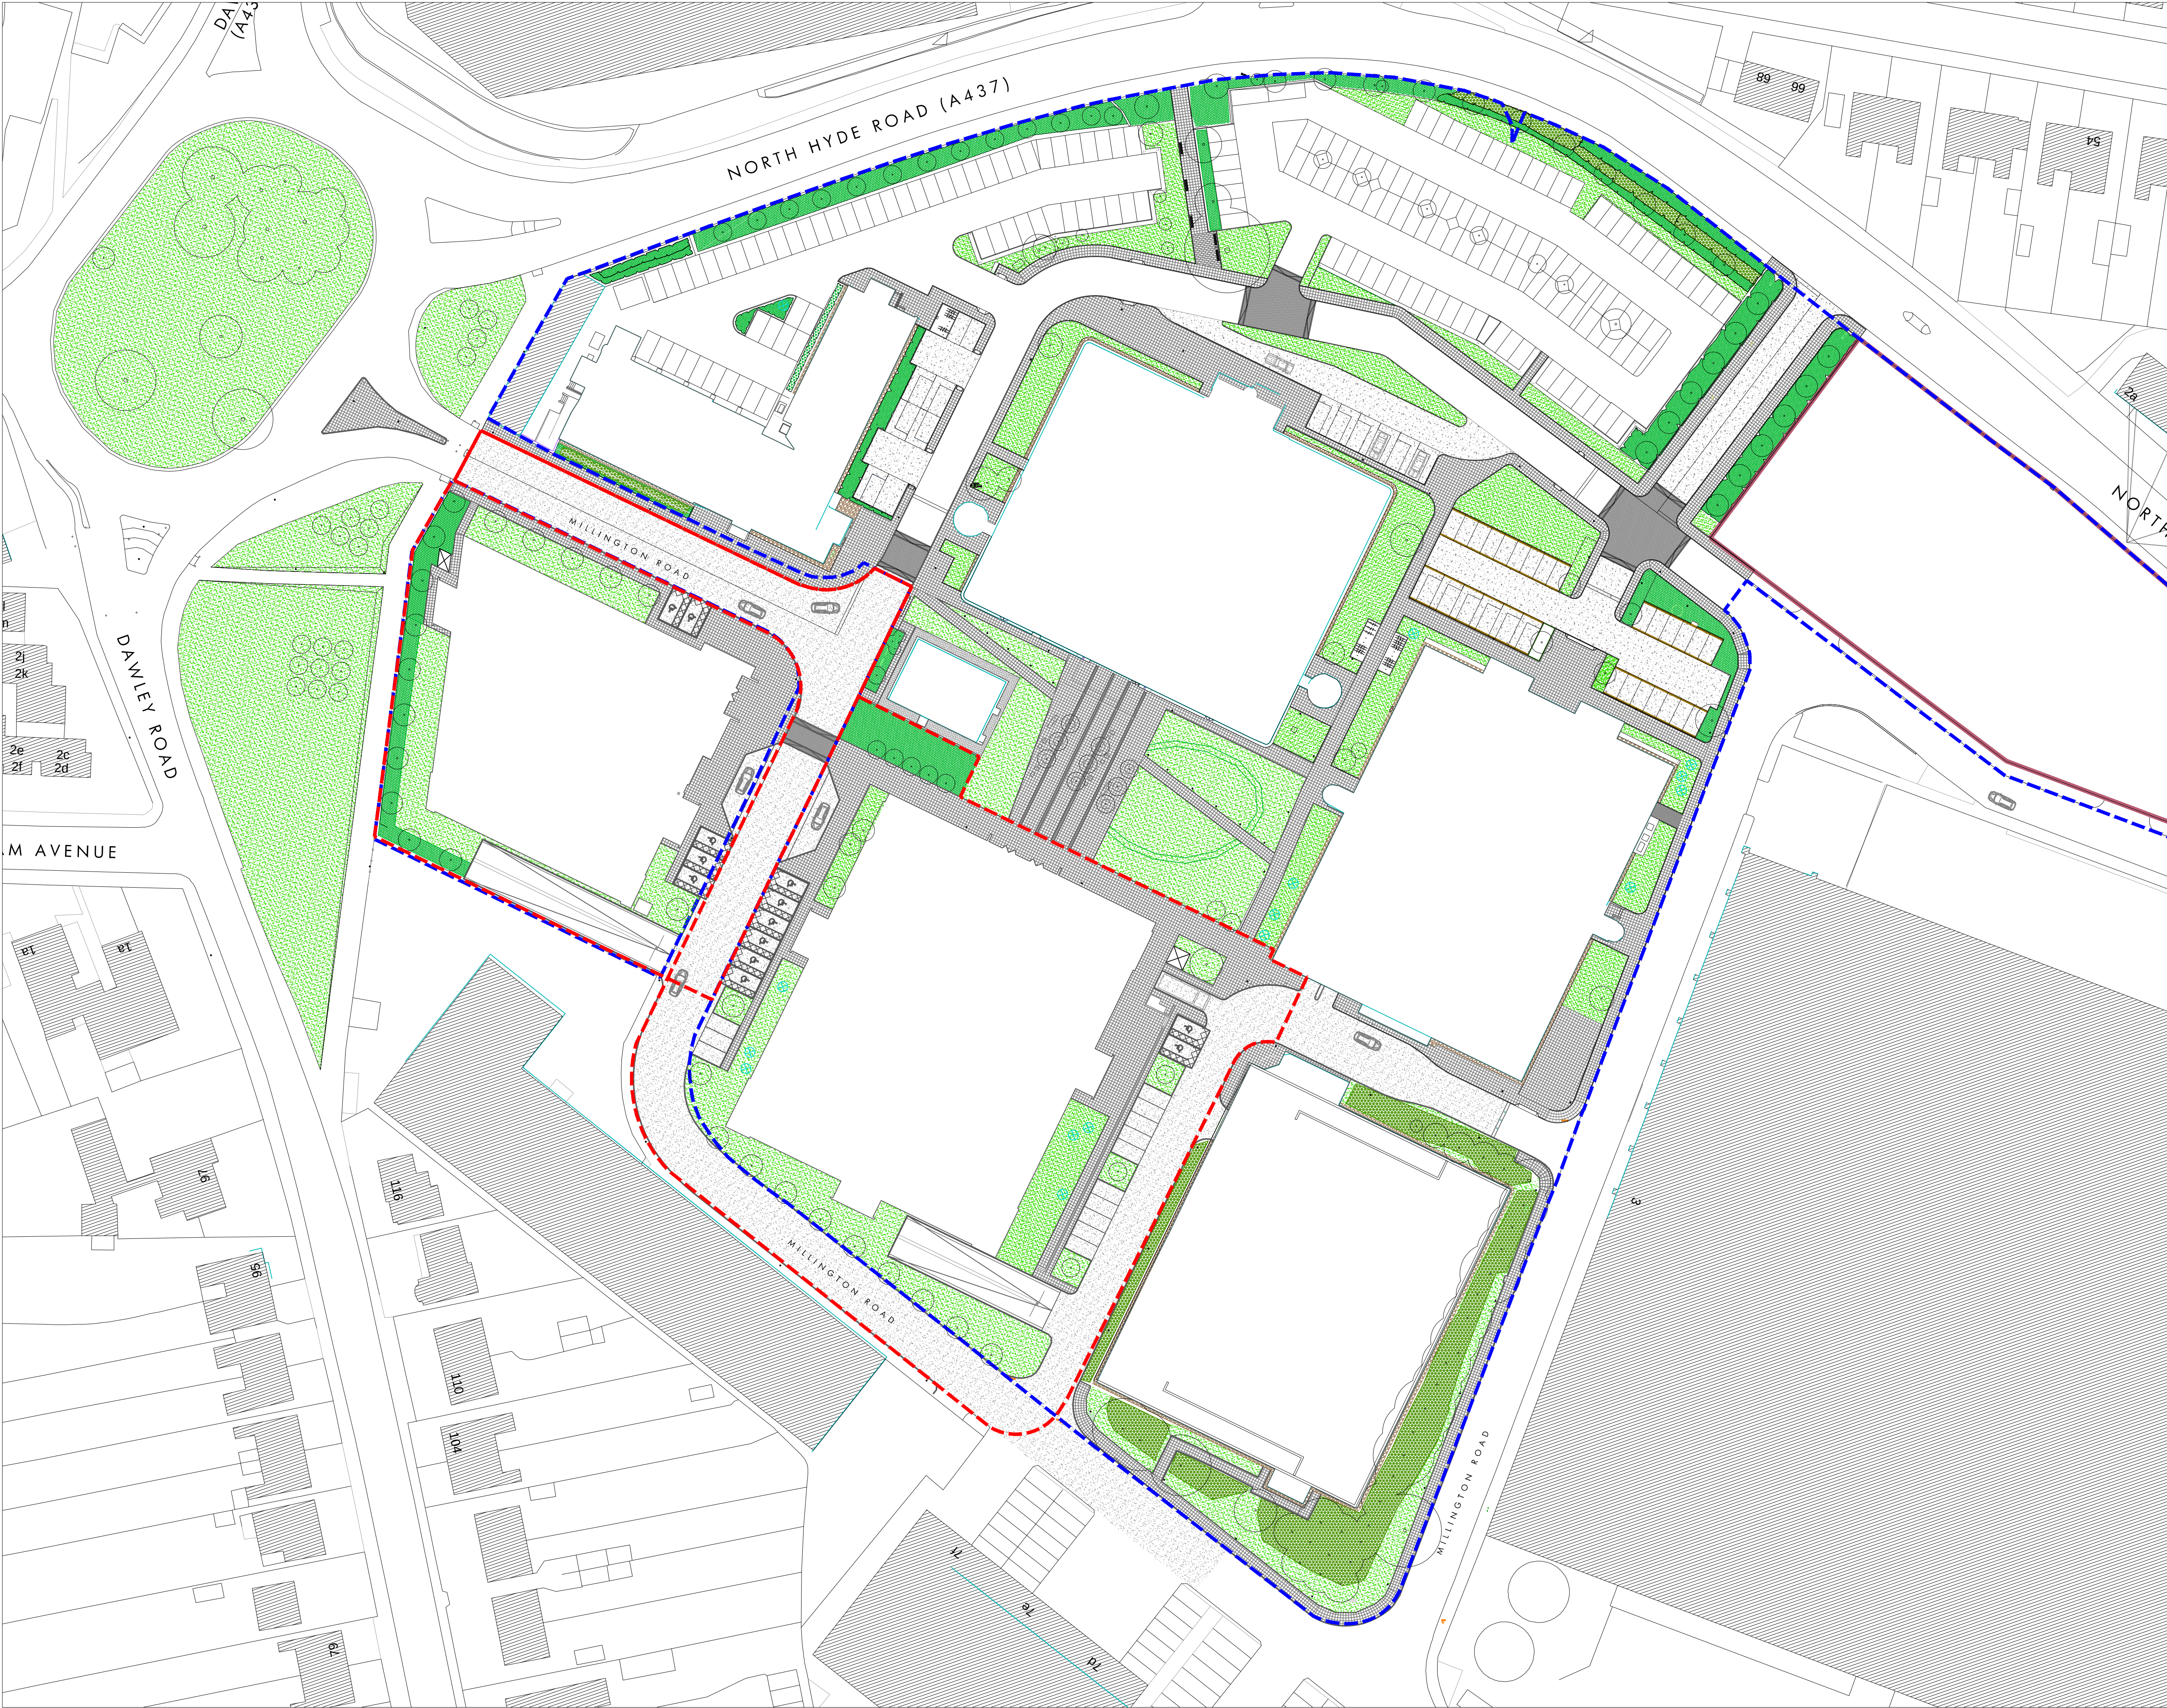

KEY

Ground cover

Hedge

Grass

Specimen shrub

Tree

Paving slabs to pedestrian walkways, 450x450mm Marshalls Saxon textured to match existing/ Natural or equivalent approved

Marshalls concrete textured sett paving, 100x100mm - Silver grey

Marshalls concrete textured sett paving, 100x100mm - Charcoal

Marshalls Keyblock, 200x100mm - Charcoal or equivalent approved - Herringbone pattern

Tarmac surface

Gravel edge strip

Pin kerb, 150x50x915mm

Half battered kerb 125x255mm

Boundary fence

Bollard

Twin lamp column light to match existing

Bollard light to match existing

Street light to match existing

REV E - Parking areas updated 121113

REV D - Red line & HPH6 updated 120717

REV C - Red & blue lines updated 120622

REV B - Red line amended, walls/steps added 120606

REV A - Planning Issue Draft 120522

REVISIONS

H | E | D

Hyland Edgar Driver

Landscape Architects and Urban Designers

One Wessex Way Colden Common Winchester Hampshire SO21 1WG

Telephone 01962 711600 Facsimile 01962 713945

PROJECT

HYDE_PARK_HAYES

SUBJECT

LANDSCAPE_MASTERPLAN

DATE

MAY12

DRAWN BY

JS

SCALE

1:500@A1

CHECKED BY

DP

DRAWING NUMBER

HED.983.102

REVISION

E

DRAWING STATUS

B

A - PRELIMINARY

B - ISSUED FOR PLANNING

C - ISSUED FOR DESIGN / INFORMATION

D - ISSUED FOR TENDER

E - ISSUED FOR APPROVAL

F - ISSUED FOR CONSTRUCTION

G - AS BUILT