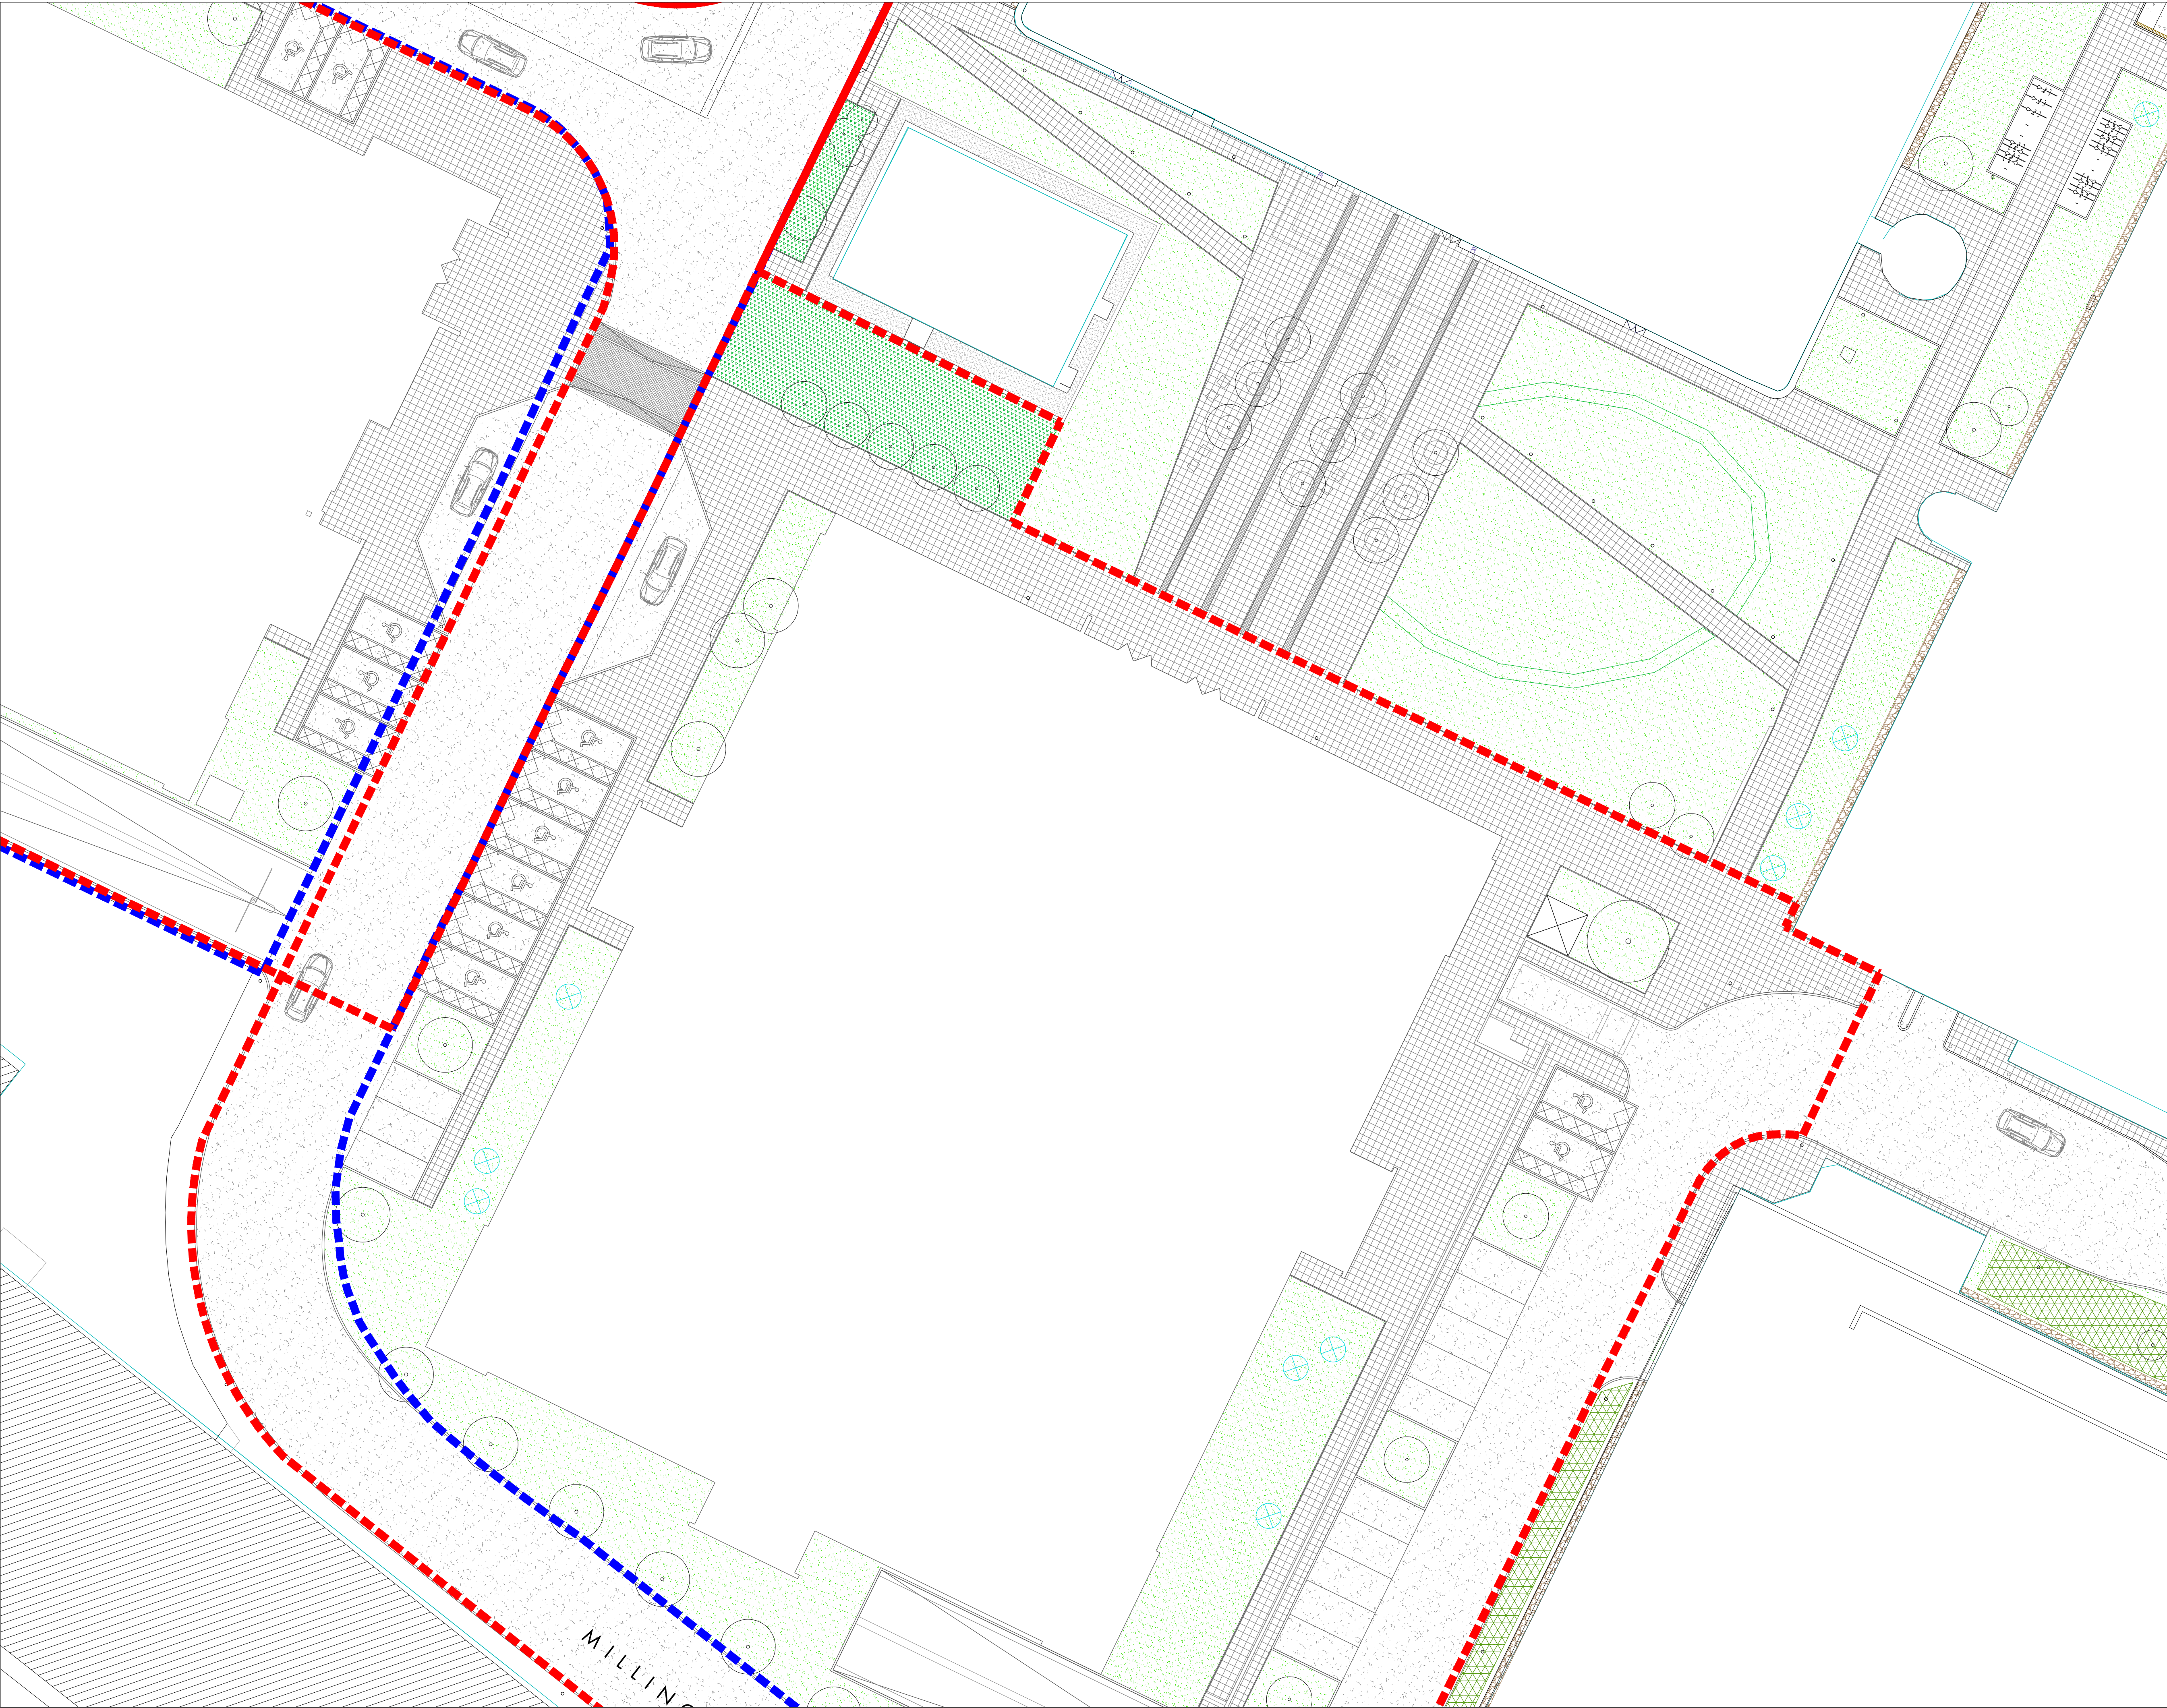
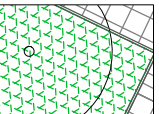
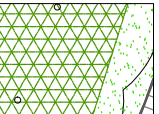
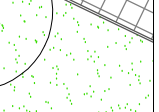


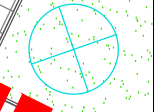


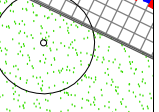
KEY

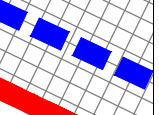
Ground cover

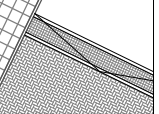
Hedge

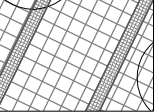
Grass

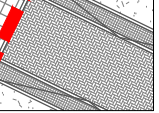
Specimen shrub

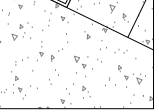
Tree

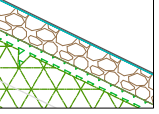
Paving slabs to pedestrian walkways, 450x450mm Marshalls Saxon textured to match existing/ Natural or equivalent approved

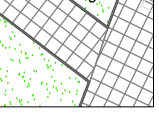
Marshalls concrete textured sett paving, 100x100mm - Silver grey

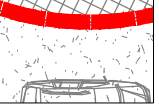
Marshalls concrete textured sett paving, 100x100mm - Charcoal

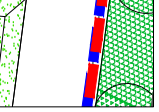
Marshalls Keyblock, 200x100mm - Charcoal or equivalent approved - Herringbone pattern

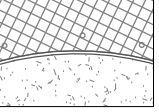
Tarmac surface

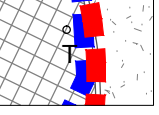
Gravel edge strip

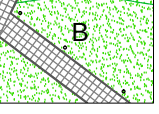
Pin kerb, 150x50x915mm

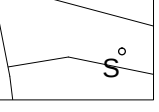
Half battered kerb 125x255mm

Boundary fence

Bollard

Twin lamp column light to match existing

Bollard light to match existing

Street light to match existing

REV E - Carpark spaces revised 121116

REV D - Red line & HPH6 updated 120717

REV C - Red & blue lines updated 120622

REV B - Red line amended, walls/steps added 120606

REV A - Planning Issue Draft 120522

REVISIONS

H | E | D

Hyland Edgar Driver

Landscape Architects and Urban Designers

One Wessex Way Colden Common Winchester Hampshire SO21 1WG
Telephone 01962 711600 Facsimile 01962 713945

PROJECT

HYDE_PARK_HAYES

SUBJECT

LANDSCAPE_GENERAL_ARRANGEMENT_(2_OF_4)

DATE

MAY12

DRAWN BY

JS

SCALE

1:200

CHECKED BY

DP

DRAWING NUMBER

HED.983.104

REVISION

E

DRAWING STATUS

B

A - PRELIMINARY

B - ISSUED FOR PLANNING

C - ISSUED FOR DESIGN /INFORMATION

D - ISSUED FOR TENDER

E - ISSUED FOR APPROVAL

F - ISSUED FOR CONSTRUCTION

G - AS BUILT