




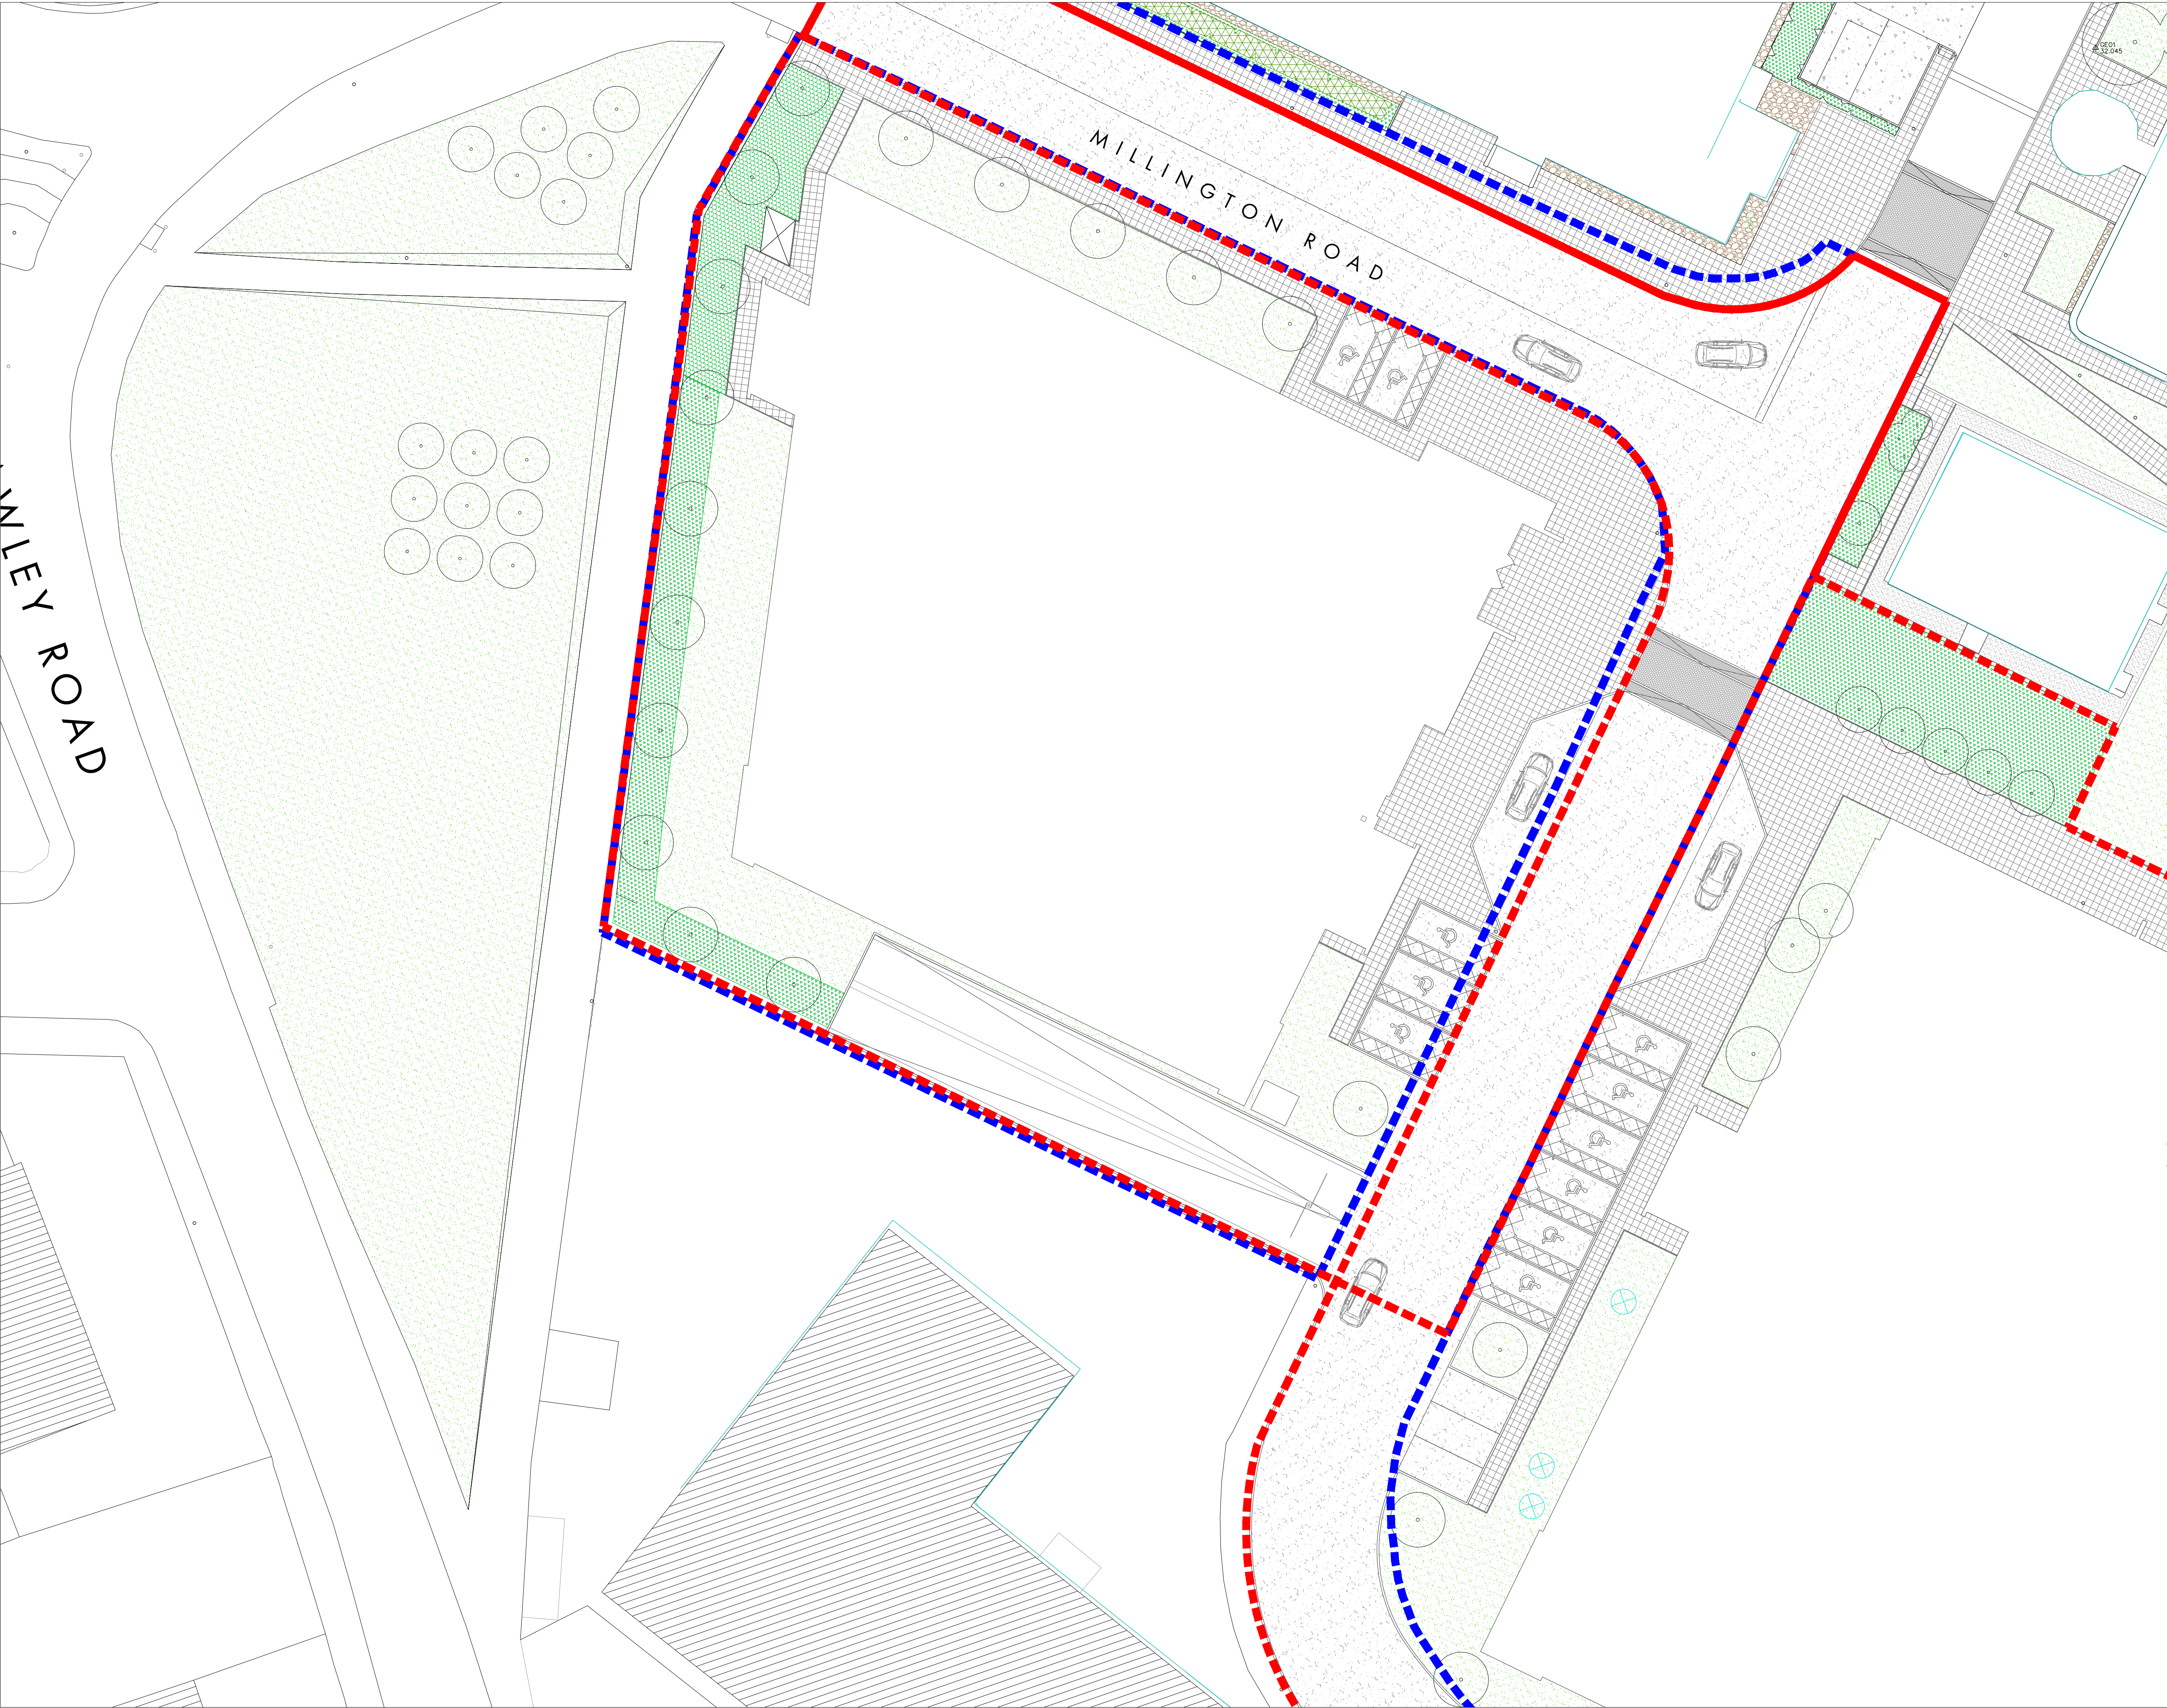


KEY

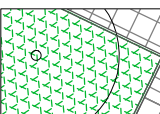


Ground cover

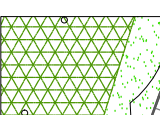


Hedge

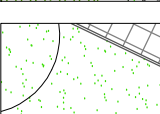


Grass

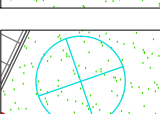


Specimen shrub

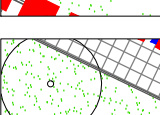

Tree

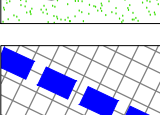


Paving slabs to pedestrian walkways, 450x450mm Marshalls Saxon textured to match existing/ Natural or equivalent approved

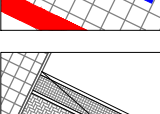


Marshalls concrete textured sett paving, 100x100mm - Silver grey




Marshalls concrete textured sett paving, 100x100mm - Charcoal

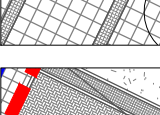


Marshalls Keyblock, 200x100mm - Charcoal or equivalent approved - Herringbone pattern

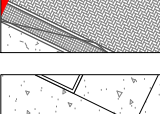


Tarmac surface

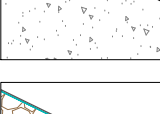

Gravel edge strip

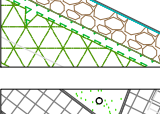


Pin kerb, 150x50x915mm

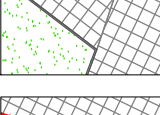


Half battered kerb 125x255mm




Boundary fence

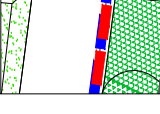


Bollard

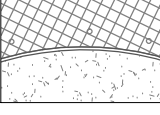

Twin lamp column light to match existing

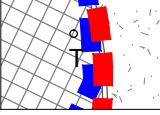

Bollard light to match existing

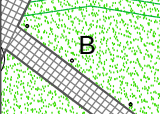

Street light to match existing

REV E - Carpark spaces revised 121116

REV D - Red line & HPH6 updated 120717

REV C - Red & blue lines updated 120622

REV B - Red line amended, walls/steps added 120606

REV A - Planning Issue Draft 120522

REVISIONS

H | E | D

Hyland Edgar Driver

Landscape Architects and Urban Designers

One Wessex Way | Colden Common | Winchester | Hampshire, SO21 1WG
Telephone: 01962 711600 | Facsimile: 01962 713945

PROJECT

HYDE_PARK_HAYES

SUBJECT

LANDSCAPE_GENERAL_ARRANGEMENT_(3_OF_4)

DATE

MAY12

DRAWN BY

JS

SCALE

1:200

CHECKED BY

DP

DRAWING NUMBER

HED.983.105

REVISION

E

DRAWING STATUS

B

A - PRELIMINARY

B - ISSUED FOR PLANNING

C - ISSUED FOR DESIGN /INFORMATION

D - ISSUED FOR TENDER

E - ISSUED FOR APPROVAL

F - ISSUED FOR CONSTRUCTION

G - AS BUILT