



APPENDICES



Appendix 1 Landscaping Master Plan



KEY

- Shrub
- Hedge
- Grass
- Specimen Shrub
- Tree
- Paved area & feature banding
- Bitmac Roadway
- Bitmac Footpath
- Paved Roadway
- Benches
- Bollards
- Light column

REV C - Red & blue lines updated 120622
REV B - Red line amended, walls/steps added 120606
REV A - Planning Issue Draft 120522

REVISIONS

H | E | D

Hyland Edgar Driver

Landscape Architects and Urban Designers

One Wessex Way Golden Common Winchester Hampshire SO21 1WG
Telephone 01962 711600 Facsimile 01962 713945

PROJECT

HYDE_PARK_HAYES

SUBJECT

LANDSCAPE_ILLUSTRATIVE_MASTERPLAN

DATE	MAY12	DRAWN BY	JS
SCALE	1:500@A1	CHECKED BY	DP
DRAWING NUMBER	HED.983.101	REVISION	C
DRAWING STATUS	B		

A - PRELIMINARY

B - ISSUED FOR PLANNING


C - ISSUED FOR DESIGN / INFORMATION

D - ISSUED FOR TENDER


E - ISSUED FOR APPROVAL

F - ISSUED FOR CONSTRUCTION


G - AS BUILT

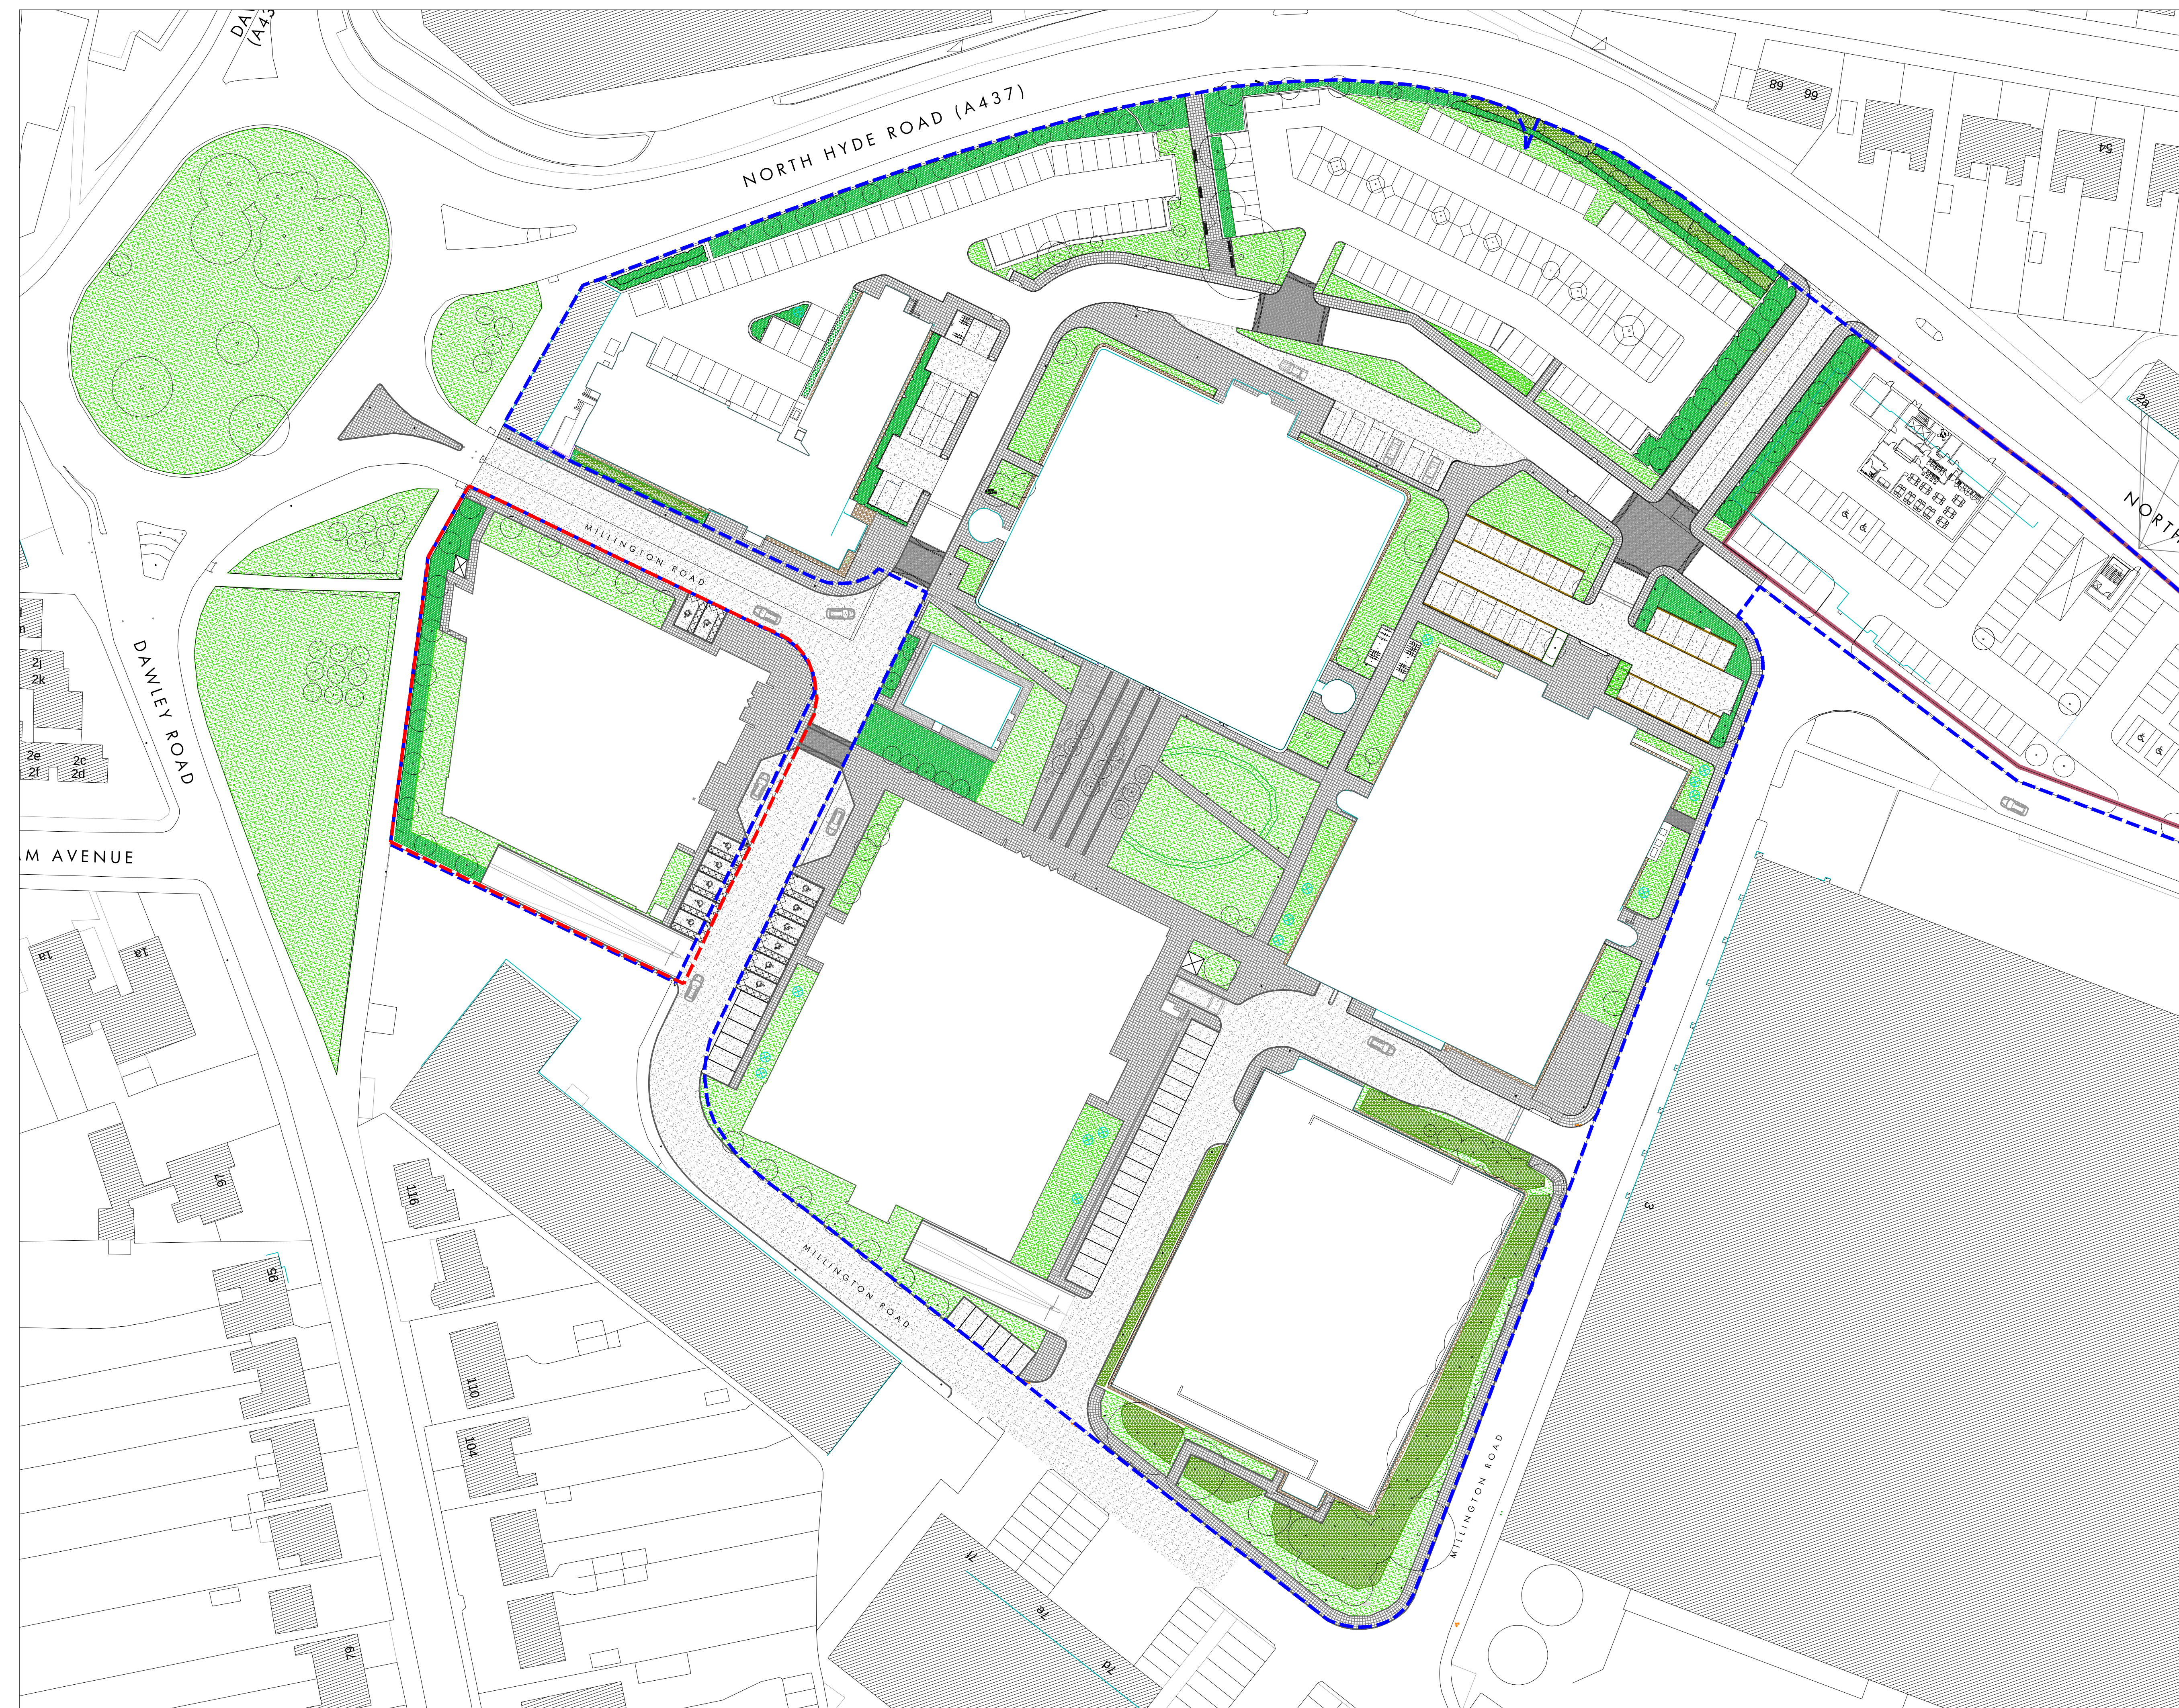


KEY

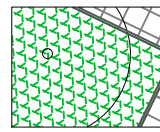

Ground cover

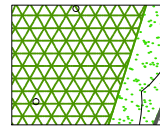


Hedge

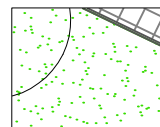


Grass




Specimen shrub

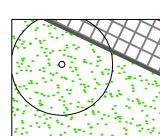


Tree

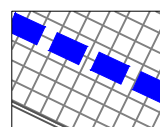


Paving slabs to pedestrian walkways, 450x450mm Marshalls Saxon textured to match existing/ Natural or equivalent approved

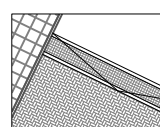


Marshalls concrete textured sett paving, 100x100mm - Silver grey

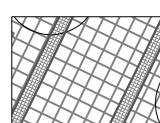


Marshalls concrete textured sett paving, 100x100mm - Charcoal

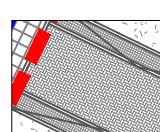


Marshalls Keyblock, 200x100mm - Charcoal or equivalent approved - Herringbone pattern

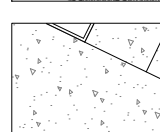

Tarmac surface

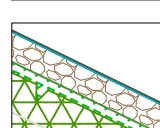


Gravel edge strip

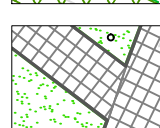


Pin kerb, 150x50x915mm




Half battered kerb 125x255mm

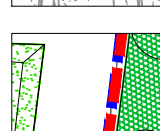


Boundary fence

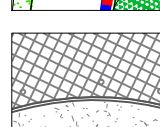


Bollard

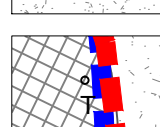

Twin lamp column light to match existing

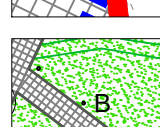

Bollard light to match existing

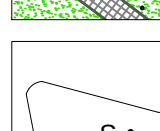

Street light to match existing

REV C - Red & blue lines updated 120622

REV B - Red line amended, walls/steps added 120606

REV A - Planning Issue Draft 120522

REVISIONS

H | E | D

Hyland Edgar Driver

Landscape Architects and Urban Designers

One Wessex Way Colden Common Winchester Hampshire SO21 1WG
Telephone 01962 711600 Focsimile 01962 713945

PROJECT

HYDE_PARK_HAYES

SUBJECT

LANDSCAPE_MASTERPLAN

DATE

MAY12

DRAWN BY

JS

SCALE

1:500@A1

CHECKED BY

DP

DRAWING NUMBER

HED.983.102

REVISION

C

DRAWING STATUS

B

A - PRELIMINARY

B - ISSUED FOR PLANNING

C - ISSUED FOR DESIGN / INFORMATION

D - ISSUED FOR TENDER

E - ISSUED FOR APPROVAL

F - ISSUED FOR CONSTRUCTION

G - AS BUILT