


Notes


Do not scale from this drawing.
All dimensions are to be checked prior to construction and any discrepancies are to be identified to the Architect.
Copyright reserved.

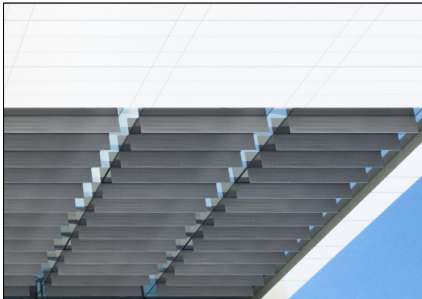



KINGSPAN BENCHMARK
Standard Evolution
Colour - Pearl Ral 9010
Location: All solid areas of facade.




Fin - Vertical
Anodized aluminum
Location: to curtain walling on east and west facades.

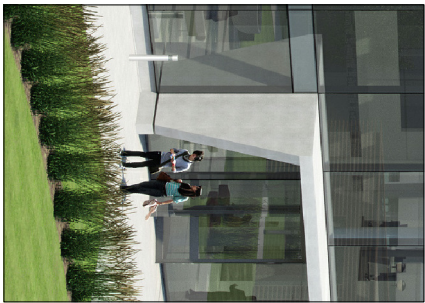


CONCRETE
Location: Plinth detail and feature entrance portico.

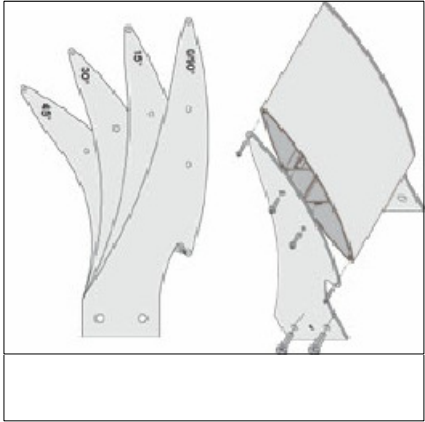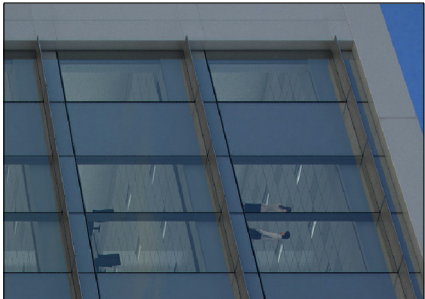

Horizontal Fin - Brise soleil
Anodized aluminum
Location: to curtain walling on south facades.
Colour: Basalt grey, similar to RAL 7012

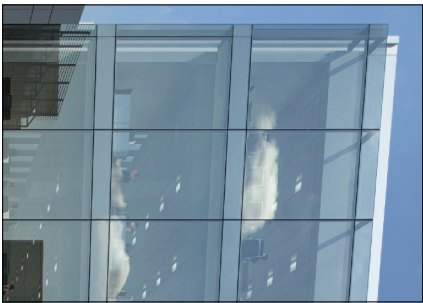

Schuco FW60+ curtain walling
Clear
Location: To all facades where noted.
North facade 2,5m modules, everywhere else 1,5m modules.
Mullion Colour: Basalt grey, similar to RAL 7012

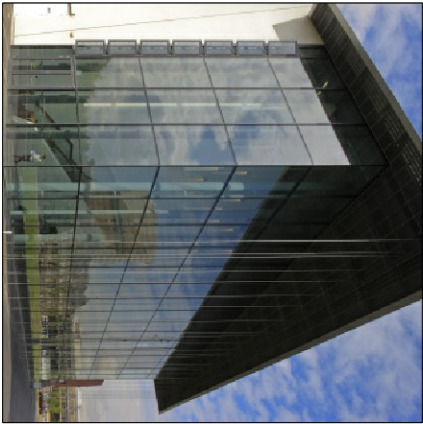

Schuco FW60+ curtain walling
Silicone sealed.



Schuco FW60+ curtain walling
Spandrel glass to have ceramic frit and additional foil backed insulation.
Colour: Basalt grey, similar to RAL 7012



Details
Material Palette

Scale	Size	Date	Drawn	Checked
NTS	A1	11/01/13	AF	JM

3DRender Ltd.
80 Portland Street,
Manchester,
M2 2EE
T: +44 (0)161 239 7070
F: +44 (0)161 239 7077
W: <http://www.3drender.com>
Architectural Visualization
Services
Partnerships Sustainability

3DRender