


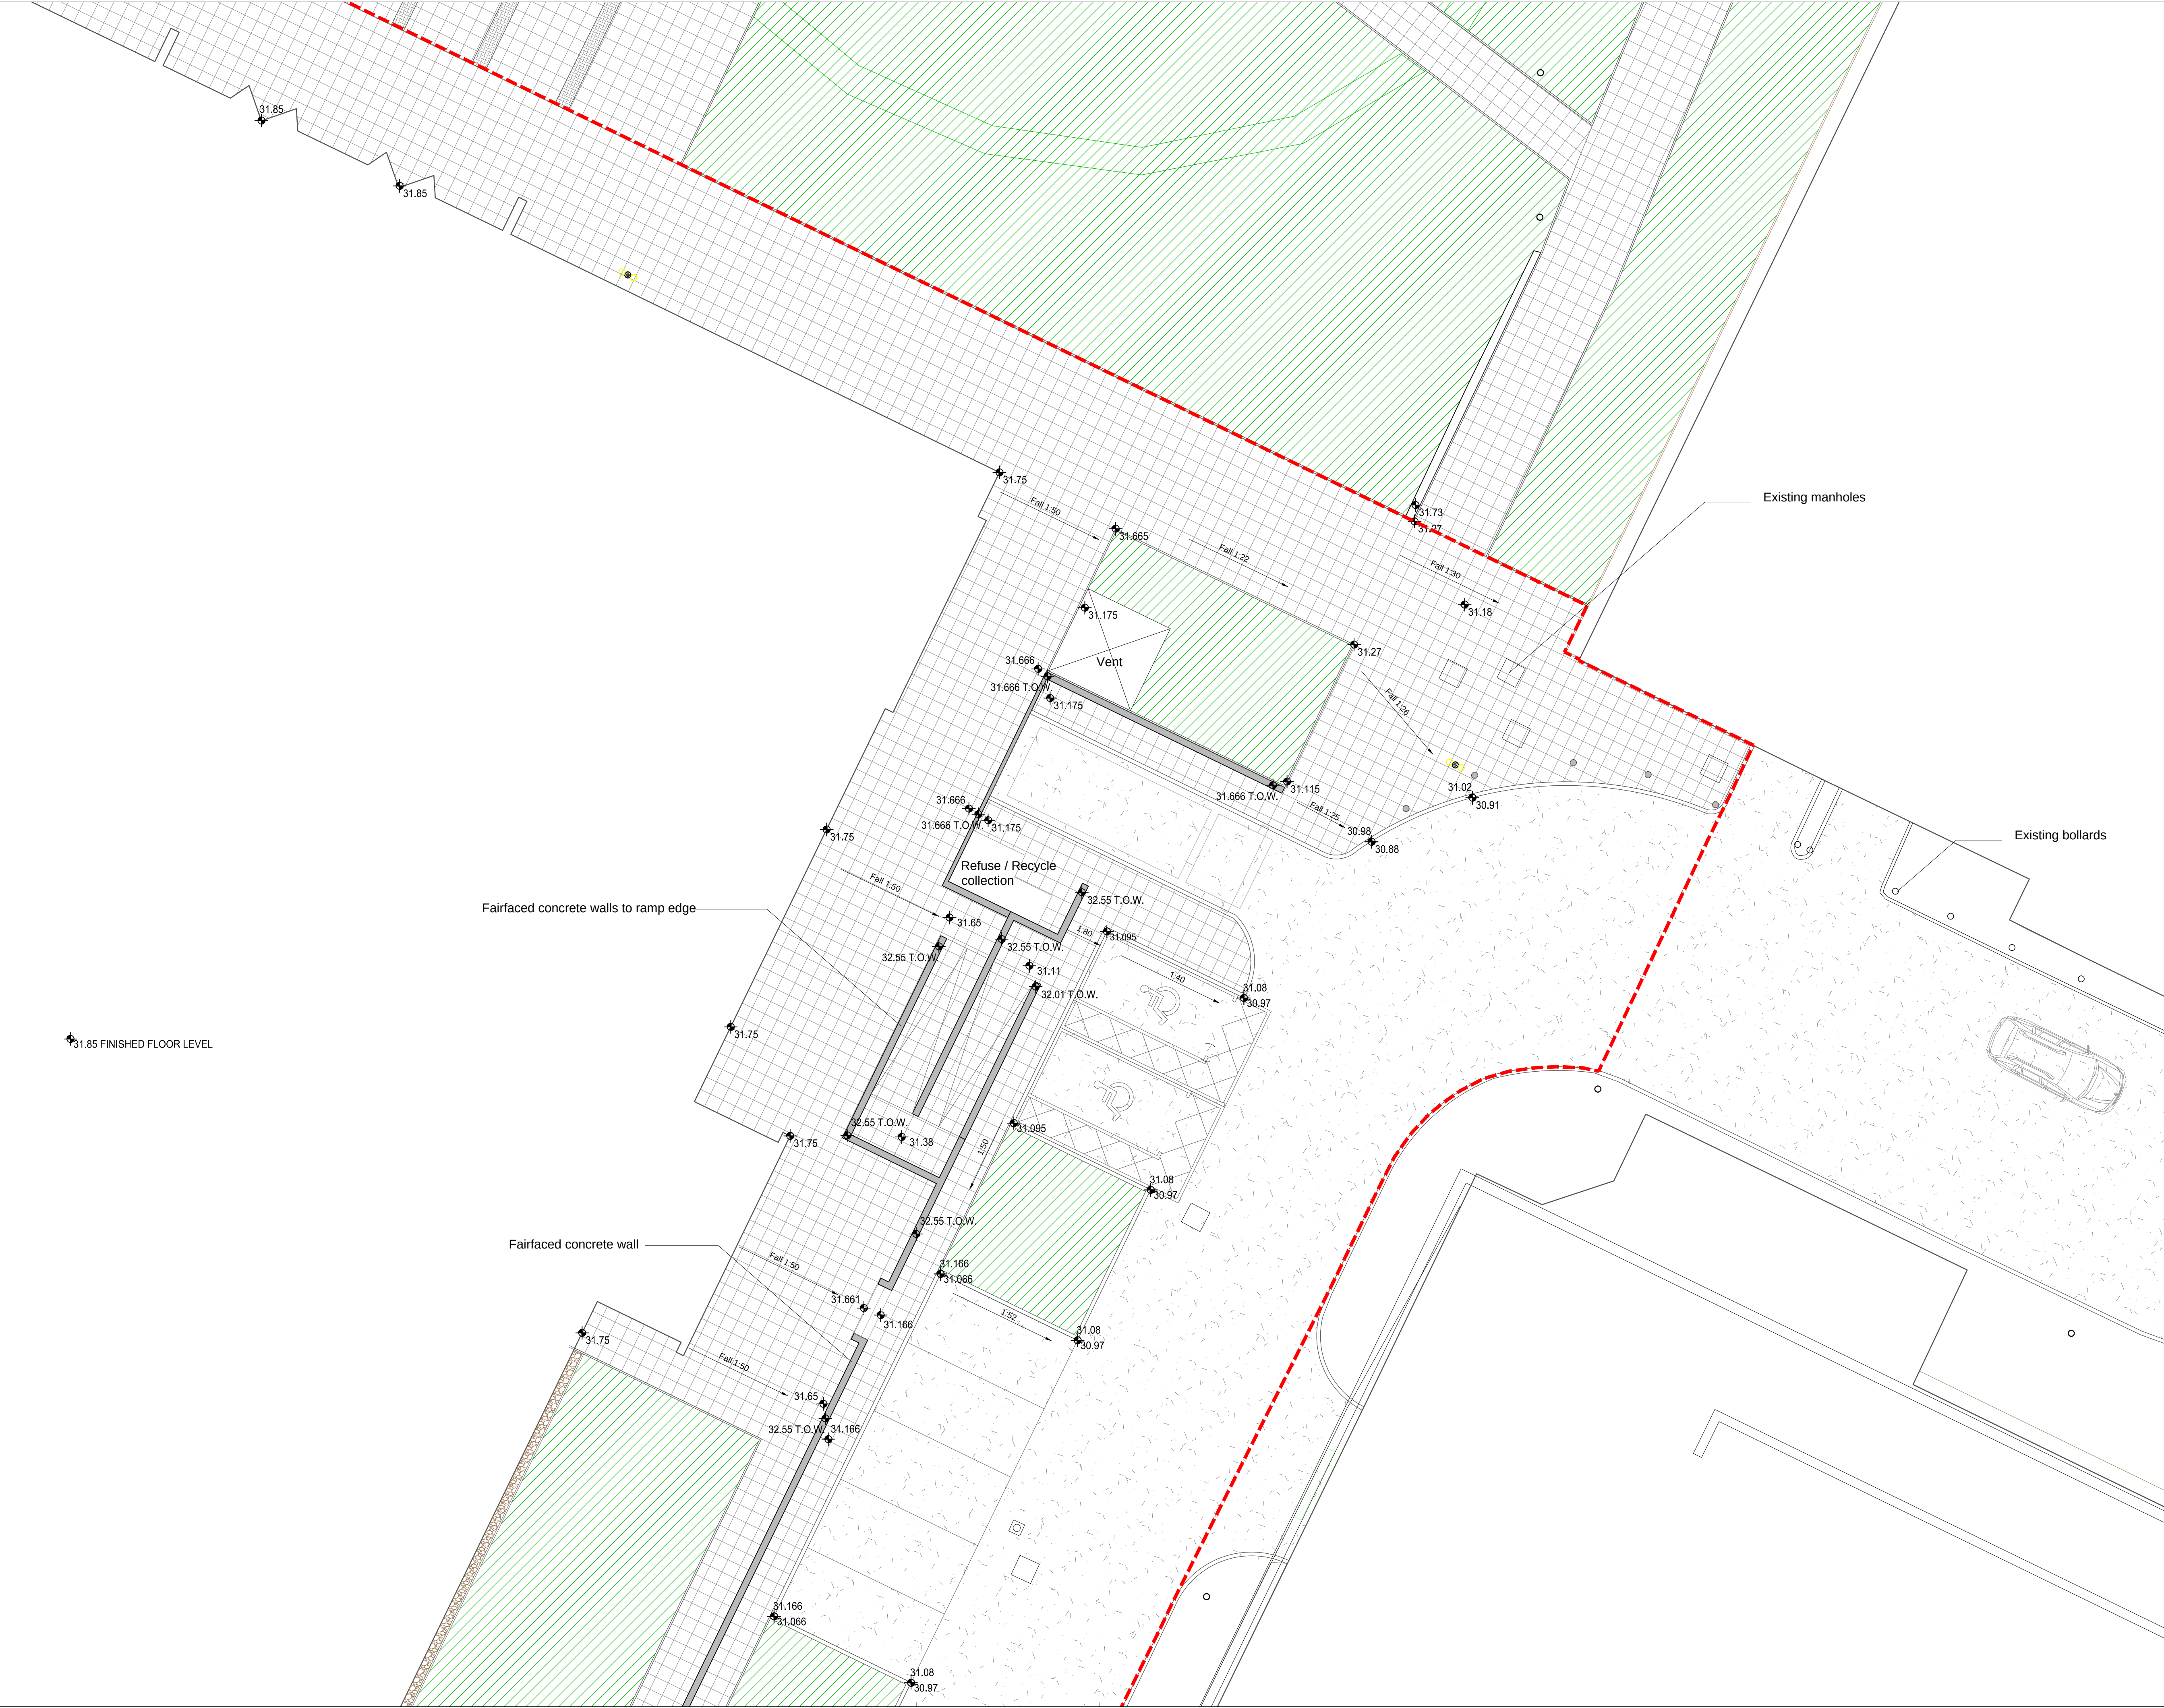

LEGEND

KEY

- Paving slabs to pedestrian walkways, 450x450mm Marshalls Saxon textured to match existing/Natural or equivalent approved
- Marshalls concrete textured sett paving, 100x100mm - Silver grey
- Marshalls concrete textured sett paving, 100x100mm - Charcoal
- Marshalls Keyblock, 200x100mm - Charcoal or equivalent approved - Herringbone pattern
- Tarmac surface
- White quartz gravel strip to building edge
- PCC Pin kerb, 150x50x915mm
- PCC Half battered kerb 125x255mm
- Boundary fence to match existing
- Walls in landscape
- Landscape areas
- Bollard
- Twin lamp column light to match existing
- Bollard light to match existing
- HPH Ownership Boundary
- HPH4 and HPH5 Site Application Boundary

REVISIONS

H E D			
Hyland Edgar Driver			
Landscape Architects and Urban Designers			
One Wessex Way Colden Common Winchester Hampshire SO21 1WG Telephone 01962 711600 Facsimile 01962 713945			
PROJECT			
HYDE_PARK_HAYES			
SUBJECT			
LANDSCAPE_GENERAL_ARRANGEMENT_(5_OF_6)			
DATE		DRAWN BY	
20DEC12		JS/AW	
SCALE		CHECKED BY	
1:100		DP	
DRAWING NUMBER		REVISION	
HED.983.205		-	
DRAWING STATUS			
B			
A - PRELIMINARY	B - ISSUED FOR PLANNING	C - ISSUED FOR DESIGN / INFORMATION	D - ISSUED FOR TENDER
E - ISSUED FOR APPROVAL	F - ISSUED FOR CONSTRUCTION	G - AS BUILT	