


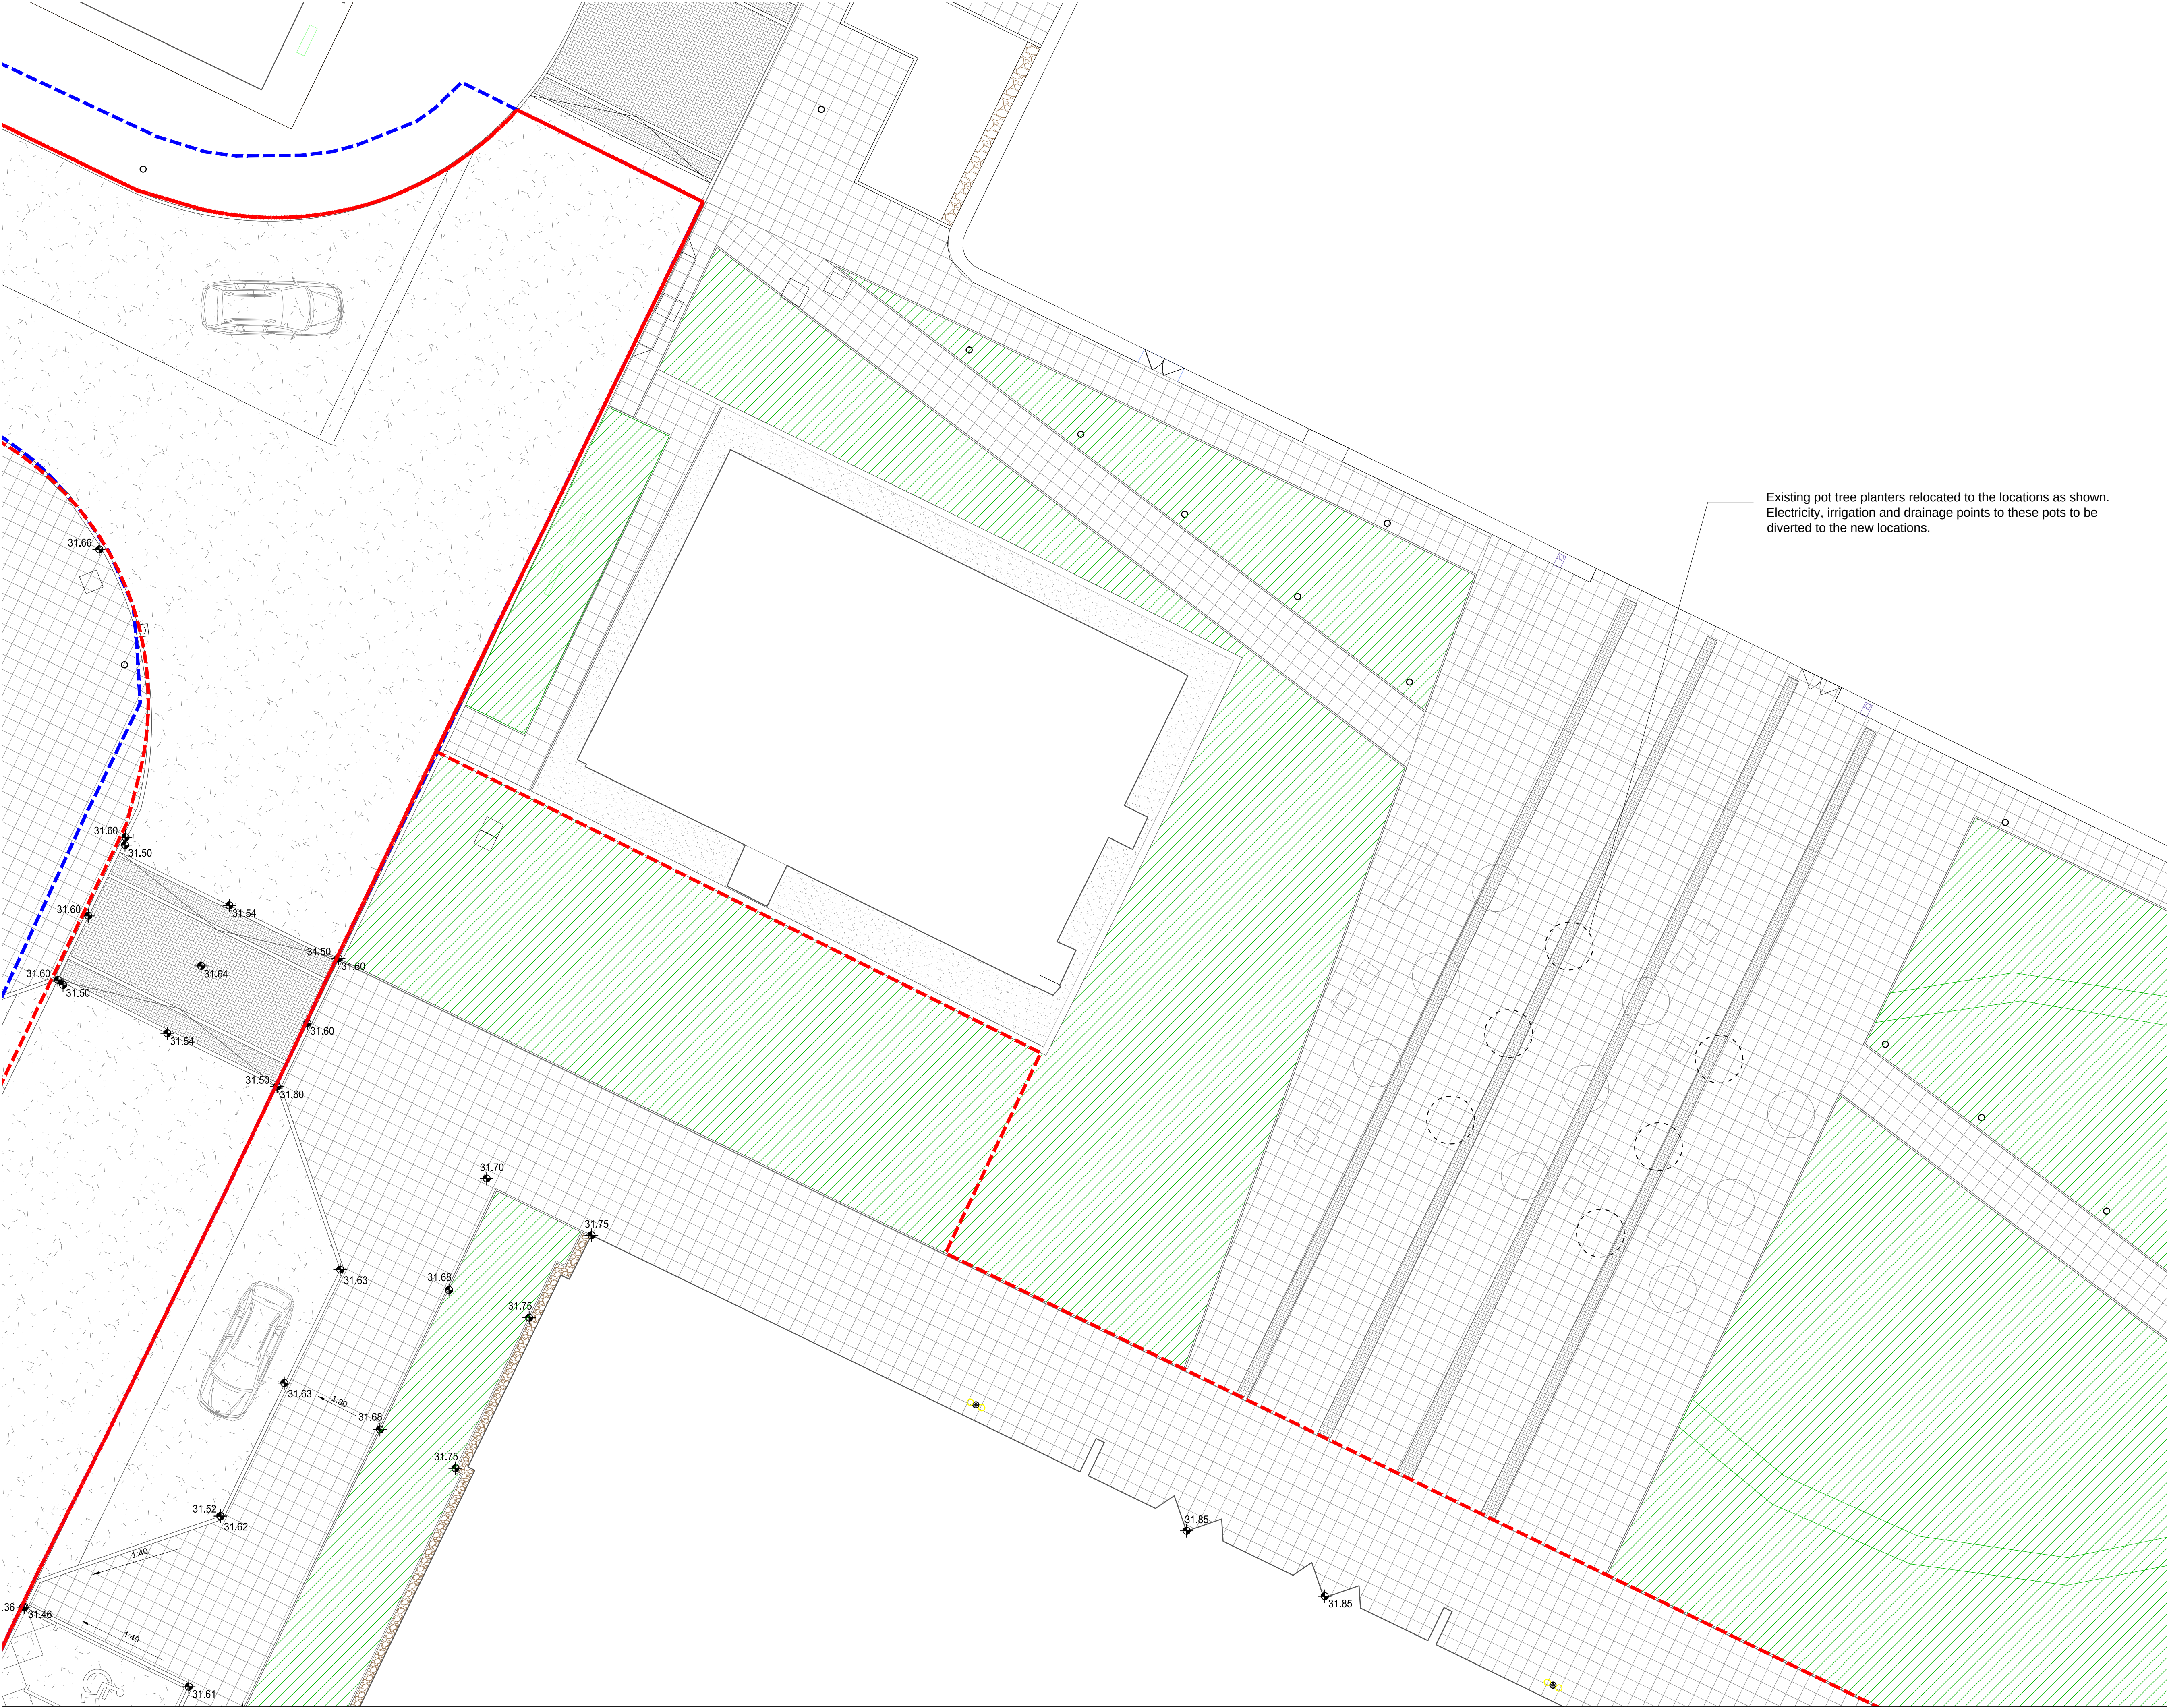

LEGEND

KEY

- Paving slabs to pedestrian walkways, 450x450mm Marshalls Saxon textured to match existing/Natural or equivalent approved
- Marshalls concrete textured sett paving, 100x100mm - Silver grey
- Marshalls concrete textured sett paving, 100x100mm - Charcoal
- Marshalls Keyblock, 200x100mm - Charcoal or equivalent approved - Herringbone pattern
- Tarmac surface
- White quartz gravel strip to building edge
- PCC Pin kerb, 150x50x915mm
- PCC Half battered kerb 125x255mm
- Boundary fence to match existing
- Walls in landscape
- Landscape areas
- Bollard
- Twin lamp column light to match existing
- Bollard light to match existing
- HPH Ownership Boundary
- HPH4 and HPH5 Site Application Boundary

REVISIONS

H | E | D

Hyland Edgar Driver

Landscape Architects and Urban Designers

One Wessex Way Colden Common Winchester Hampshire SO21 1WG
Telephone 01962 711600 Facsimile 01962 713945

PROJECT

HYDE_PARK_HAYES

SUBJECT

LANDSCAPE_GENERAL_ARRANGEMENT_(6_OF_6)

DATE	20DEC12	DRAWN BY	JS/AW
SCALE	1:100	CHECKED BY	DP
DRAWING NUMBER	HED.983.206	REVISION	-
DRAWING STATUS	B		
A - PRELIMINARY	B - ISSUED FOR PLANNING	C - ISSUED FOR DESIGN / INFORMATION	D - ISSUED FOR TENDER
E - ISSUED FOR APPROVAL	F - ISSUED FOR CONSTRUCTION	G - AS BUILT	