

PAVING MATERIALS



Paving slabs to pedestrian walkways, 450x450mm Marshalls Saxon textured to match existing / Natural or equivalent approved



Marshalls concrete textured sett paving, 100x100mm - Silver grey



Marshalls concrete textured sett paving, 100x100mm - Charcoal



Marshalls Keyblock, 200x100mm - Charcoal or equivalent approved - Herringbone pattern



PCC Pin Kerb 150x50x915mm




PCC Half battered Kerb 125x255mm



White quartz gravel strip to building edge

SITE FURNITURE

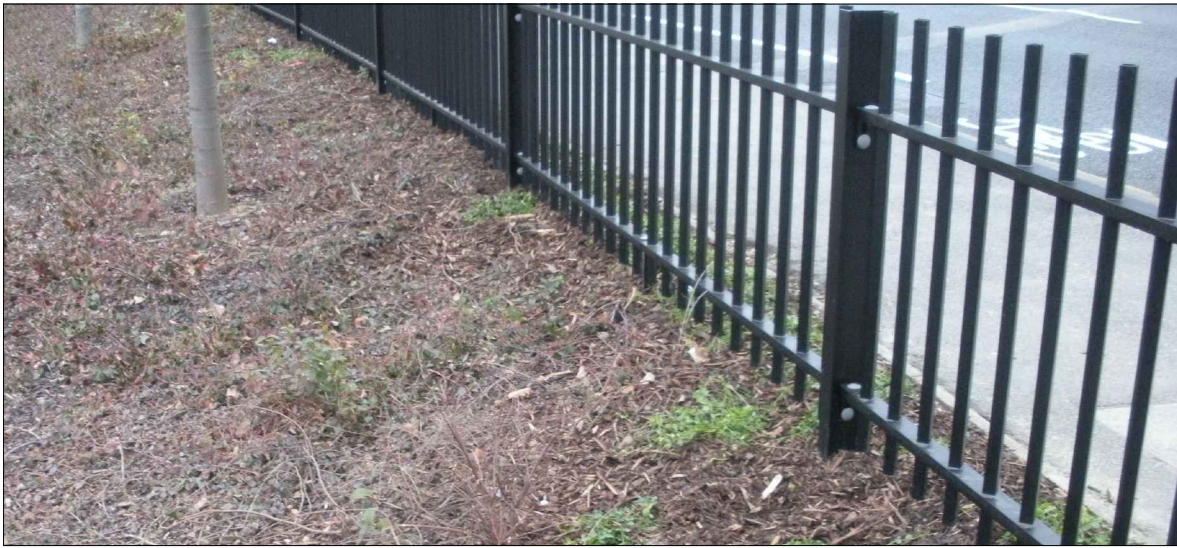


Boundary fence to match existing



Fairfaced concrete retaining walls



Bollards

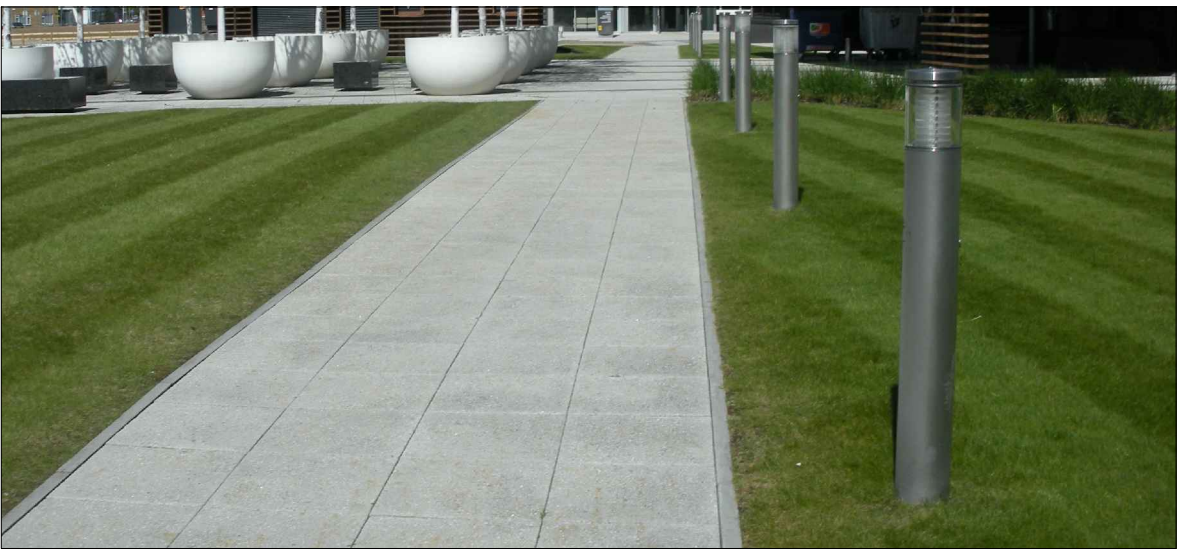

Lighting Bollards to match existing



Twin lamp column to match existing

LEGEND

Read this material sheet with the landscape GA drawings - HED.983.201 - 206

REVISIONS

H | E | D

Hyland Edgar Driver

Landscape Architects and Urban Designers

One Wessex Way Colden Common Winchester Hampshire SO21 1WG
Telephone 01962 711600 Facsimile 01962 713945

PROJECT
HYDE_PARK_HAYES

SUBJECT
MATERIAL_PALETTE

DATE	20DEC12	DRAWN BY	AW
SCALE	N.T.S	CHECKED BY	DP
DRAWING NUMBER	HED.983.200	REVISION	-
DRAWING STATUS	B		
A - PRELIMINARY	B - ISSUED FOR PLANNING	C - ISSUED FOR DESIGN / INFORMATION	D - ISSUED FOR TENDER
E - ISSUED FOR APPROVAL	F - ISSUED FOR CONSTRUCTION	G - AS BUILT	