


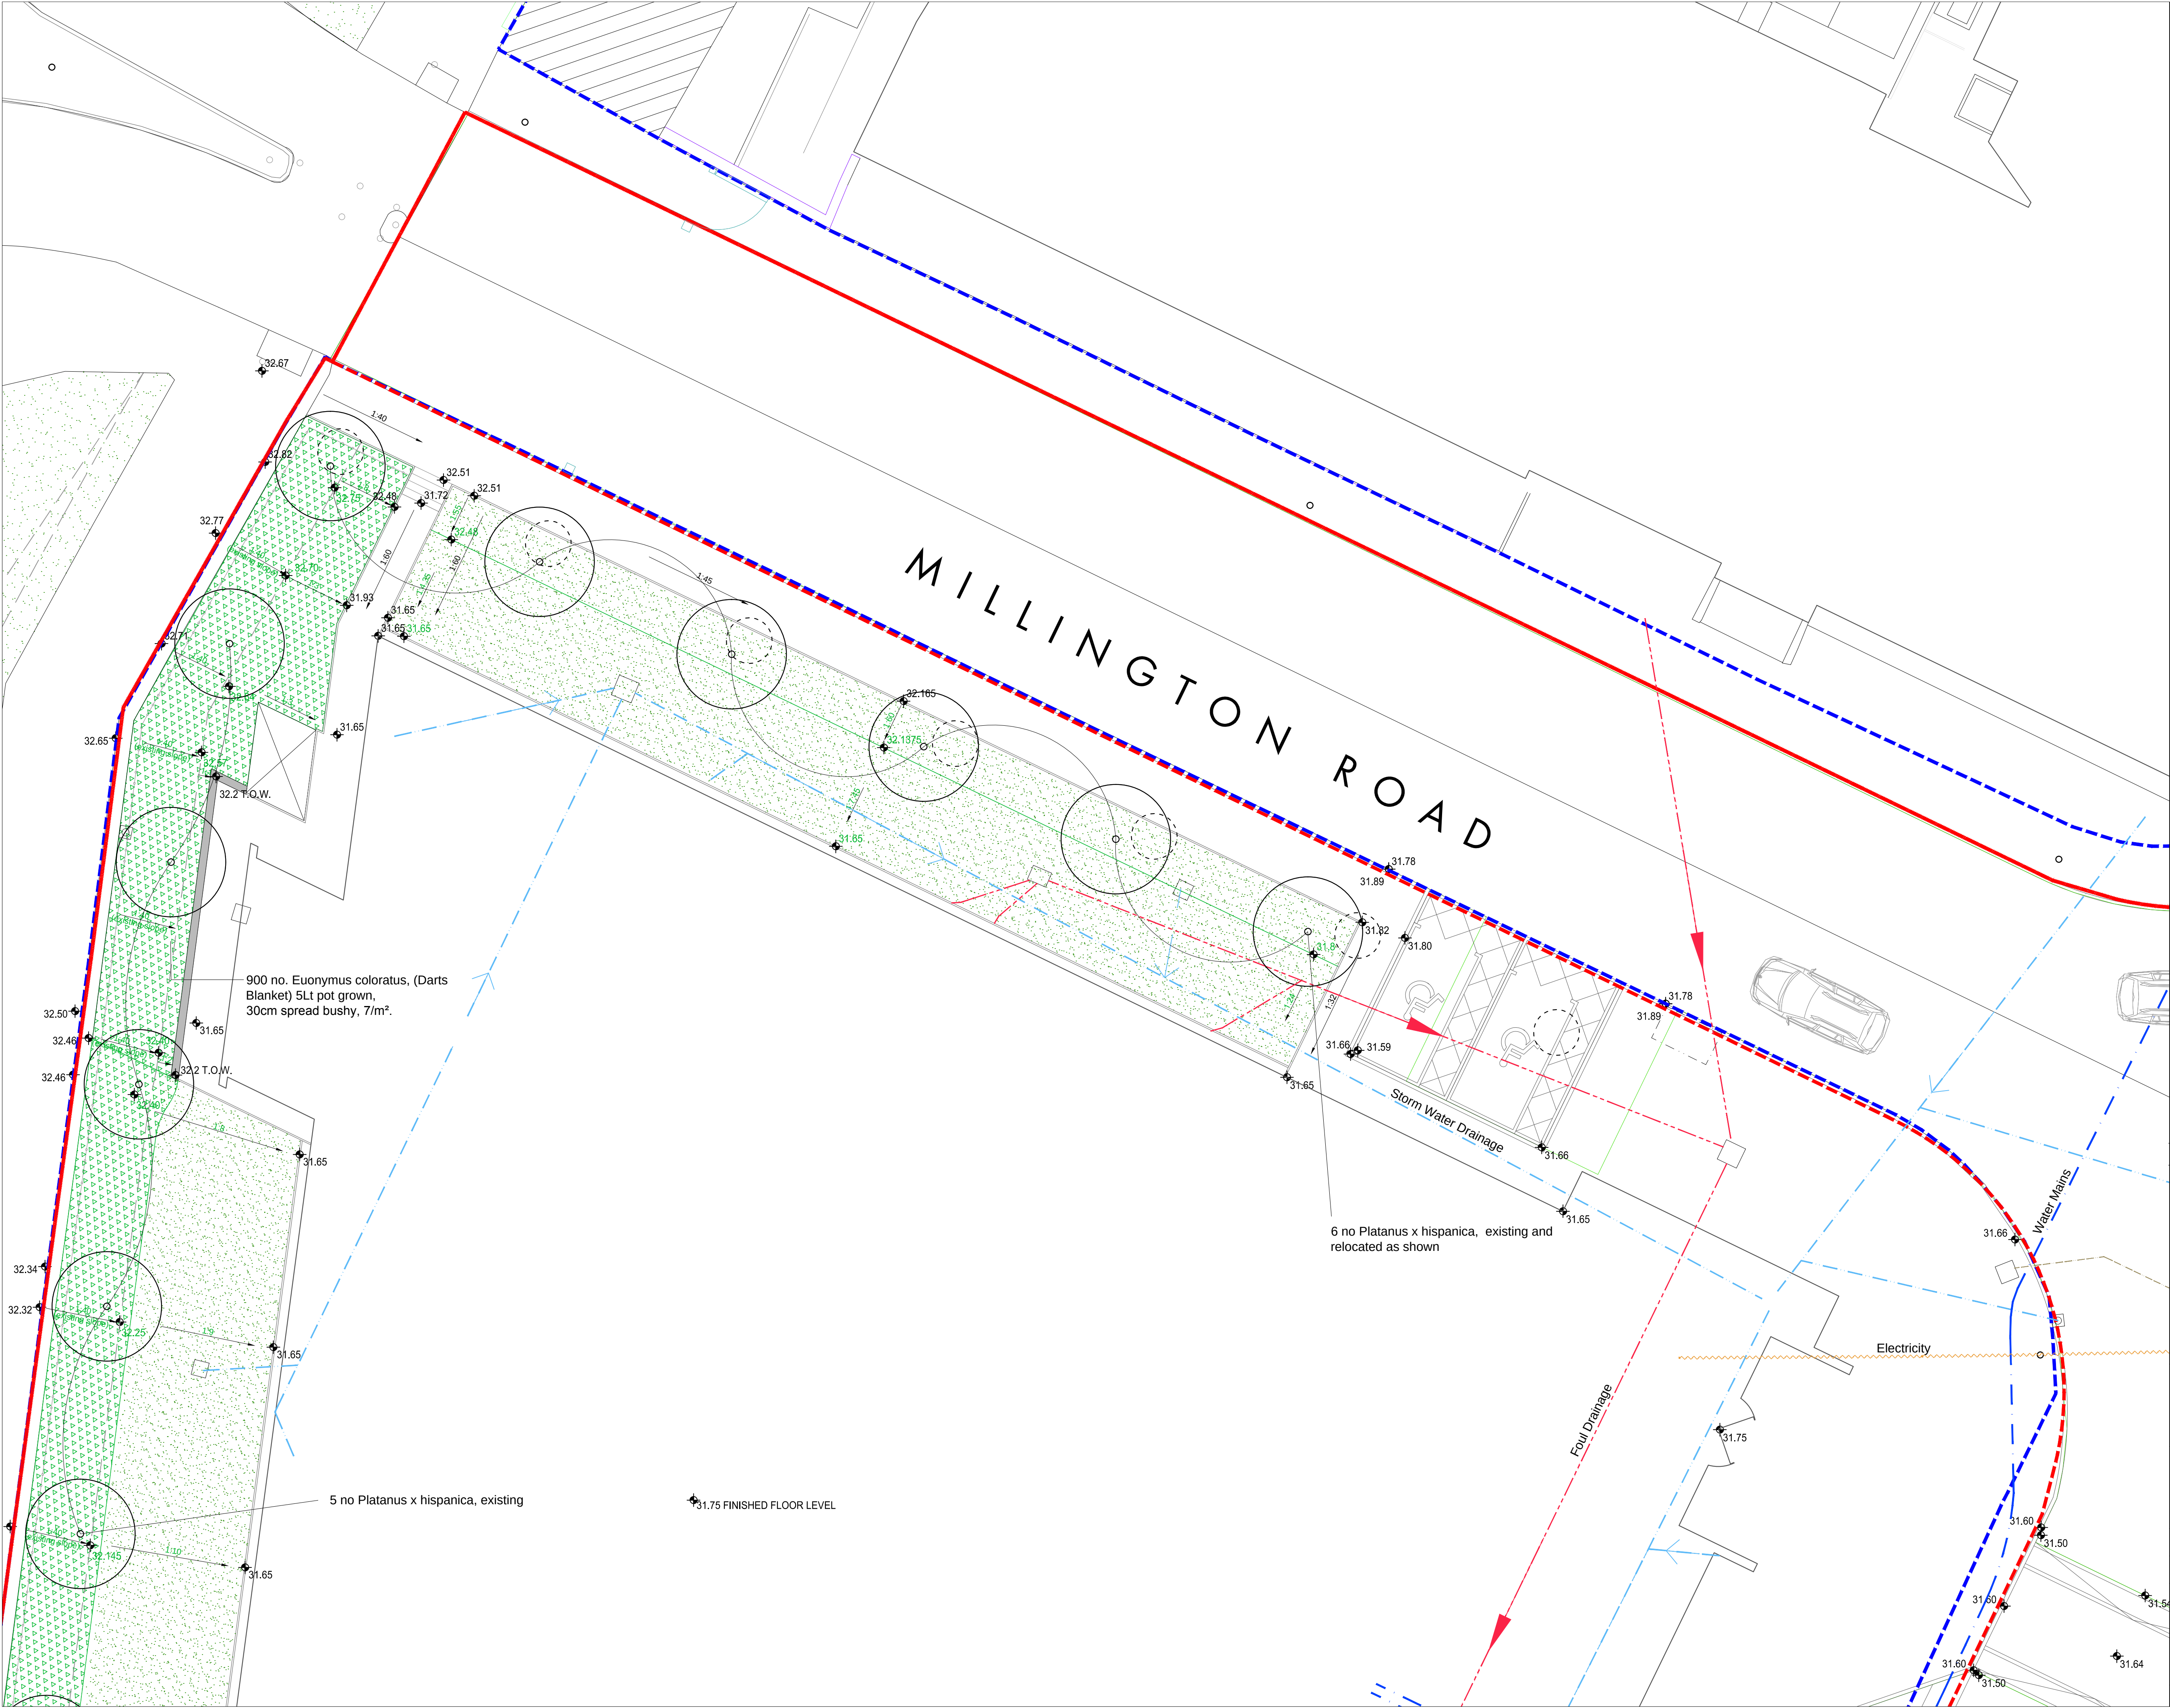

LEGEND

KEY

- Ground cover
- Lawn
- Specimen shrub
- Tree
- Existing trees. Some to be relocated as shown.
- HPH Ownership Boundary
- HPH4 and HPH5 Site Application Boundary

EXISTING SITE SERVICES

- Surface Water Drainage
- Foul Drainage
- Water
- Gas
- Electricity
- British Telecom
- Site Communications

REVISIONS

H E D			
Hyland Edgar Driver			
Landscape Architects and Urban Designers			
One Wessex Way Colden Common Winchester Hampshire SO21 1WG Telephone 01962 711600 Facsimile 01962 713945			
PROJECT			
HYDE_PARK_HAYES			
SUBJECT			
PLANTING_PLAN_(1_OF_6)			
DATE	20DEC12	DRAWN BY	JS/AW
SCALE	1:100	CHECKED BY	DP
DRAWING NUMBER	HED.983.301	REVISION	-
DRAWING STATUS			
B			
A - PRELIMINARY	B - ISSUED FOR PLANNING	C - ISSUED FOR DESIGN / INFORMATION	D - ISSUED FOR TENDER
E - ISSUED FOR APPROVAL	F - ISSUED FOR CONSTRUCTION	G - AS BUILT	