
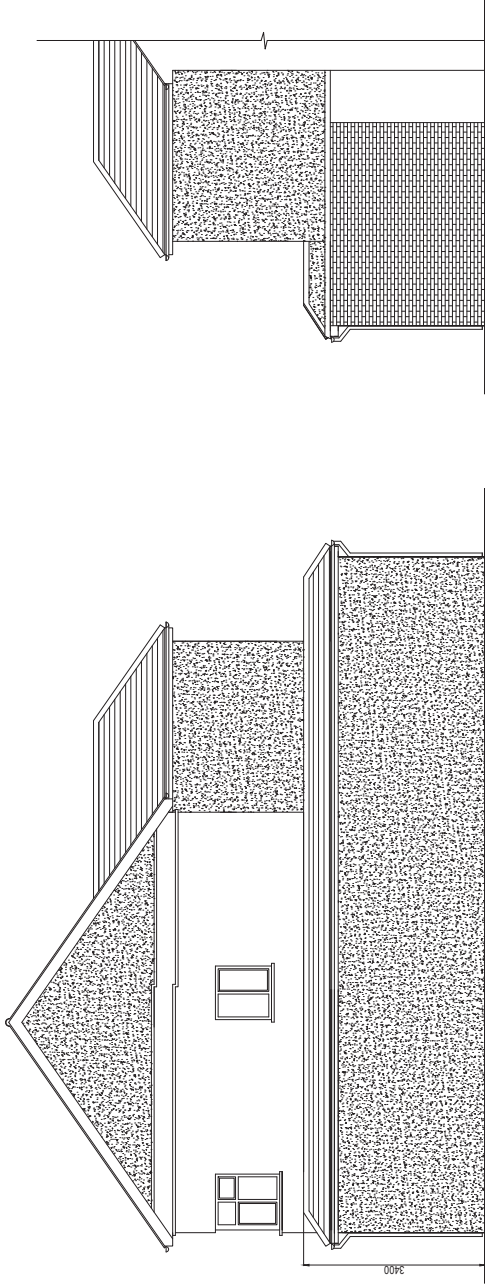


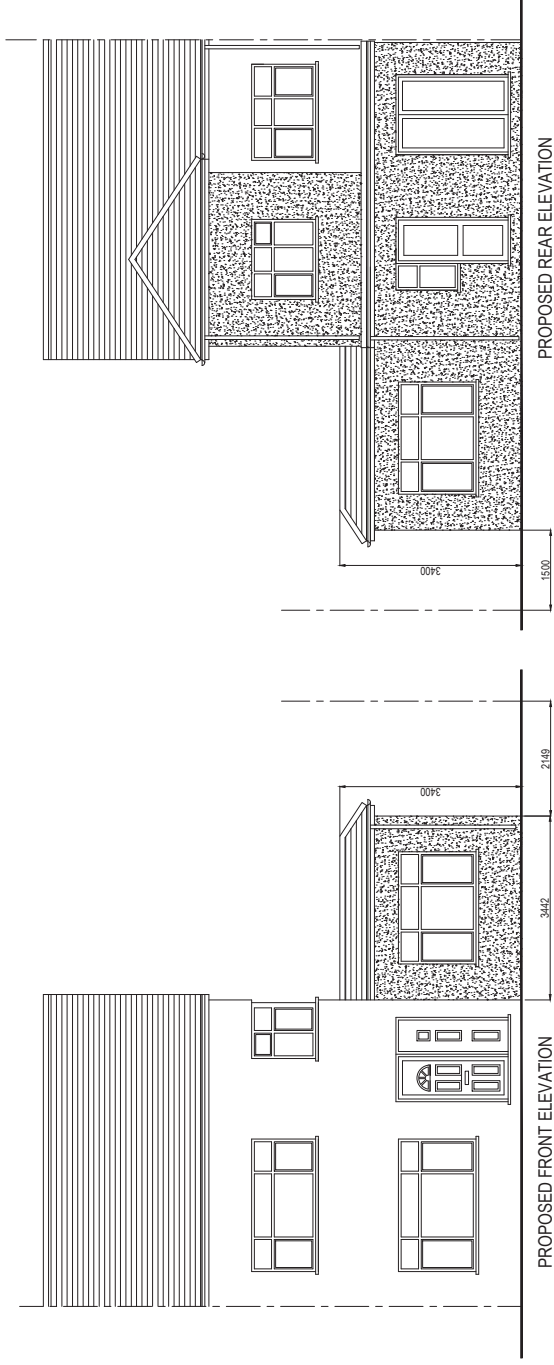

NOTES:
1. All finishes to match existing.
2. All new pebbdash to match existing.
3. All new windows & doors to match existing.
4. Roof tiles to match existing.

NOT FOR CONSTRUCTION

Client
Mr H S GURAY.

Job Title
56 GLEDWOOD DRIVE, HAYES. UB4 0AJ

Scale
1 : 100.

Drawn by
GSK

Date
Aug. 2015

Drawing Title
A3
PROPOSED ELEVATIONS

Drawing No.
1339

P

304

C

C	L A COMMENTS	18.02.16
B	RESUBMISSION	14.12.15
A	L A COMMENTS	01.09.15
No.	DESCRIPTION	DATE
PROPOSED ELEVATIONS		