
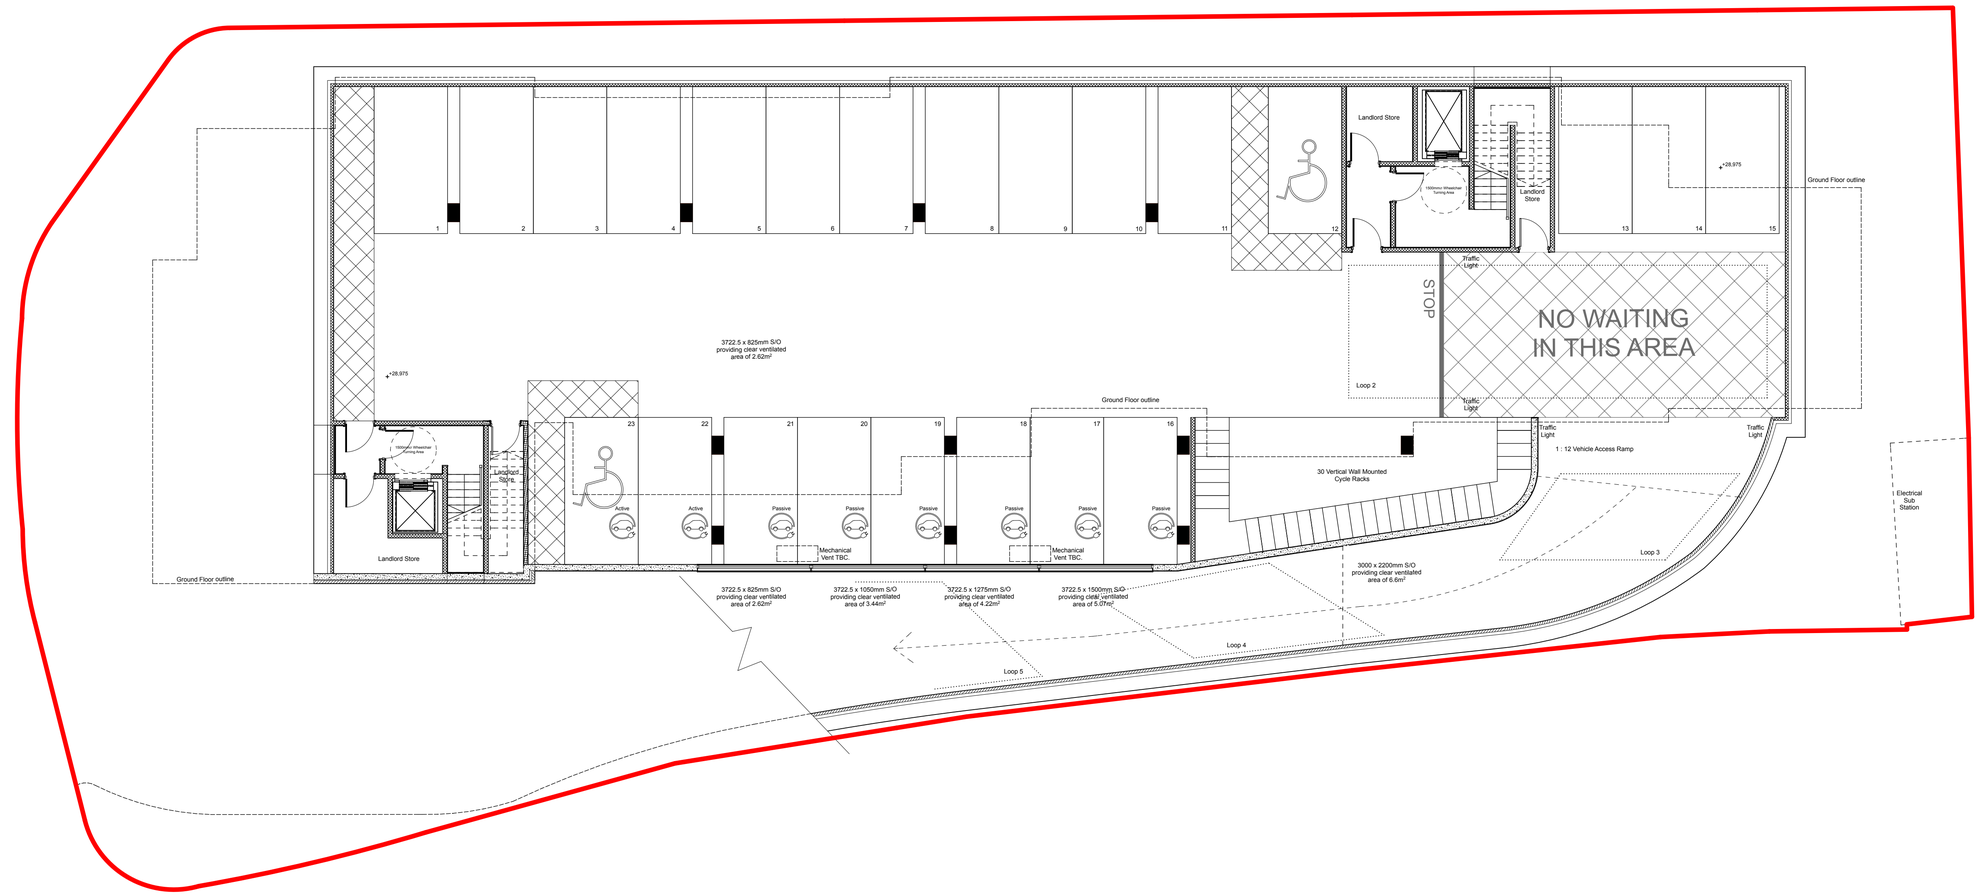


Basement

Note: Basement and Lobby Ventilation to be confirmed

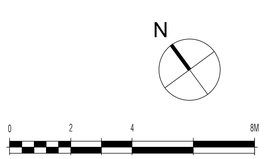

Scale: 1:100

THIS DRAWING MUST NOT BE SCALED.

PRIOR TO THE COMMENCEMENT OF ANY WORKS, THE BUILDER IS TO CHECK AND / OR DETERMINE ALL CONSTRUCTION DETAILS INCLUDING CHECKING EXISTING SITE LEVELS AND DIMENSIONS.

THIS DRAWING IS TO BE READ IN CONJUNCTION WITH ALL OTHER PROJECT DRAWINGS, CONSTRUCTION NOTES AND / OR PROJECT SPECIFICATIONS. ALL DISCREPANCIES SHOULD BE REPORTED IMMEDIATELY.

RISK ANALYSIS KEY

⚠ Indicates a residual risk as a Warning

SAFETY, HEALTH & ENVIRONMENTAL INFORMATION

In addition to the hazards/risks normally associated with the type of work detailed on this drawing, note the following:

It is assumed that all works will be carried out by a competent contractor working, where appropriate, to an approved method statement

Rev.	Description.	Date.	Initial.
A	Plan updated. Drawing status changed to Planning.	03/10/14	TS

HGP ARCHITECTS
FURZEHALL FARM, WICKHAM ROAD
FAREHAM, HAMPSHIRE, PO16 7JH
T: 01329 283 225
F: 01329 237 004
E: EMAIL@HGP-ARCHITECTS.CO.UK
W: WWW.HGP-ARCHITECTS.CO.UK

PMC CONSTRUCTION & DEVELOPMENT SERVICES LTD
106 QUEENS ROAD
PORTSMOUTH
PO2 7NE

HGP Architects Ltd copyright reserved. Check all dimensions on site.

Site/House Type:	Golden Cross, Hayes
Drg Title:	Basement Plan
Unit Type:	
Unit Size:	-
Scale:	1:100 @ A1
Date:	Aug 2014
Drawn:	AB
Checked:	PW
CAD Ref:	14.113
NHBC Approval Ref:	
Status:	Planning
Drawing No:	14.113.002
Revision:	A