




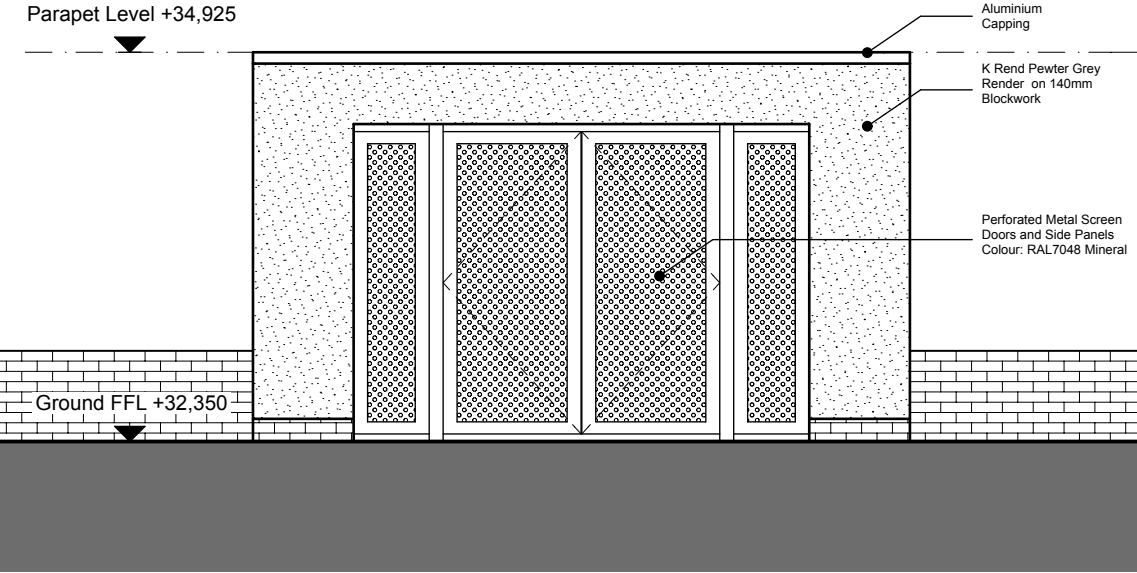


Bin Store Elevation 01

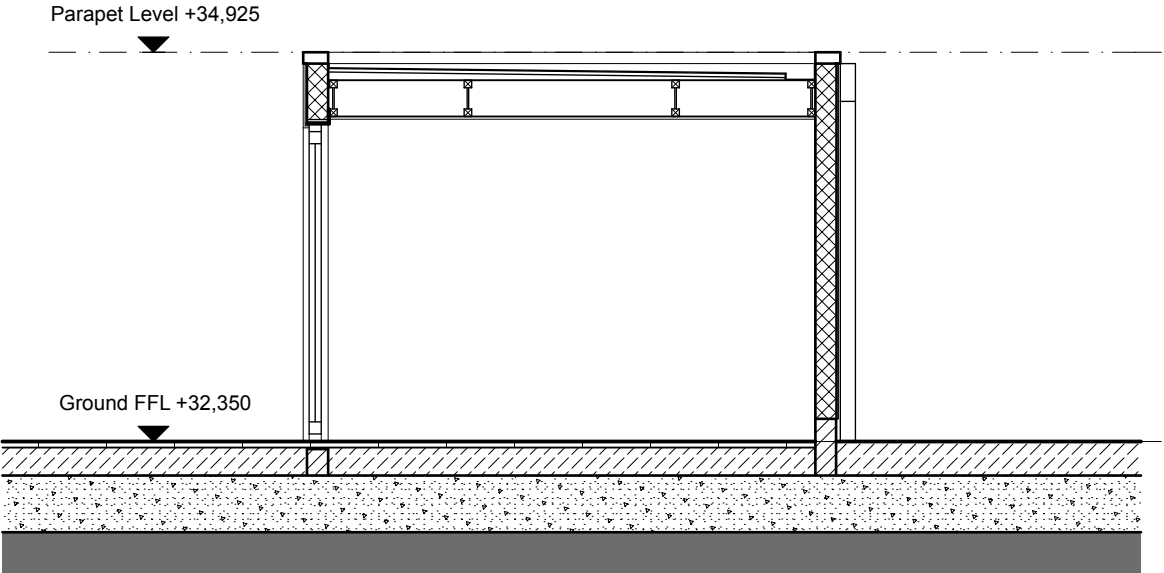


Bin Store Section AA

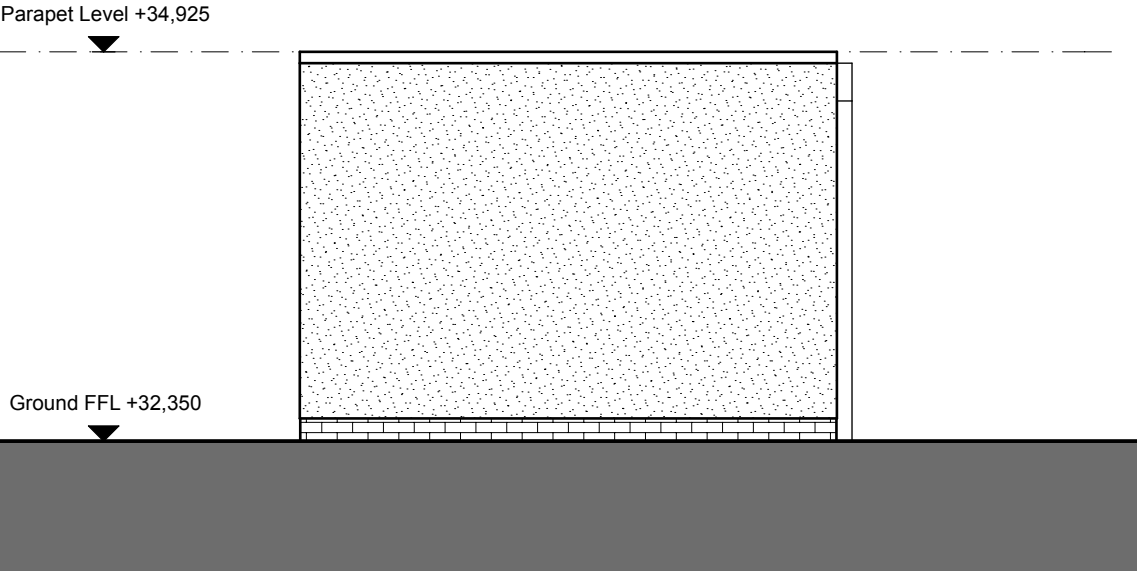

Bin Store Elevation 02

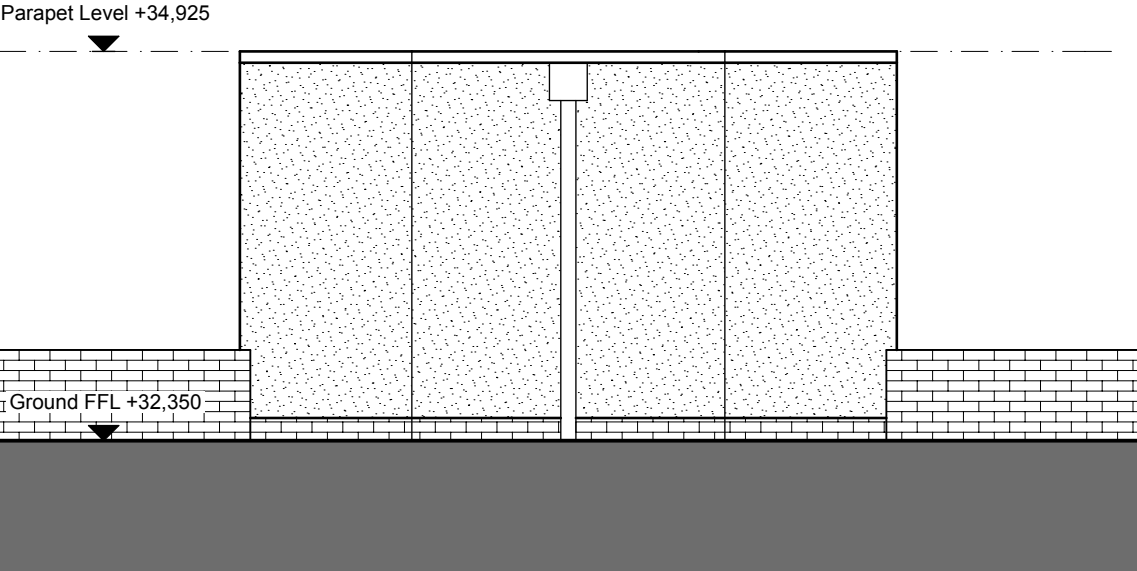

Bin Store Elevation 03

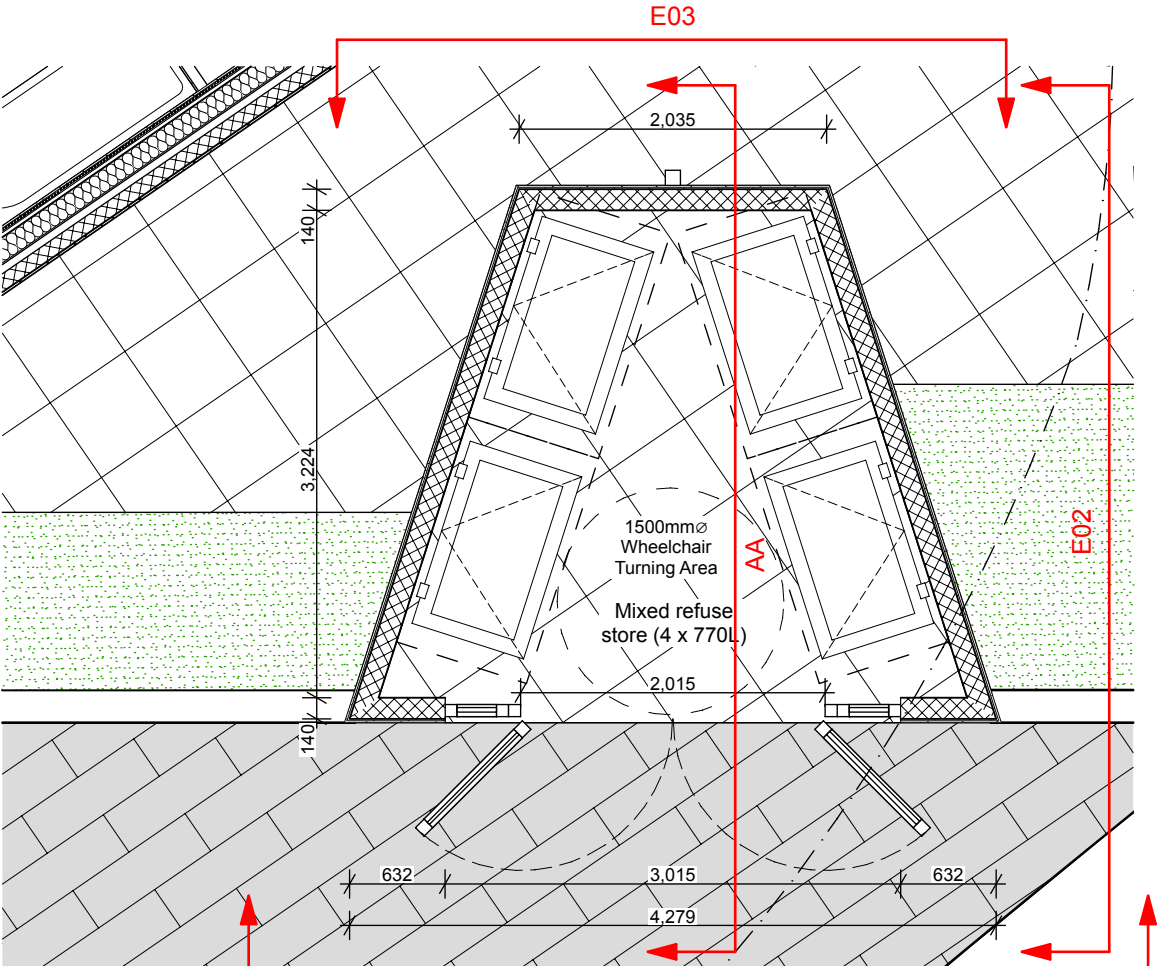

Ground Floor Plan

THIS DRAWING MUST NOT BE SCALED.

PRIOR TO THE COMMENCEMENT OF ANY WORKS, THE BUILDER IS TO CHECK AND / OR DETERMINE ALL CONSTRUCTION DETAILS INCLUDING CHECKING EXISTING SITE LEVELS AND DIMENSIONS.

THIS DRAWING IS TO BE READ IN CONJUNCTION WITH ALL OTHER PROJECT DRAWINGS, CONSTRUCTION NOTES AND / OR PROJECT SPECIFICATIONS. ALL DISCREPANCIES SHOULD BE REPORTED IMMEDIATELY.


RISK ANALYSIS KEY

Indicates a residual risk as a Warning

SAFETY, HEALTH & ENVIRONMENTAL INFORMATION


In addition to the hazards/risks normally associated with the type of work detailed on this drawing, note the following:

It is assumed that all works will be carried out by a competent contractor working, where appropriate, to an approved method statement

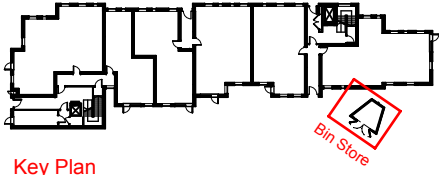

Key Plan

All layouts and areas are subject to adjustment following detailed design, design team co-ordination and comments from PMC Construction.

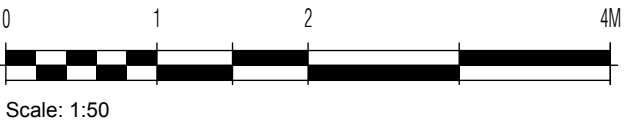

Rev.	Description.	Date.	Initial.
 FURZEHALL FARM, WICKHAM ROAD FAREHAM, HAMPSHIRE, PO16 7JH T: 01329 288 525 F: 01329 237 004 E: EMAIL@HGP-ARCHITECTS.CO.UK W: WWW.HGP-ARCHITECTS.CO.UK		 PMC CONSTRUCTION & DEVELOPMENT SERVICES LTD 106 QUEENS ROAD PORTSMOUTH PO2 7NE	
HGP Architects Ltd copyright reserved. Check all dimensions on site.			
Site/House Type:		Golden Cross, Hayes	
Drg Title:		Exterior Bin Store	
Unit Type:		-	
Unit Size:		-	
Scale:	1:50 @ A3	Date:	Sep 2014
Drawn:	SF	Checked:	PW
CAD Ref:	14.113	NHBC Approval Ref:	
Status:		Planning	
Drawing No:		Revision:	
14.113.021		-	