


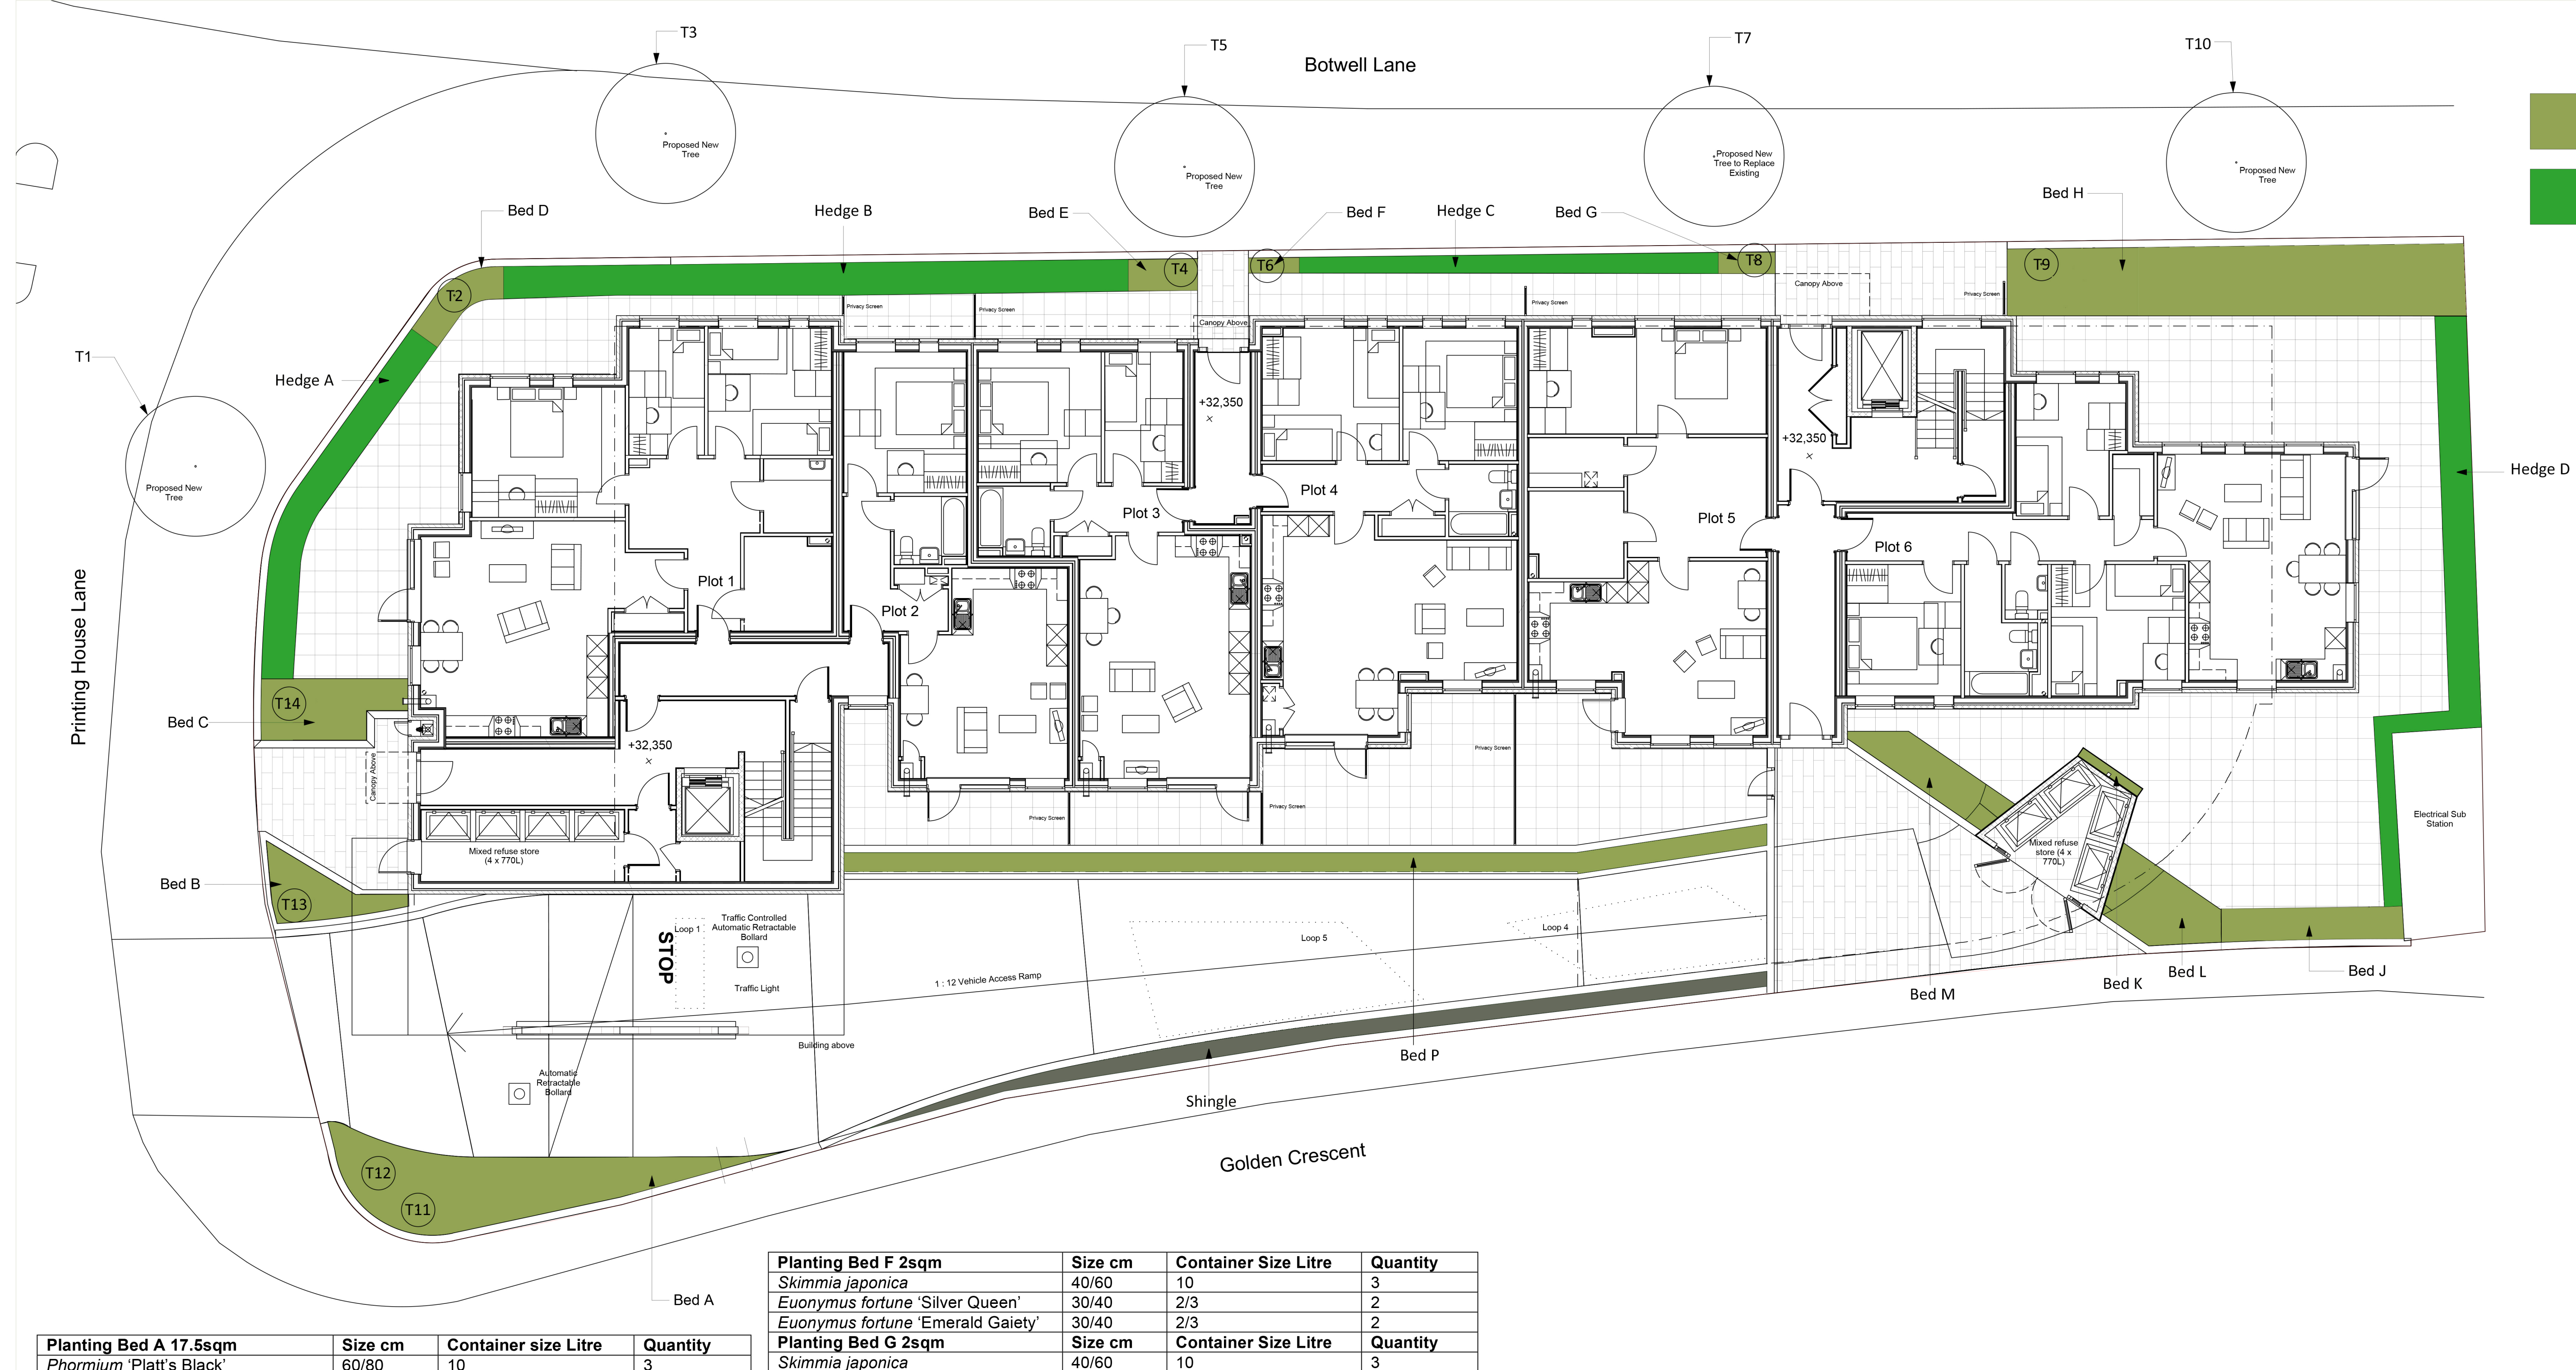

Planting Beds

Hedge


Planting Bed A 17.5sqm	Size cm	Container size Litre	Quantity
Phormium 'Platt's Black'	60/80	10	3
Lavandula angustifolia 'Hidcote'	30/40	2/3	9
Lavandula stoechas 'Alba'	30/40	2/3	9
Geranium 'Brookside'	20/30	2	6
Phormium 'Rainbow Queen'	60/80	10	3
Miscanthus sinensis 'Kleine Silberspinne'	40/60	5	6
Deschampsia cespitosa	40/60	5	6
Rosmarinus officinalis 'Miss Jessop'	30/40	3	6
Agapanthus africanus	30/40	3	9
Agapanthus africanus 'Alba'	30/40	3	9
Planting Bed B 6sqm	Size cm	Container size Litre	Quantity
Phormium 'Platt's Black'	60/80	10	3
Lavandula angustifolia 'Hidcote'	30/40	2/3	9
Lavandula stoechas 'Alba'	30/40	2/3	6
Geranium 'Brookside'	20/30	2	6
Planting Bed C 6.5sqm	Size cm	Container size Litre	Quantity
Hakonechloa macra 'Aurea'	30/40	2/3	9
Hebe 'Silver Queen'	30/40	2/3	6
Carex buchananii	30/40	2/3	6
Hebe 'Emerald Green'	30/40	2/3	6
Deschampsia cespitosa	40/60	5	3
Planting Bed D 5sqm	Size cm	Container size Litre	Quantity
Hebe 'Albicans'	30/40	2/3	6
Heuchera villosa 'Palace Purple'	30/40	2/3	6
Phormium 'Rainbow Queen'	60/80	10	3
Hebe 'Emerald Green'	30/40	2/3	6
Planting Bed E 3sqm	Size cm	Container size Litre	Quantity
Hebe 'Red Edge'	30/40	2/3	3
Heuchera villosa 'Palace Purple'	30/40	2/3	3
Hebe 'Albicans'	30/40	2/3	3

Planting Bed F 2sqm	Size cm	Container Size Litre	Quantity
Skimmia japonica	40/60	10	3
Euonymus fortune 'Silver Queen'	30/40	2/3	2
Euonymus fortune 'Emerald Gaiety'	30/40	2/3	2
Planting Bed G 2sqm	Size cm	Container Size Litre	Quantity
Skimmia japonica	40/60	10	3
Euonymus fortune 'Silver Queen'	30/40	2/3	2
Euonymus fortune 'Emerald Gaiety'	30/40	2/3	2
Planting Bed H 23.5sqm	Size cm	Container Size Litre	Quantity
Hebe 'Emerald Green'	30/40	5	6
Geranium 'Johnson's Blue'	30/40	2	12
Hebe 'White Gem'	30/40	5	9
Deschampsia cespitosa	40/60	5	6
Lavandula angustifolia 'Hidcote'	30/40	3	9
Rosmarinus officinalis 'Miss Jessop'	30/40	3	6
Skimmia japonica 'Rubella'	30/40	5	9
Cotoneaster dammeri 'Coral Beauty'	30/40	2/3	6
Ceanothus repens	30/40	2/3	6
Euonymus fortune 'Emerald Gaiety'	30/40	2/3	9
Viburnum tinus	30/40	2/3	6
Planting Bed J 9sqm	Size cm	Container Size Litre	Quantity
Photinia x fraseri 'Red Robin'	60/80	10	6
Fatsia japonica	60/80	10	6
Deschampsia cespitosa	40/60	10	3
Lavandula angustifolia 'Hidcote'	30/40	3	9
Rosmarinus officinalis 'Miss Jessop'	30/40	3	9
Convolvulus cneorum	30/40	2/3	6
Planting Bed K 1sqm	Size cm	Container Size Litre	Quantity
Lonicera japonica 'Halliana' (wired to bin store to create Living wall)	90/120	3	3
Planting Bed L 6sqm	Size cm	Container Size Litre	Quantity
Lonicera japonica 'Halliana' (wired to bin store to create Living wall)	90/120	3	3
Heuchera 'Amethyst Myst'	30/40	2/3	6
Vinca major 'Variegata'	30/40	2	6
Hebe 'Albicans'	30/40	2/3	6
Hebe 'Emerald Green'	30/40	2/3	6

Planting Bed M 5sqm	Size cm	Container Size Litre	Quantity
Lonicera japonica 'Halliana' (wired to bin store to create Living wall)	90/120	3	3
Heuchera 'Amethyst Myst'	30/40	2/3	6
Vinca major 'Variegata'	30/40	2	6
Hebe 'Red Edge'	30/40	2/3	3
Hebe 'Albicans'	30/40	2/3	6
Planting Bed P 14.5sqm	Size cm	Container Size Litre	Quantity
Vinca minor 'Alba'	20/30	1	15
Vinca major 'Variegata'	20/30	1	15

Hedge A 10sqm	Size cm	Container Size Litre	Quantity
Ligustrum vulgare (Double staggered)	90/120	Bare root or container	30
Hedge B 16sqm	Size cm	Container Size Litre	Quantity
Ligustrum vulgare (Double staggered)	90/120	Bare root or container	45
Hedge C 8sqm	Size cm	Container Size Litre	Quantity
Ligustrum vulgare (Double staggered)	90/120	Bare root or container	30
Hedge D 14sqm	Size cm	Container Size Litre	Quantity
Fagus sylvatica (Double staggered)	90/120	Bare root or container	48

Tree Number	Tree	Girth	Height	Quantity
T1,T4,T10	Sorbus aucuparia 'Fastigiata'	12/14	3m	3
T3,T7,T11	Betula pendula	12/14	3m	3
T2,T6,T9	Prunus 'Kursar'	10/12	2.1m	3
T5,T8,	Malus 'John Downie'	10/12	2.1m	2
T12,T13,T14	Amelanchier lamarckii	12/14	3m	3

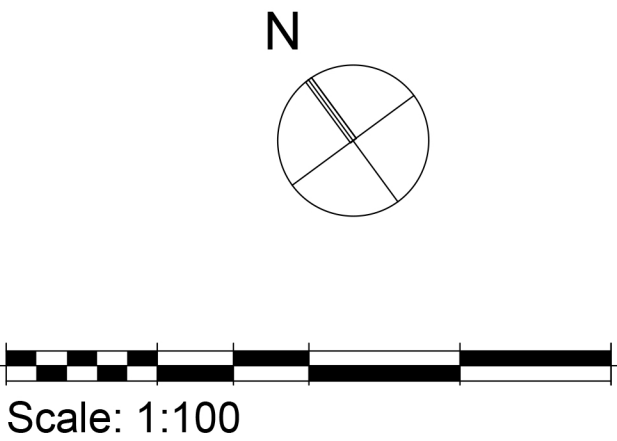

Production Title
Unit 4 Roundstone Barn
Roundstone Farm
Littlehampton Road
Ferring
BN12 6PW
01903 774-774
info@gardenhousedesign.co.uk

Drawing Title
Soft Landscaping

Designer
Rod Winrow

Date
12.01.15

Project Title
Golden Cross - Hayes

Scale
1:100 at A1

Drawing No
GHD2050 REV D

garden house design