

MICHAEL OAKES



B.A.Hons, Dipl. Architecture

REGISTERED ARCHITECT
DESIGNER and ILLUSTRATOR


Email: michaeloakesarchitect@googlemail.com
Phone: 01895 235089



Site Location Plan

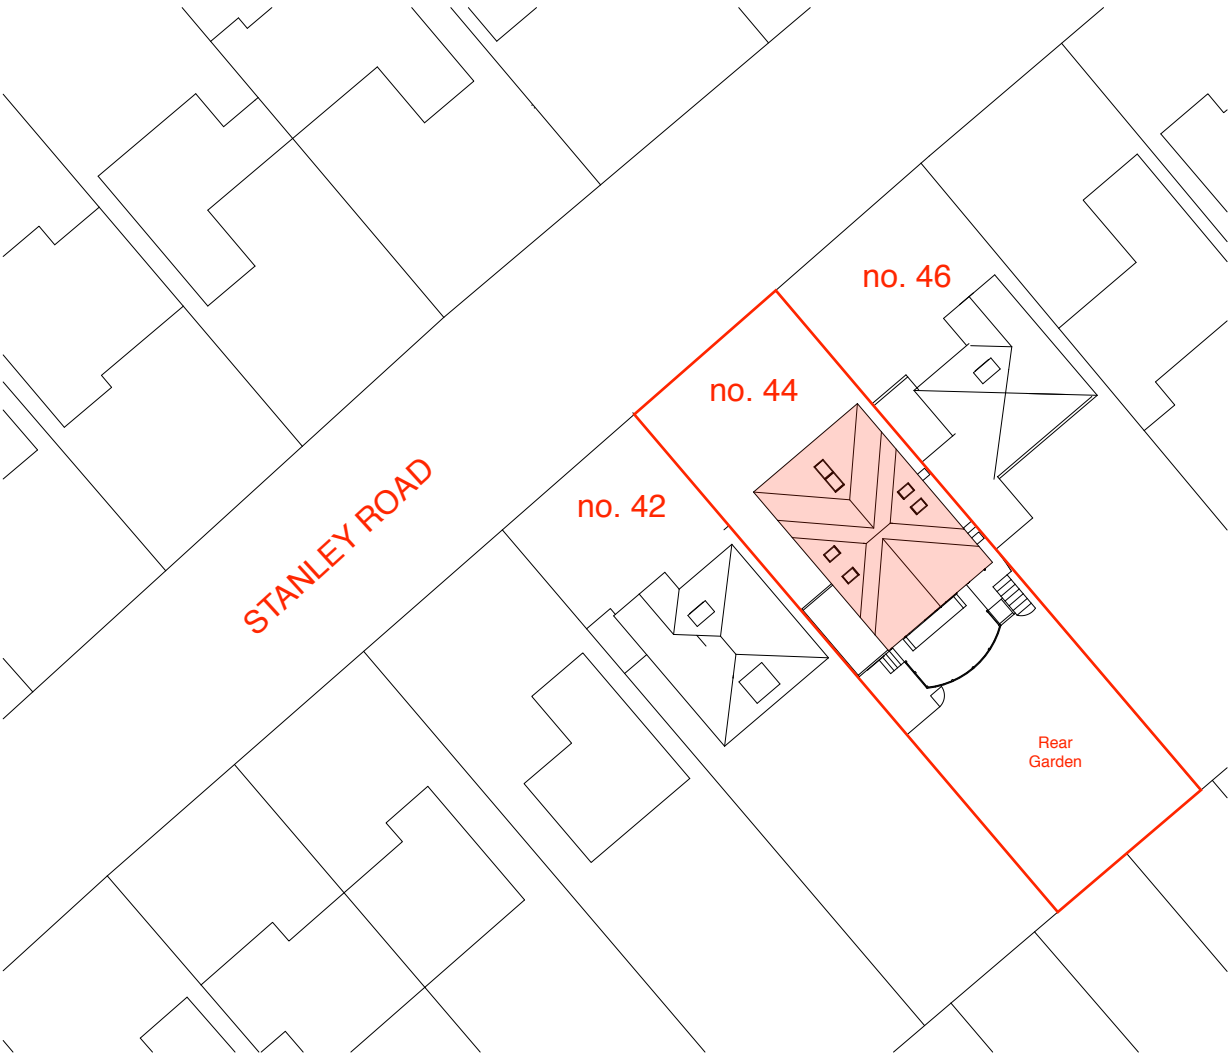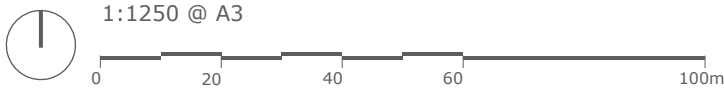

Block Plan

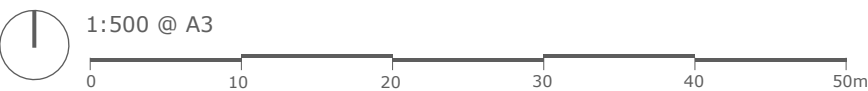

Address	Client	Date
44 Stanley Road, Northwood, HA6 1RG	Erik Elfsberg	April 2018

Email: michaeloakesarchitect@googlemail.com Phone: 01895 235089
M.Oakes. Registered Architect. 10 Parkfield Avenue, Hillingdon, Middlesex, UB10 0DF, Great Britain

Drawing Title
Location + Block Plan

Planning application for a loft conversion to a detached dwelling

Project no. / Stage /	Drawing no. / Revision
0182 PLA-	01_A
Revision notes:	Drawn by: IR
A - First Issue	

Copyright
Michael Oakes Architect © 2018
Print all drawings in full colour at A3 size
Do not scale drawings


MICHAEL OAKES
B.A.Hons, Dipl. Architecture

REGISTERED ARCHITECT,
DESIGNER and ILLUSTRATOR


Email: michaeloakesarchitect@googlemail.com
Phone: 01895 235089

KEY

= Obscured glazing to windows

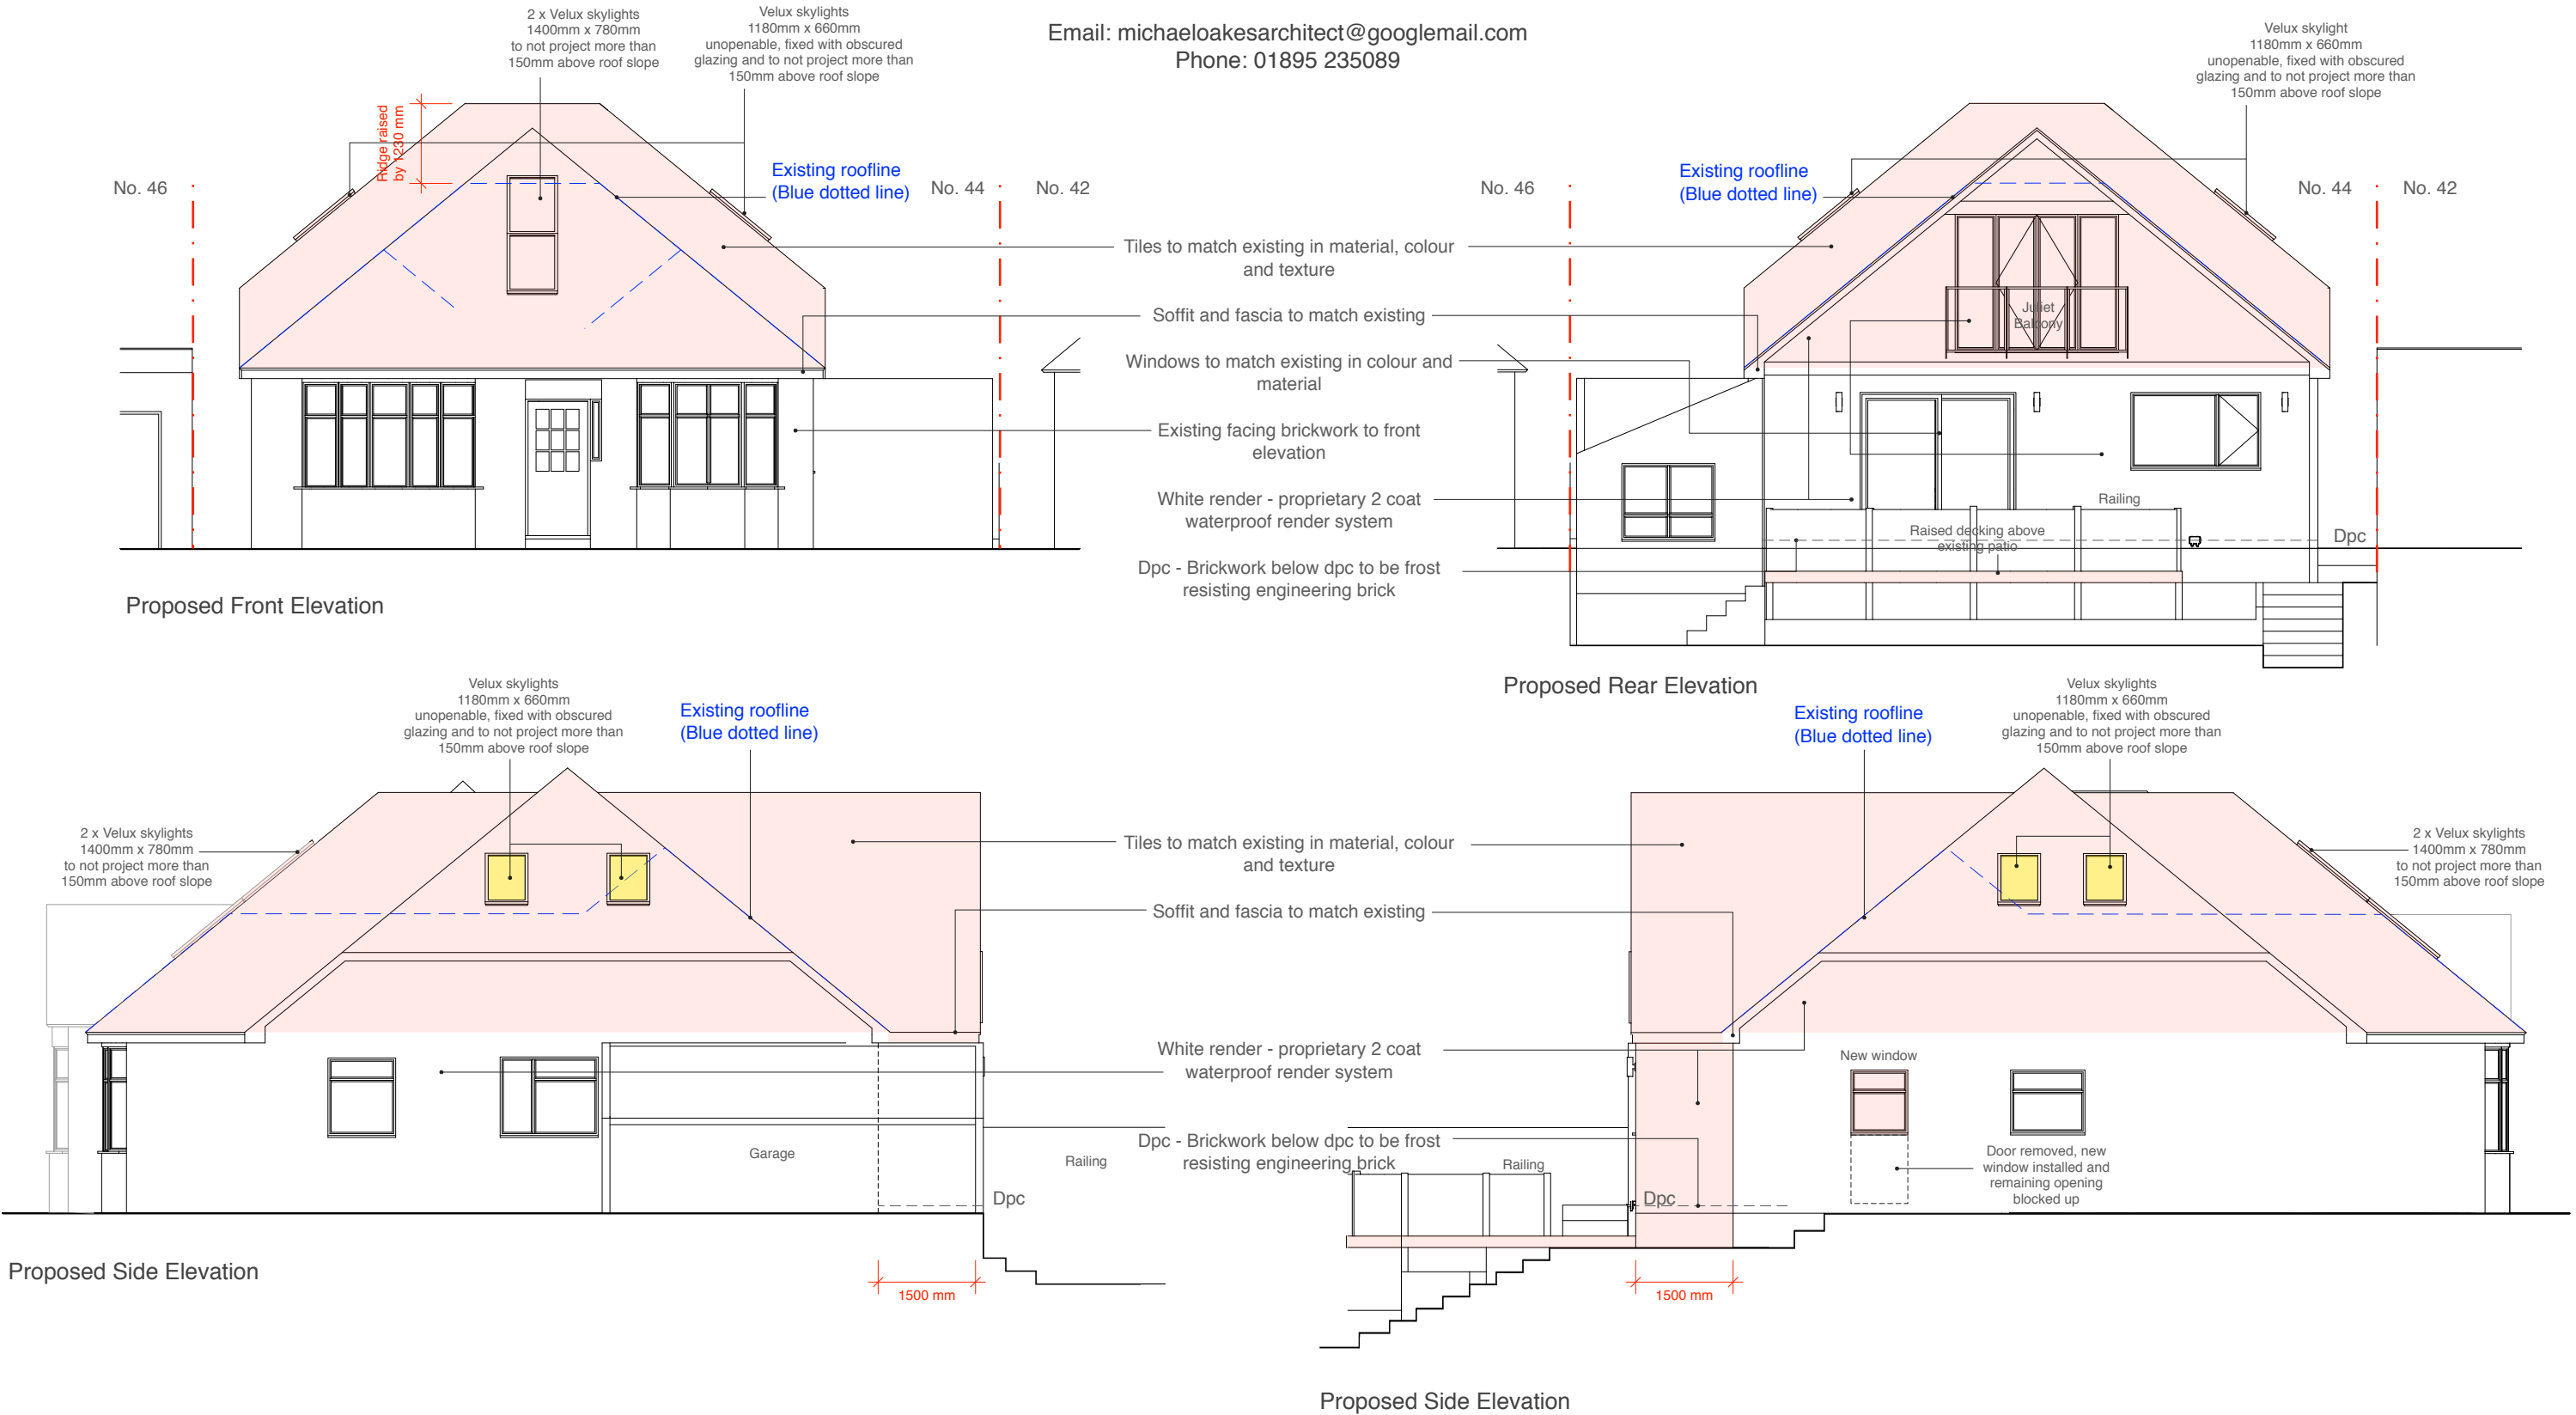

Address	Client	Date
44 Stanley Road, Northwood, HA6 1RG	Erik Elfsberg	April 2018

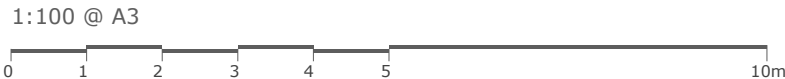

Drawing Title
Proposed Elevations

Project no. / Stage /	Drawing no. / Revision
0182 PLA-	51_A
Revision notes:	Drawn by: IR
A - First Issue	


MICHAEL OAKES

B.A.Hons, Dipl. Architecture


REGISTERED ARCHITECT
DESIGNER and ILLUSTRATOR

Email: michaeloakesarchitect@googlemail.com


Phone: 01895 235089

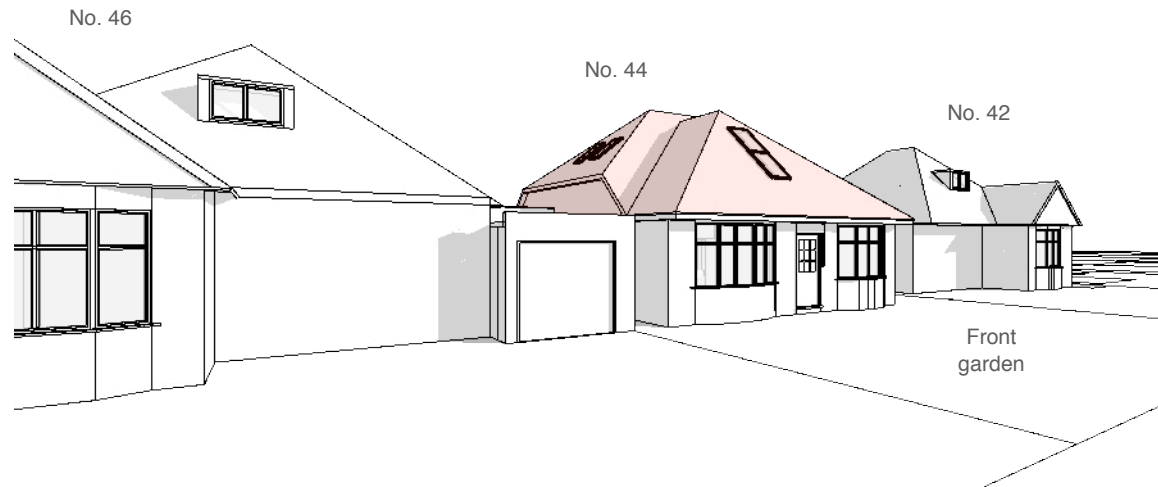


View from Stanley Road from outside no. 46

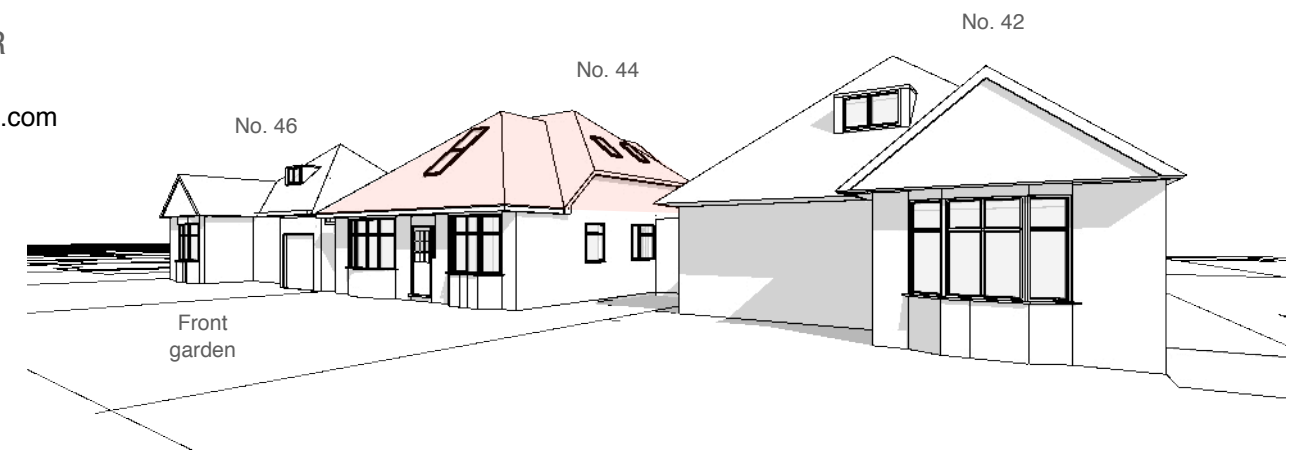


View from Stanley Road from outside no. 42

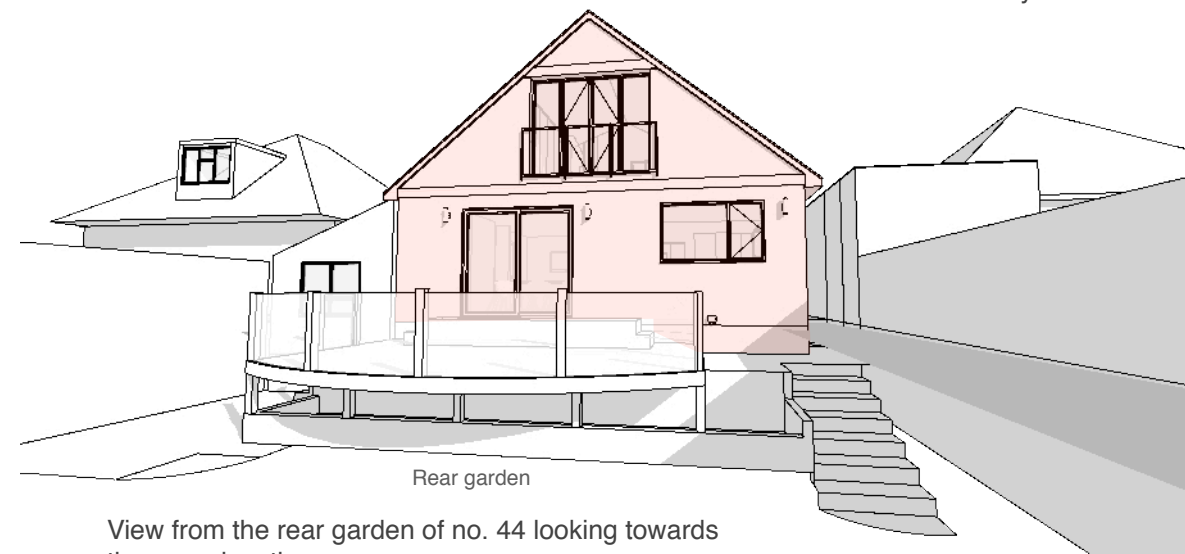

View from the rear garden of no. 44 looking towards the rear elevation

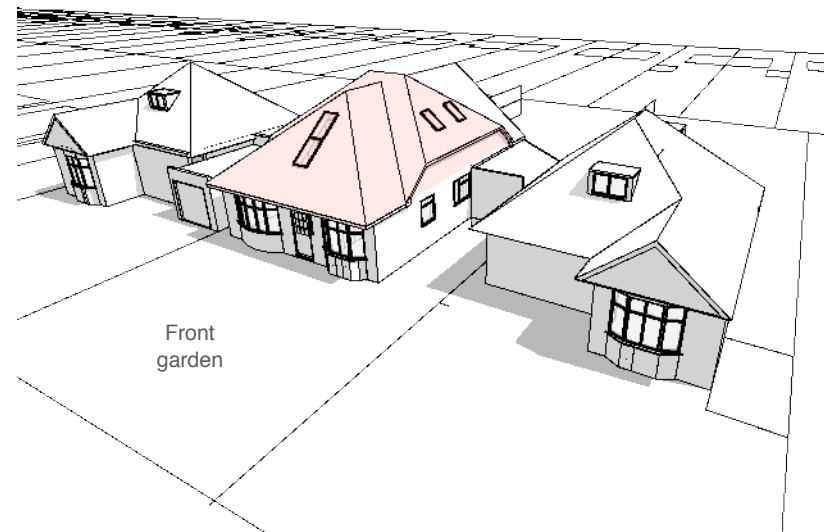

Birds eye view of the front of the property

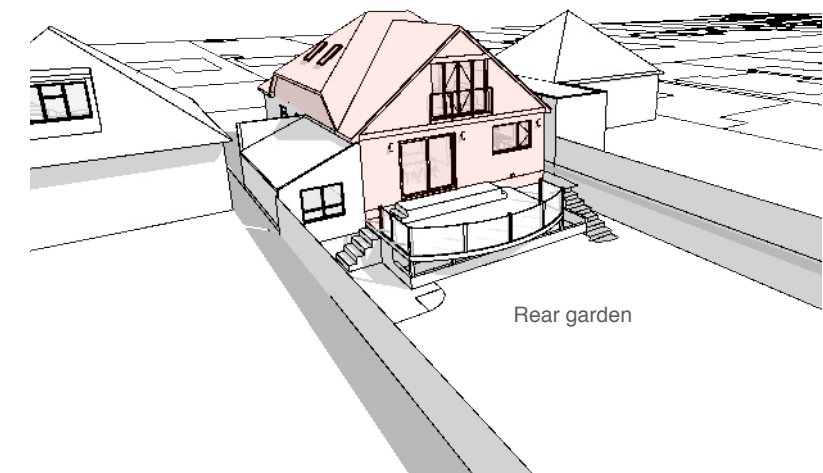

Birds eye view of the rear of the property

Address	Client	Date
44 Stanley Road, Northwood, HA6 1RG	Erik Elfsberg	April 2018

Email: michaeloakesarchitect@googlemail.com Phone: 01895 235089
M.Oakes. Registered Architect. 10 Parkfield Avenue, Hillingdon, Middlesex, UB10 0DF, Great Britain

Drawing Title
Proposed 3D Views

Planning application for a loft conversion to a detached dwelling

Project no. / Stage /	Drawing no. / Revision
0182 PLA-	52_A
Revision notes:	Drawn by: IR
A - First Issue	

Copyright
Michael Oakes Architect © 2018
Print all drawings in full colour at A3 size
Do not scale drawings

MICHAEL OAKES

B.A.Hons, Dipl. Architecture




View from the main entrance looking towards the hall and rear of the property




View from the ground floor hallway



View from the ground floor hallway looking towards the new staircase and bathroom

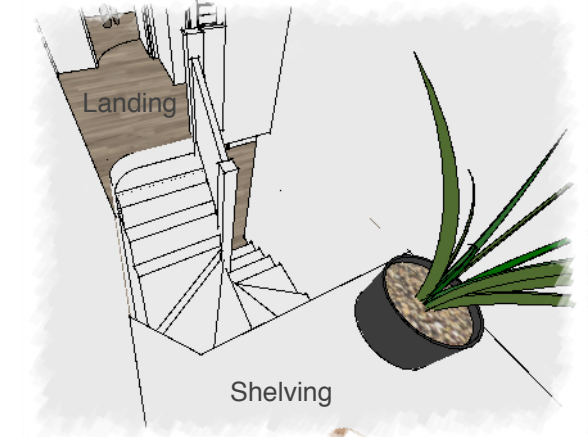

View of the new staircase looking towards the ground floor hall and first floor landing

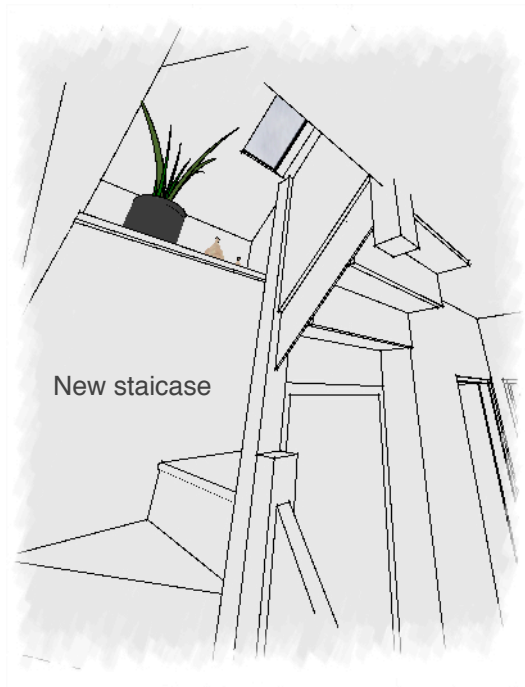

View from the ground floor looking up to the skylight above the staircase



View of the kitchen looking towards the hallway



View of the new living and dining space looking towards the rear garden

Address	Client	Date
44 Stanley Road, Northwood, HA6 1RG	Erik Elfsberg	April 2018

Email: michaeloakesarchitect@gmail.com Phone: 01895 235089
M.Oakes. Registered Architect. 10 Parkfield Avenue, Hillingdon, Middlesex, UB10 0DF, Great Britain

Drawing Title

Proposed
Ground Floor Interior Views

Planning application for a loft conversion to a detached dwelling

Project no. / Stage /	Drawing no. / Revision
0182 PLA-	53_A
Revision notes:	Drawn by: IR
A - First Issue	

Copyright
Michael Oakes Architect © 2018
Print all drawings in full colour at A3 size
Do not scale drawings