


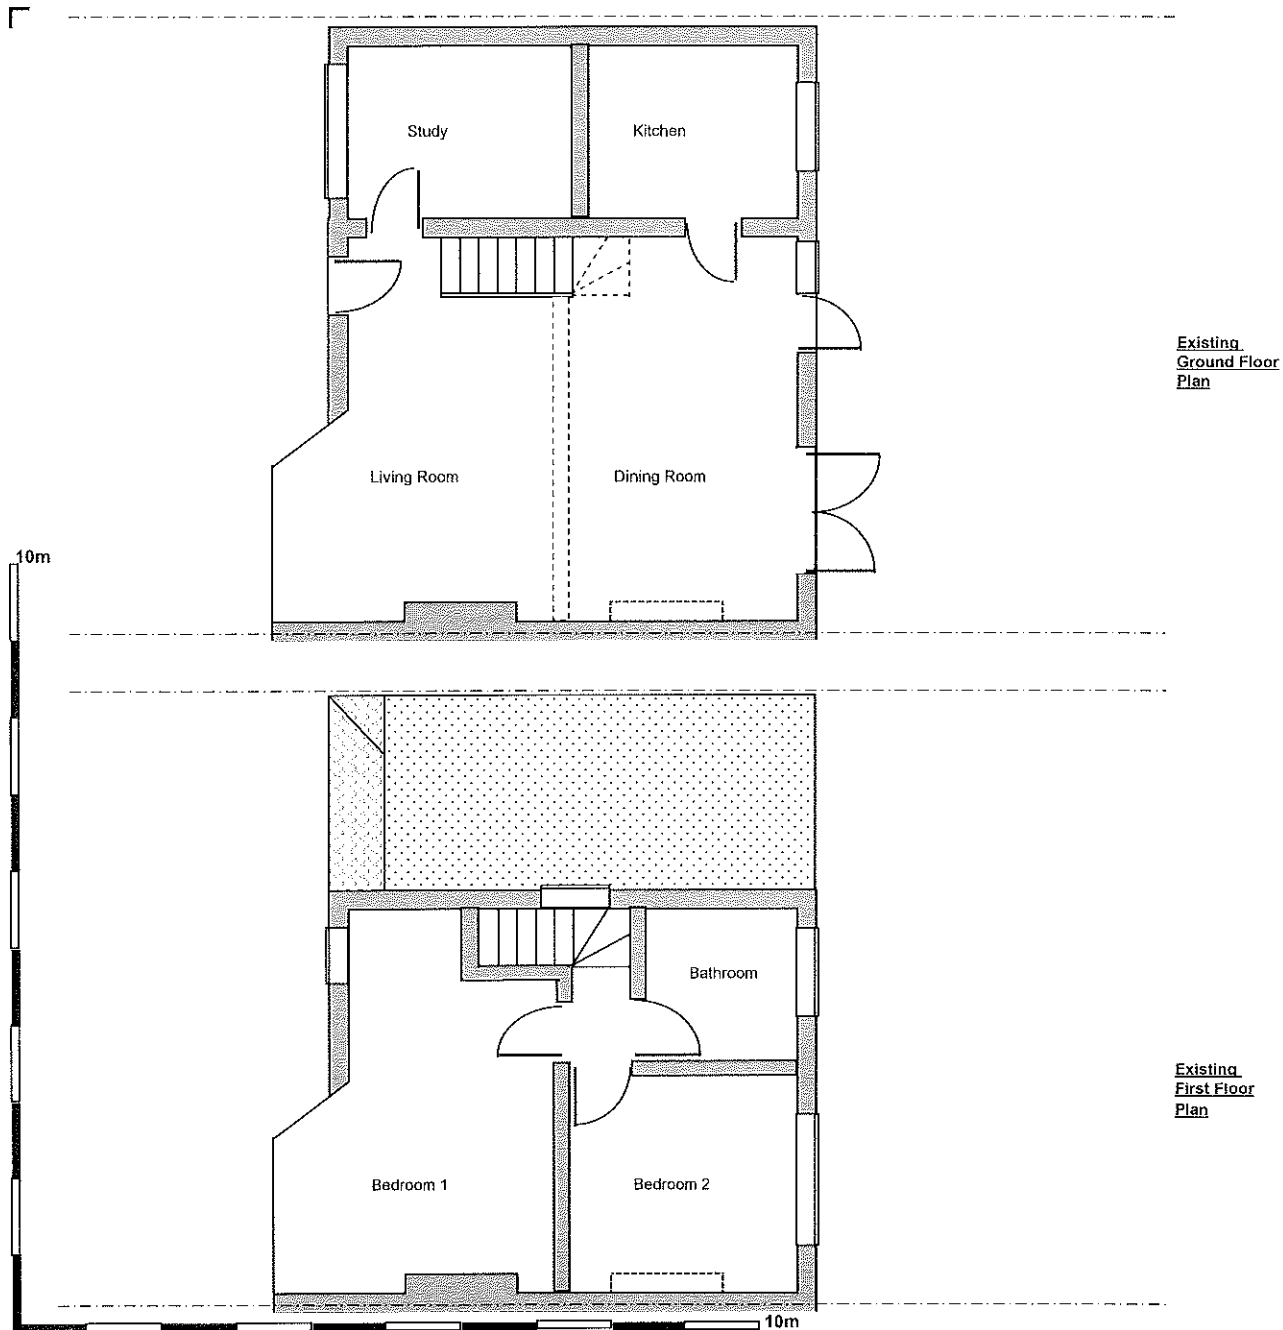

CONSTRUCTION NOTES

1) See Drg. No. 01

E		Issued for Estimating
B		Issued for B.R.
A		Issued for Planning
Rev	Date	Description

OLIVERS



Building Consultants
& Chartered
Structural Engineers

Client: Mr. D. Hunter

Project Single Storey Rear Ext.
34 Cheiston Road
Ruislip, HA9 9SB

Dra. Title Existing
Ground & First Floor
Plans

Drn			
Date	Sept. '19	Scale	1:100@A4
Dra.No.	CR/34/ 05	Rev.	E

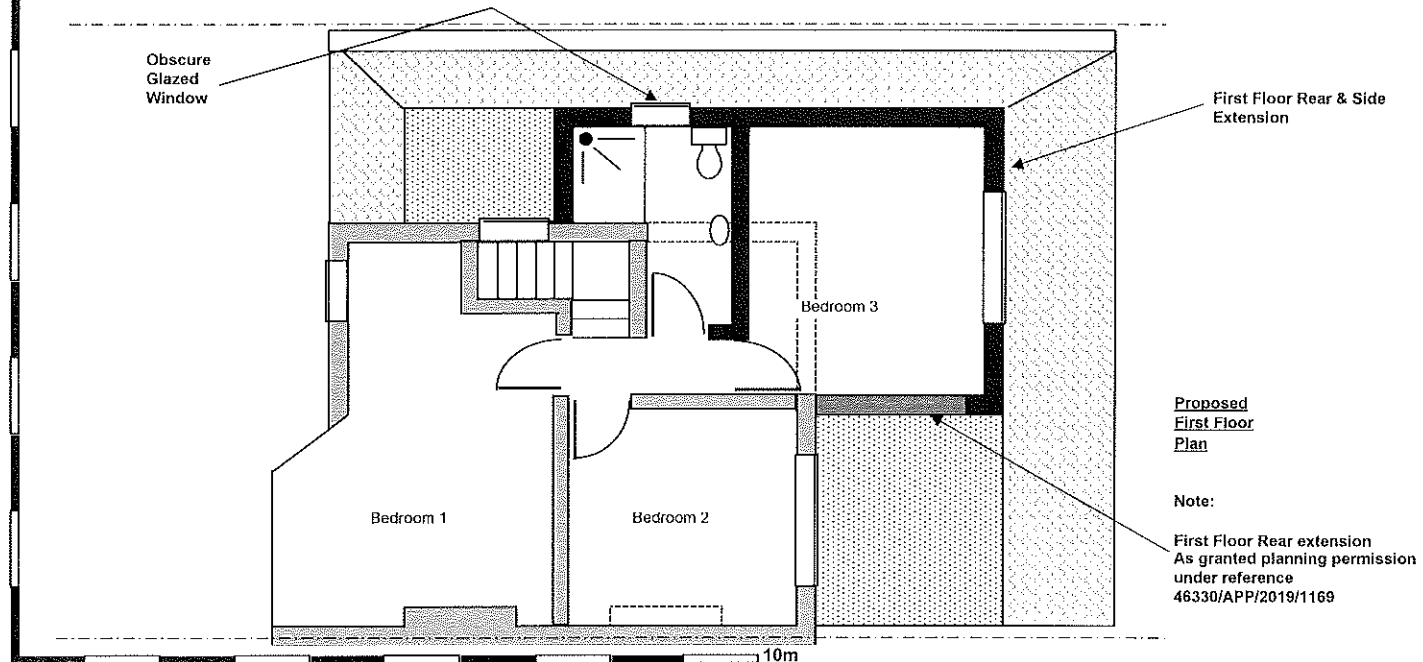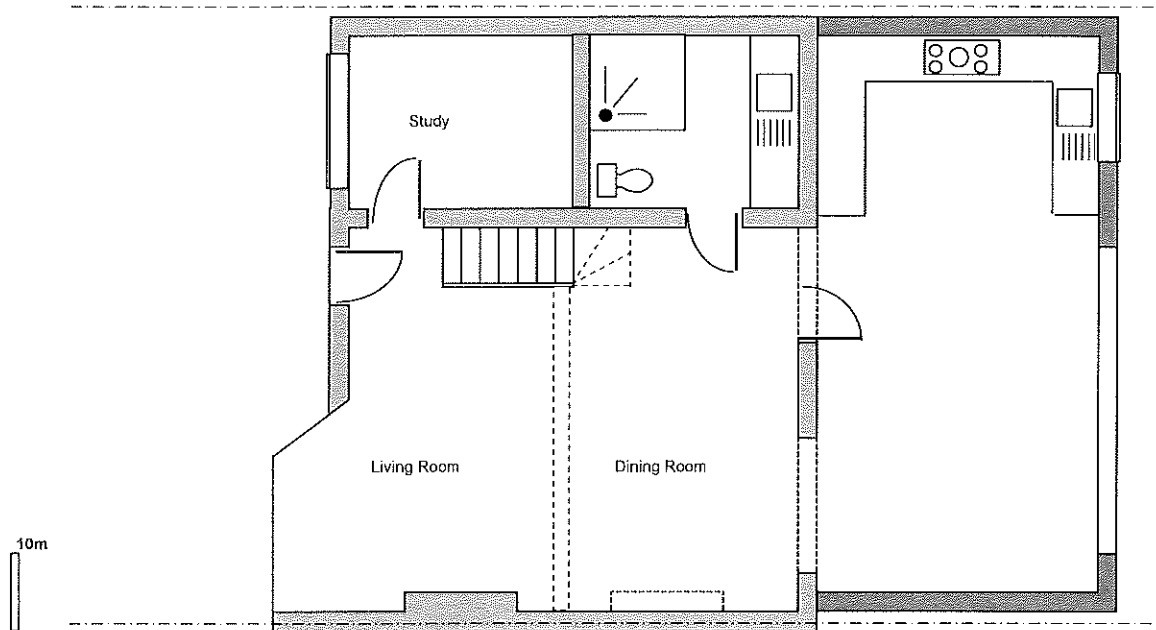

CONSTRUCTION NOTES

See Drg. No. 01

E		
B		Issued for B.R.
A		Issued for Planning
Rev	Date	Description

OLIVERS Building Consultants
& Chartered
Structural Engineers



Client: Mr. D. Hunter

Project Single Storey Rear Ext.
34 Cheiston Road
Ruislip. HA5 9SB

Dra. Title Proposed
Ground & First Floor
Plans

Drn			
Date	Sept. '19	Scale	1:100@A4
Dra.No.	CR/34/ 02	Rev.	E

└

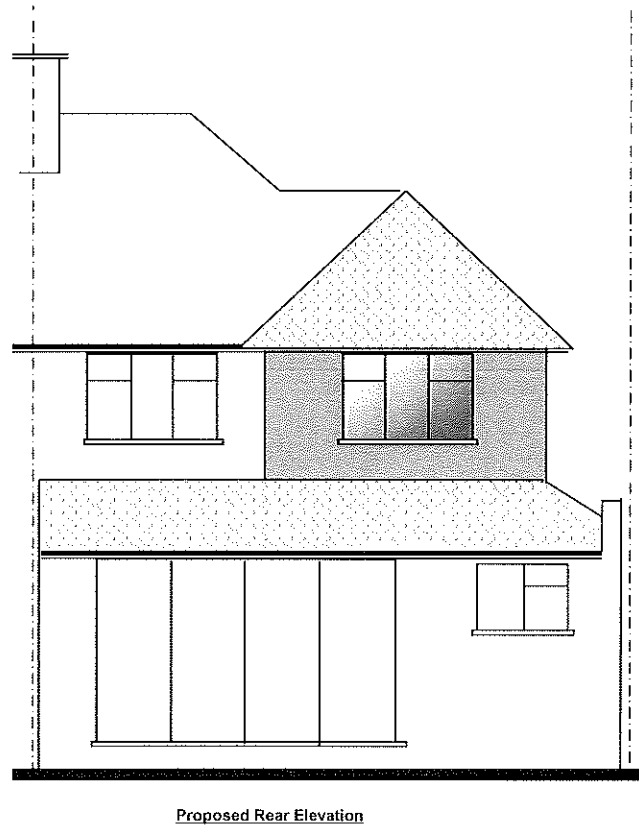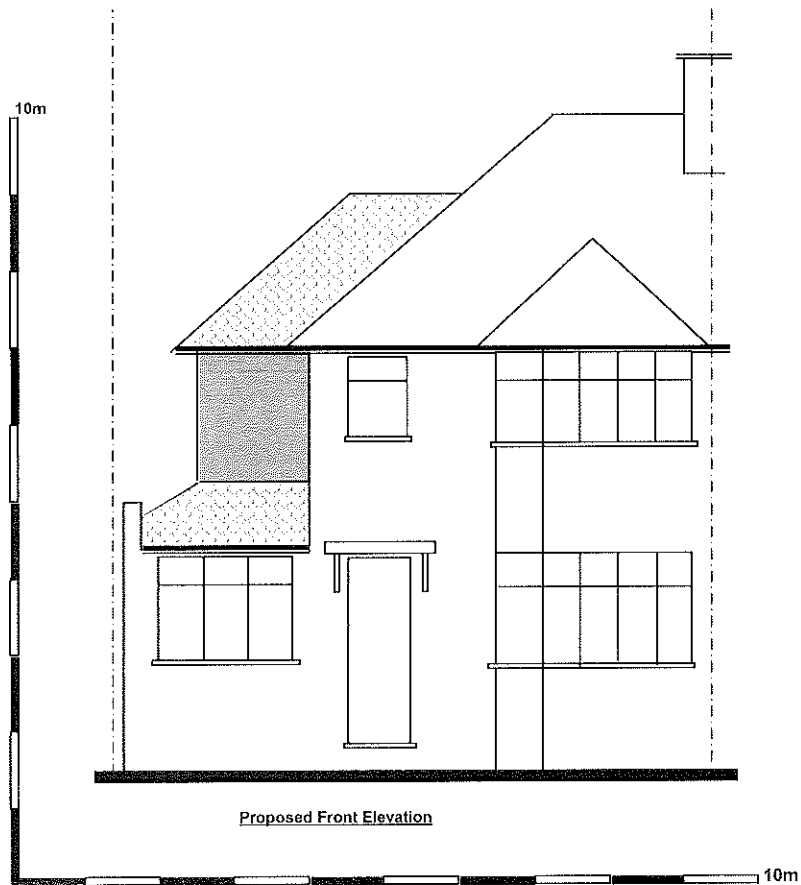

CONSTRUCTION NOTES

1) See Drg. No. 01

E		
B		Issued for B.R.
A		Issued for Planning
Rev	Date	Description

OLIVERS Building Consultants
& Chartered
Structural Engineers


Client: Mr. D. Hunter

Project Single Storey Rear Ext.
34 Chelston Road
Ruislip, HA9 9SB

Dra. Title Proposed
Front & Rear
Elevations

Dra			
Date	Sept. '19	Scale	1:100@A4
Dra.No.	CR/34/ 03	Rev.	E

└

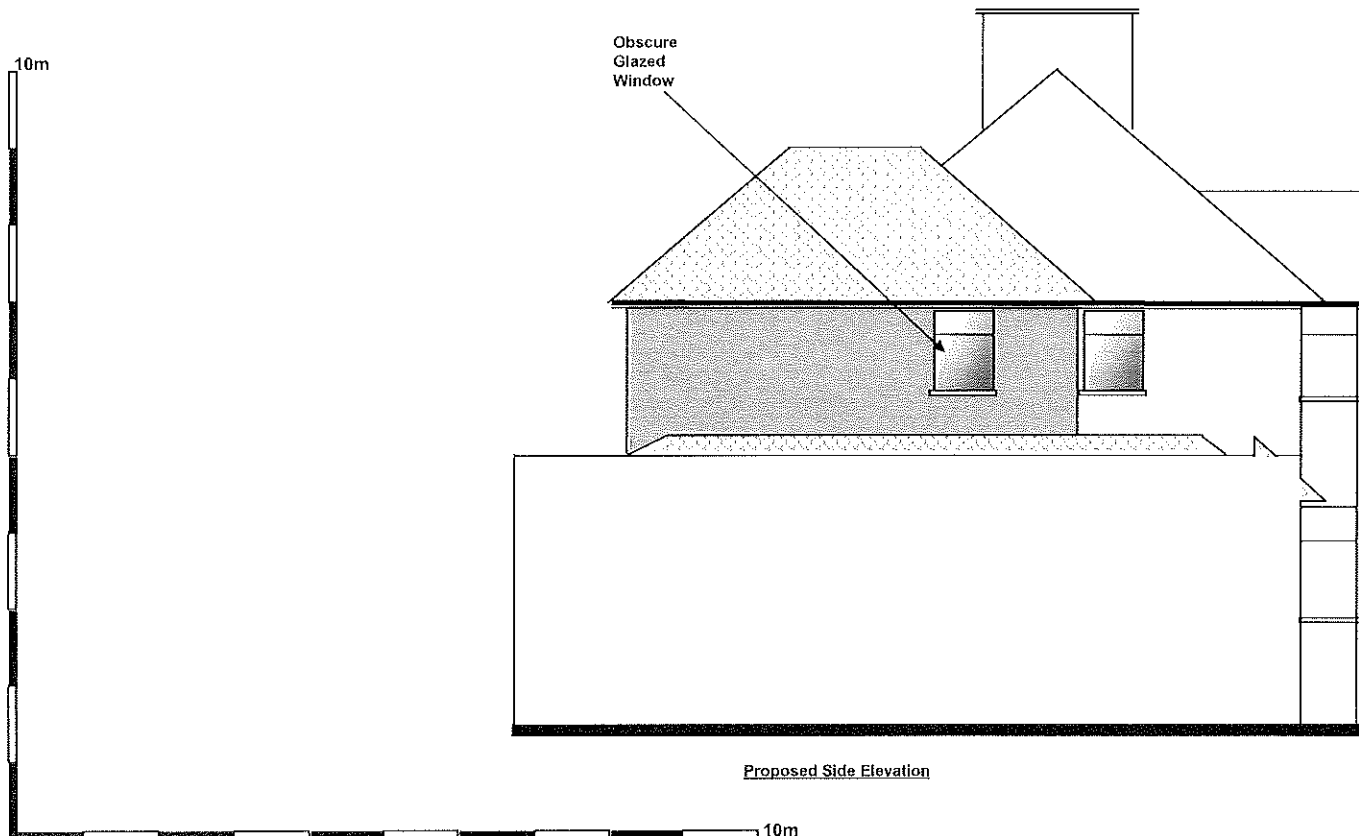

CONSTRUCTION NOTES

1) See Drg. No. 01

E		
B		Issued for B.R.
A		Issued for Planning
Rev	Date	Description

OLIVERS Building Consultants
& Chartered
Structural Engineers


Client: Mr. D. Hunter

Project Single Storey Rear Ext.
34 Chelston Road
Ruislip, HA9 9SB

Drg. Title Proposed
Side
Elevation

Drn			
Date	Sept. '19	Scale	1:100@A4
Drg.No.	CR/34/ 04	Rev.	E

┌

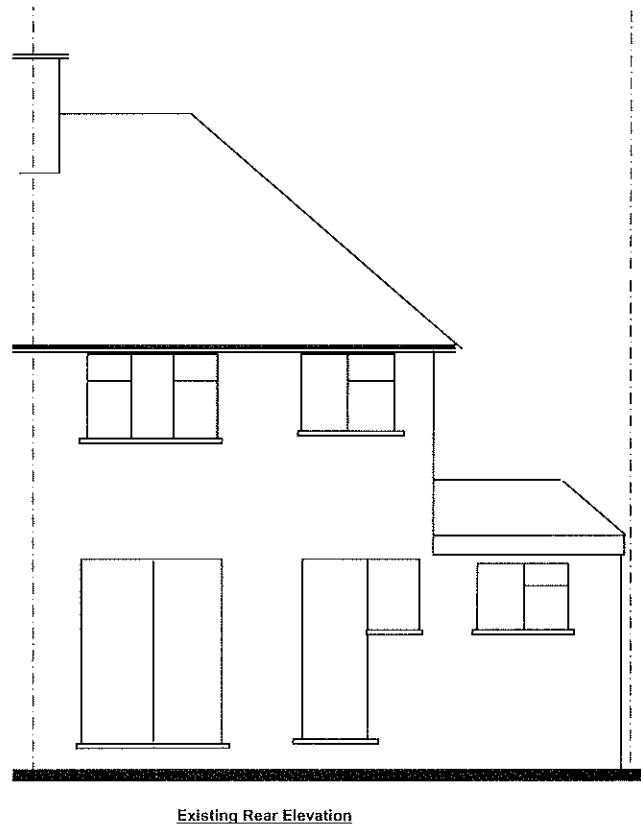

CONSTRUCTION NOTES

1) See Drg. No. 01

E		
B		Issued for B.R.
A		Issued for Planning
Rev	Date	Description

OLIVERS Building Consultants
& Chartered
Structural Engineers

Client: Mr. D. Hunter

Project Single Storey Rear Ext.
34 Chelston Road
Ruislip. HA9 9SB

Drg. Title Existing
Front & Rear
Elevations

Drn			
Date	Sept. '19	Scale	1:100@A4
Drg.No.	CR/34/ 06	Rev.	E



CONSTRUCTION NOTES

1) See Drg. No. 01

E		
B		Issued for B.R.
A		Issued for Planning
Rev	Date	Description

OLIVERS Building Consultants
& Chartered
Structural Engineers

Client: Mr. D. Hunter

Project Single Storey Rear Ext.
34 Chelston Road
Ruislip. HA9 9SB

Dra. Title Existing
Side
Elevation

Drm			
Date	Sept. '19	Scale	1:100@A4
Drg.No.	CR/34/ 07	Rev.	E