




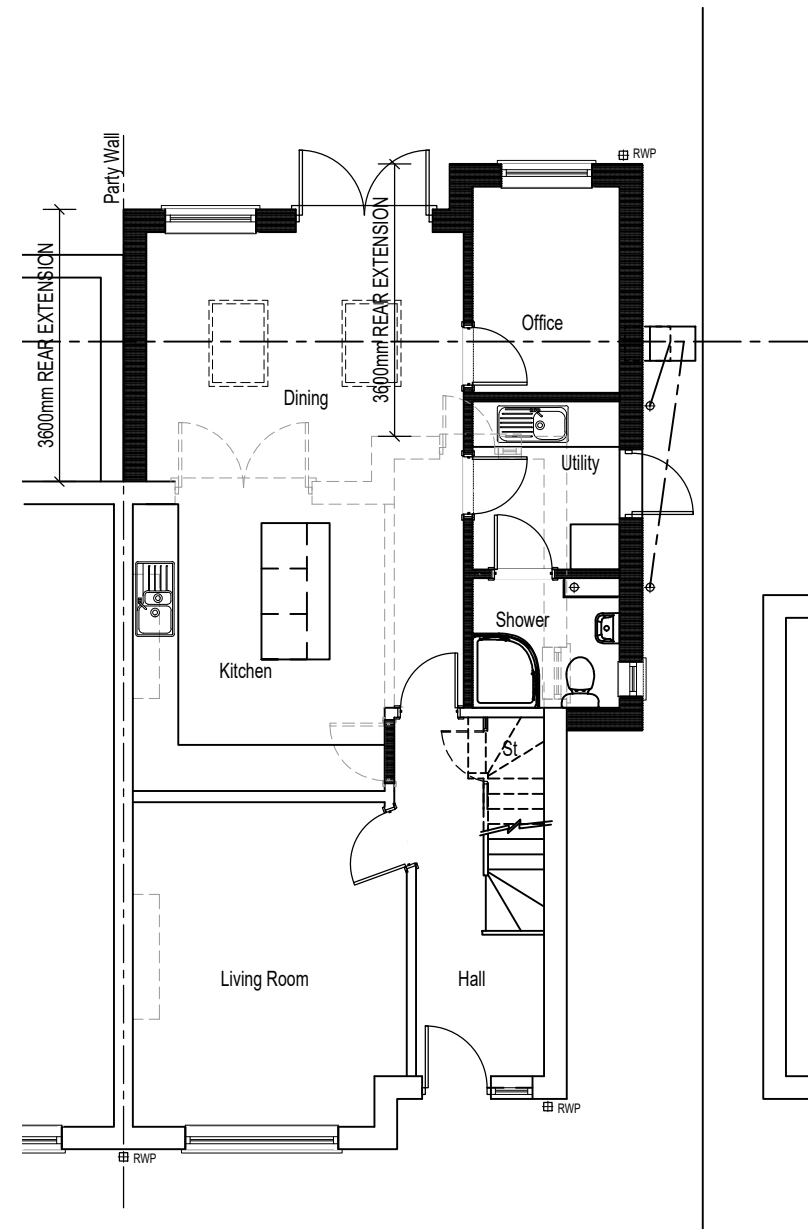

6 DEVON WAY
GROUND FLOOR PLAN

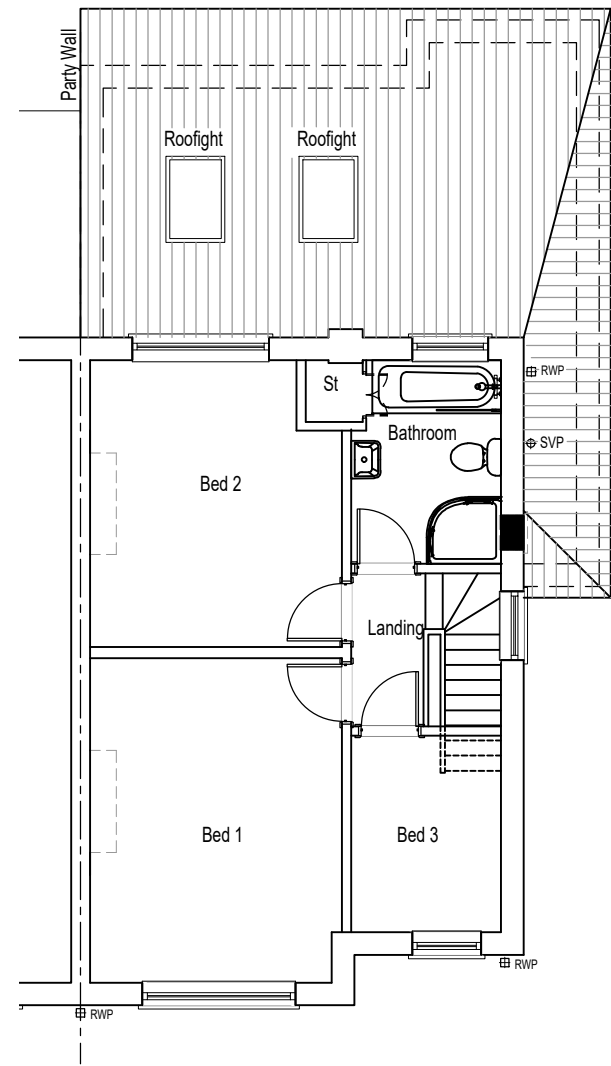

FIRST FLOOR PLAN

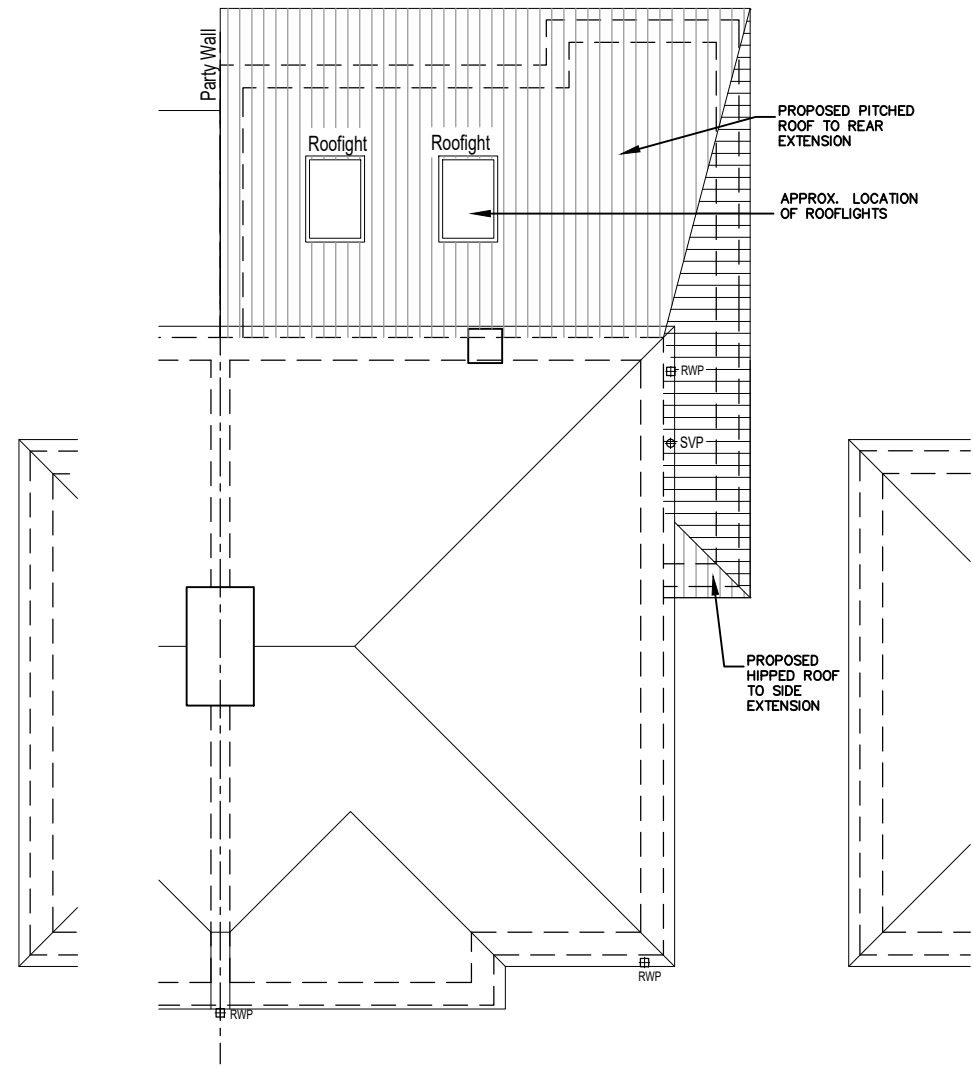

ROOF PLAN

NOTES

All stated dimensions to be verified on site and the Architect notified of any discrepancies.
This drawing to be read in accordance with the specification/Bills of Quantities and related drawings.

0

50

Scale bar 50mm at 1:1

A	10.05.22	ROOF DESIGN AMENDED TO SUIT COMMENTS	JB
REV	DATE	NOTE	IN
Project			

PROPOSED GROUND FLOOR REAR EXTENSION

Title

PROPOSED PLANS

FOR

6 DEVON WAY

UXBRIDGE

UB10 OJS

Scale	Date
1:100 © A3	MAR 2022
Drawn	Checked

Drawing Number	Revision
DW/PL104	A