




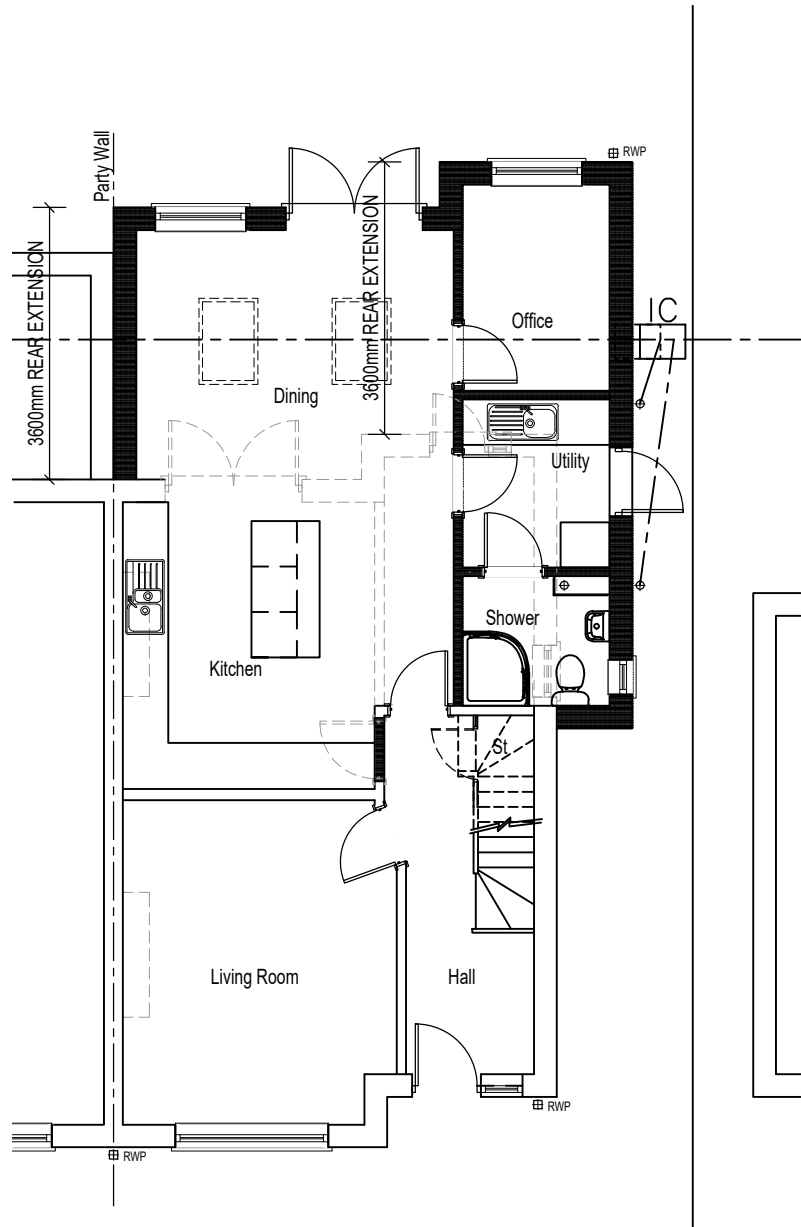

6 DEVON WAY
GROUND FLOOR PLAN

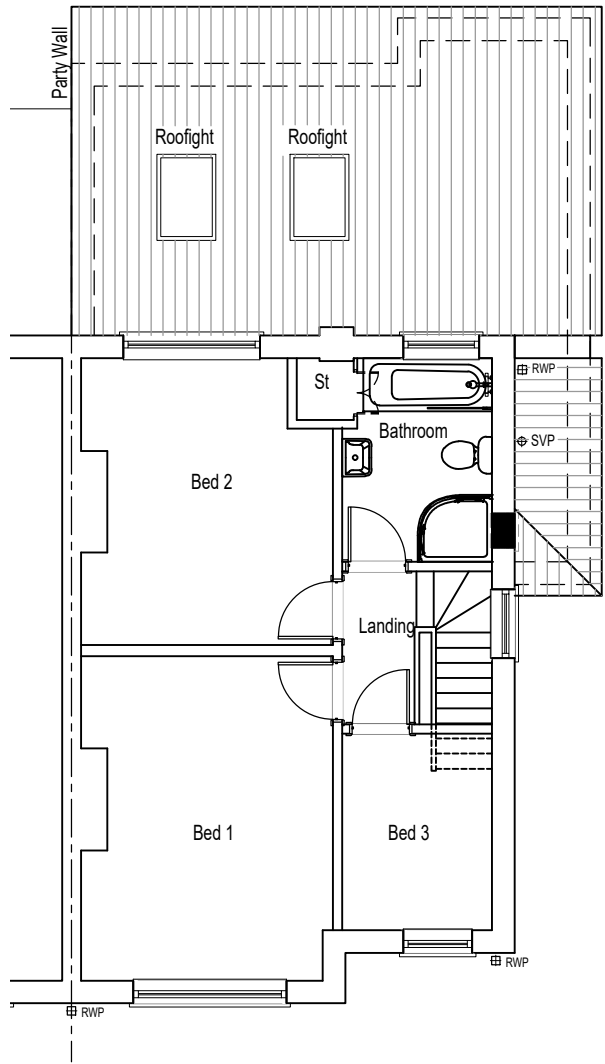

FIRST FLOOR PLAN

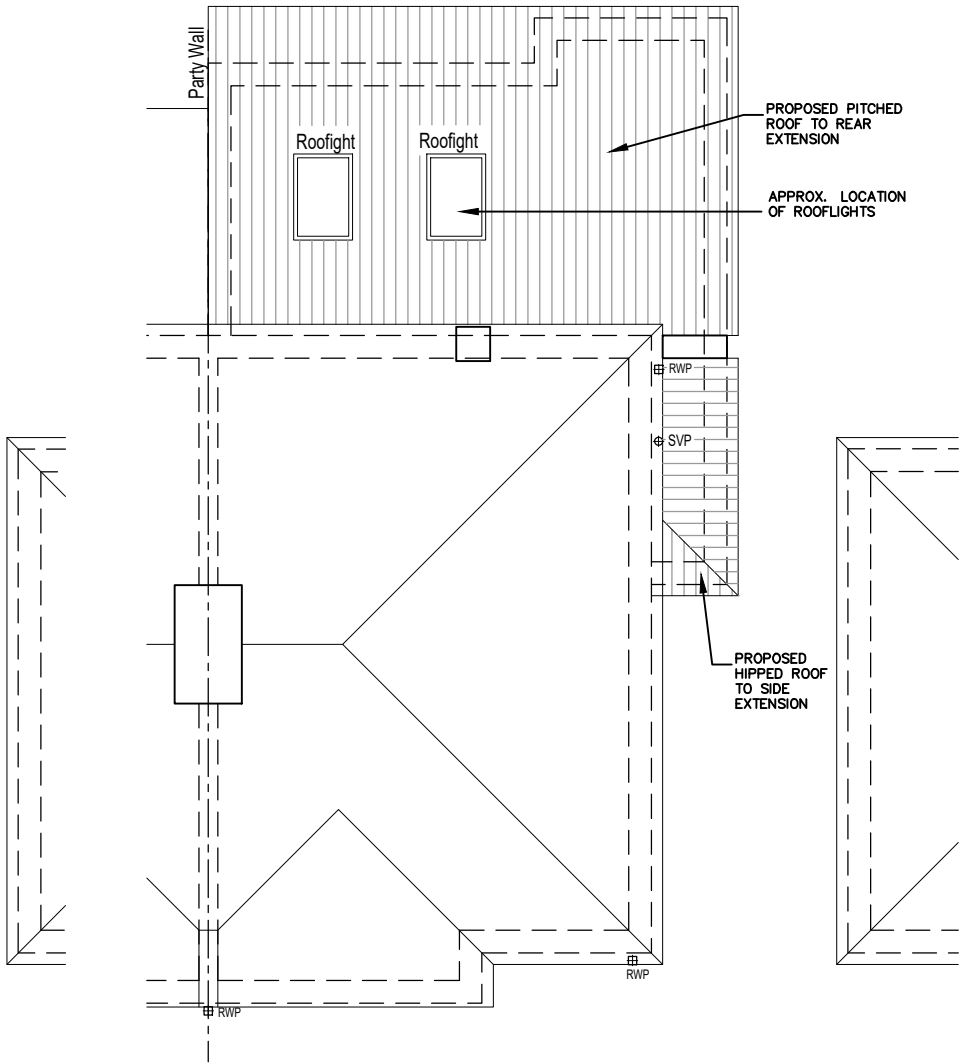

ROOF PLAN

NOTES

All stated dimensions to be verified on site and the Architect notified of any discrepancies.
This drawing to be read in accordance with the specification/Bills of Quantities and related drawings.

0

50

Scale bar 50mm at 1:1

REV	DATE	NOTE	IN
Project			
PROPOSED GROUND FLOOR REAR EXTENSION			
Title			
PROPOSED PLANS			
FOR			
6 DEVON WAY			
UXBRIDGE			
UB10 OJS			
Scale		Date	
1:100 @ A3		MAR 2022	
Drawn		Checked	
Drawing Number		Revision	
DW/PL104		—	