


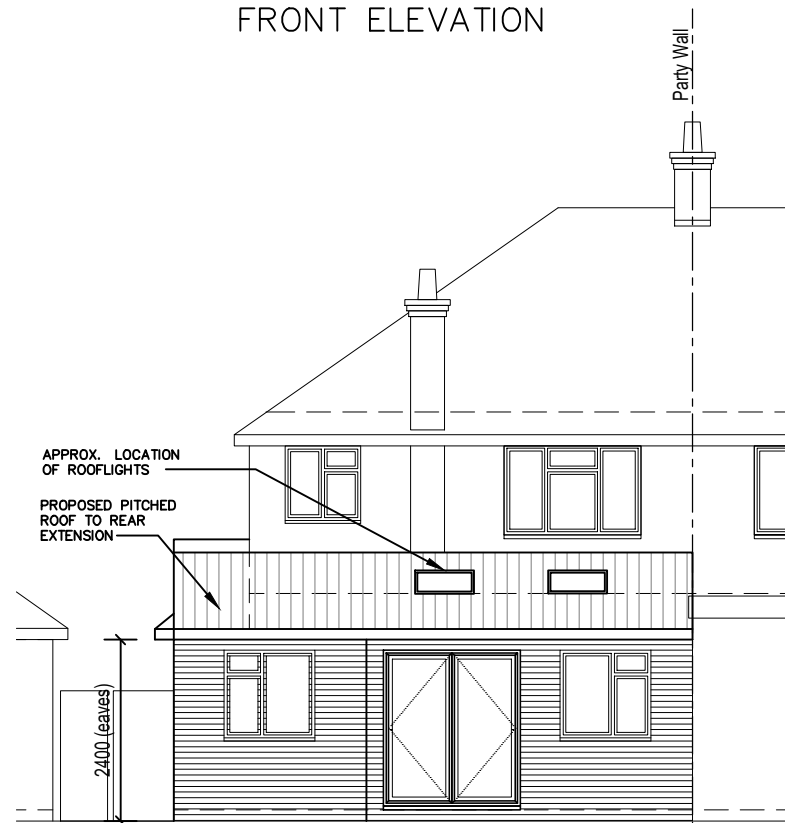


6 DEVON WAY
FRONT ELEVATION



SIDE ELEVATION



REAR ELEVATION

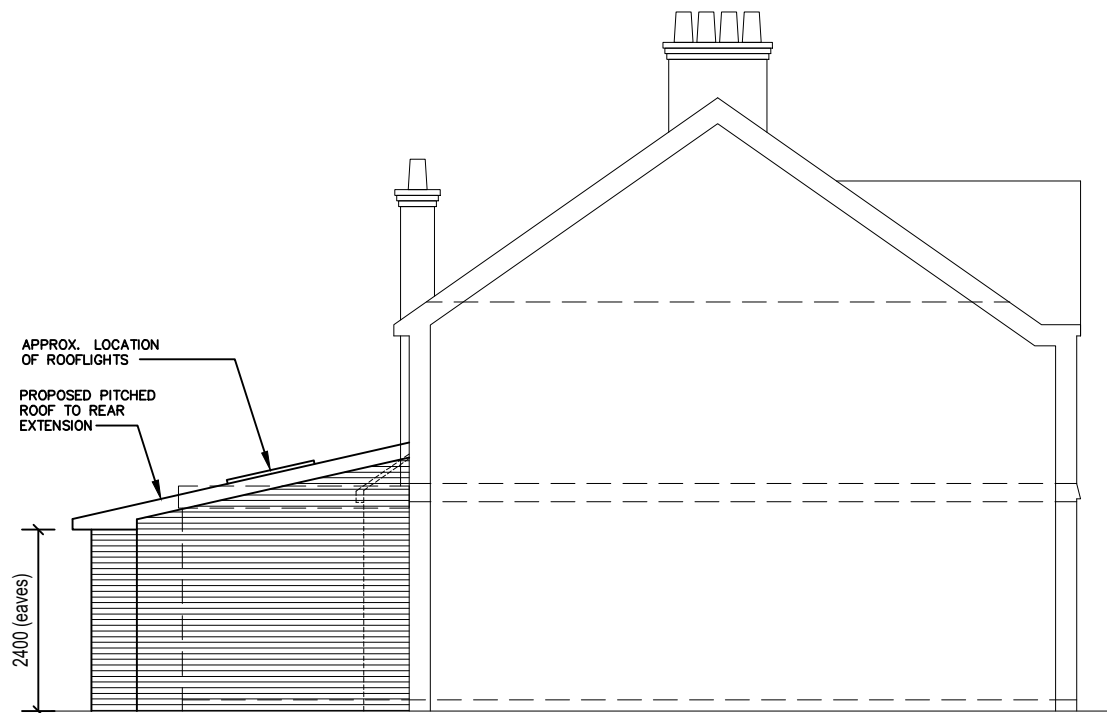

SIDE ELEVATION

NOTES

All stated dimensions to be verified on site and the Architect notified of any discrepancies.
This drawing to be read in accordance with the specification/Bills of Quantities and related drawings.

0 50
Scale bar 50mm at 1:1

NOTES:

GLAZING TO BE WHITE UPVC TO MATCH EXISTING.

BRICK FINISH TO BE APPLIED TO NEW GROUND FLOOR EXTENSION.

TILED FINISH TO BE APPLIED TO HIPPED ROOF ON GROUND FLOOR EXTENSION TO MATCH EXISTING.

PROPOSED GUTTERING TO PROPOSED EXTENSION TO MATCH EXISTING.

PROPOSED DRAINAGE CONNECTS TO EXISTING SERVICES.

REV	DATE	NOTE	IN
Project			
PROPOSED GROUND FLOOR REAR EXTENSION			
Title			
PROPOSED ELEVATIONS			
FOR			
6 DEVON WAY			
UXBRIDGE			
UB10 OJS			
Scale		Date	
1:100 @ A3		MAR 2022	
Drawn		Checked	
Drawing Number		Revision	
DW/PL105		—	