




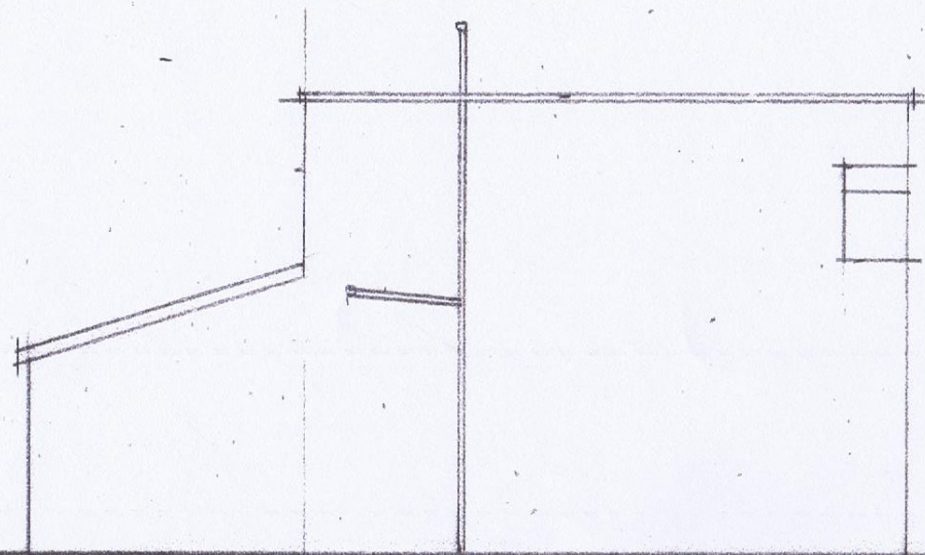


SIDE ELEVATION 'A' (EXIST)

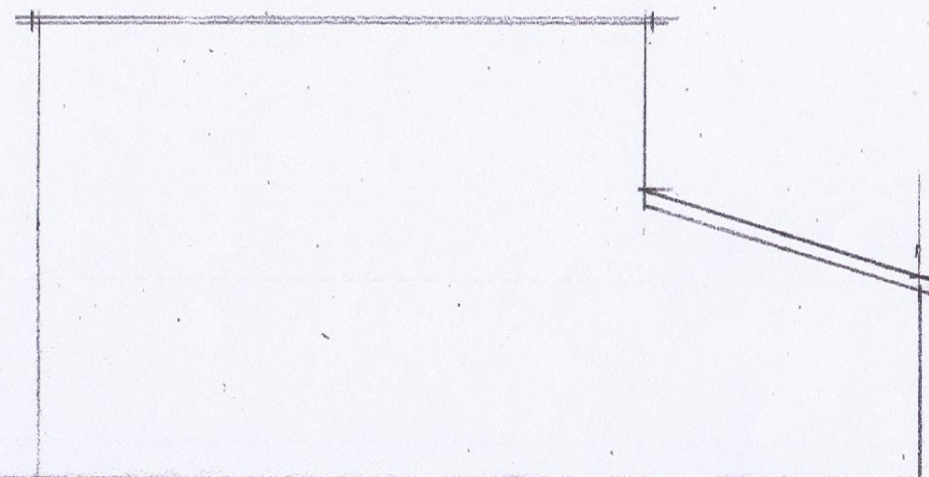

SIDE ELEVATION 'B' (EXIST)

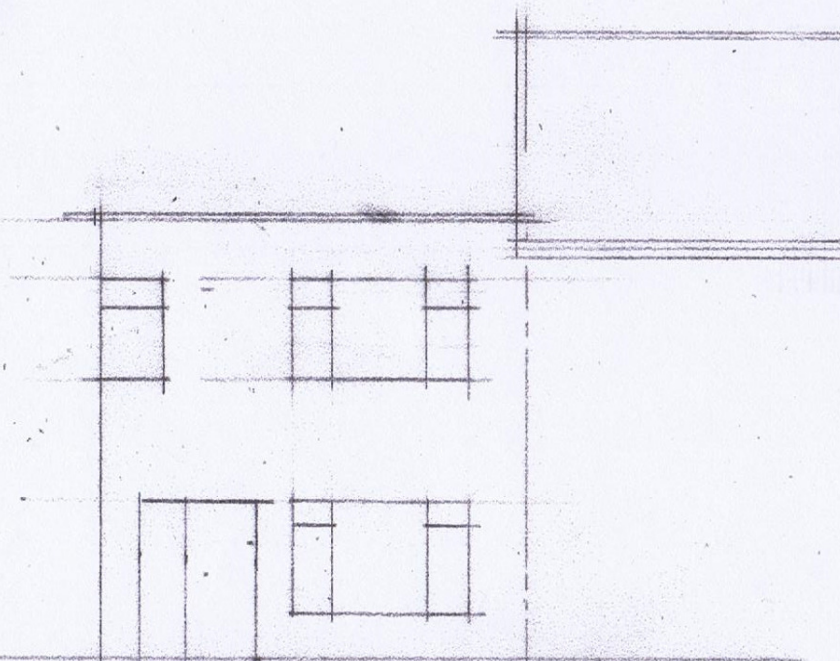

FRONT ELEVATION (EXIST.)

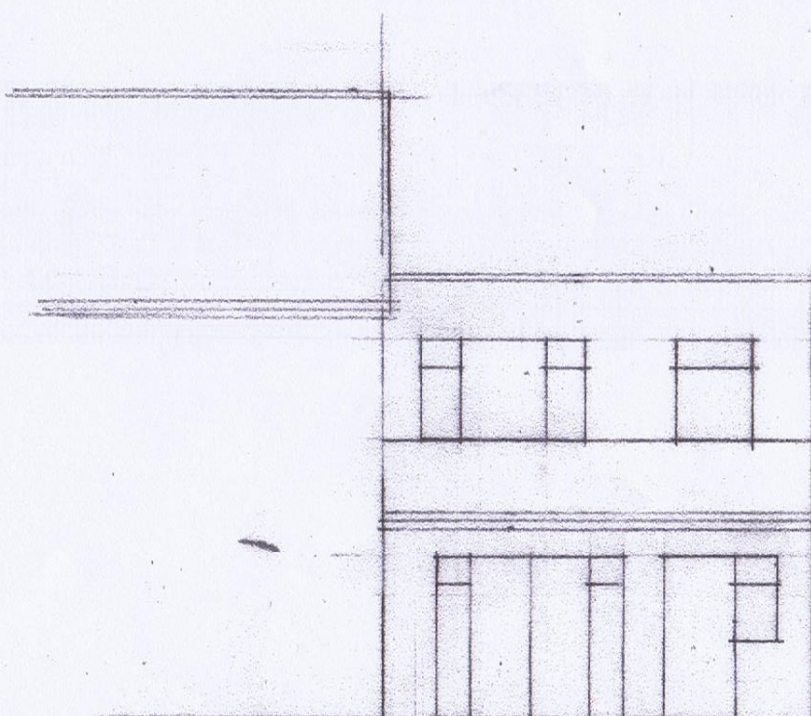

REAR ELEVATION (EXIST)

0 1 2 3 4 5 6
 1:100 @ A3

PITCHED ROOF AT
 GLEDWOOD AVENUE, HAYES

SCALE 1:50 DATE: JULY 2014
 2014/120/0628/04