


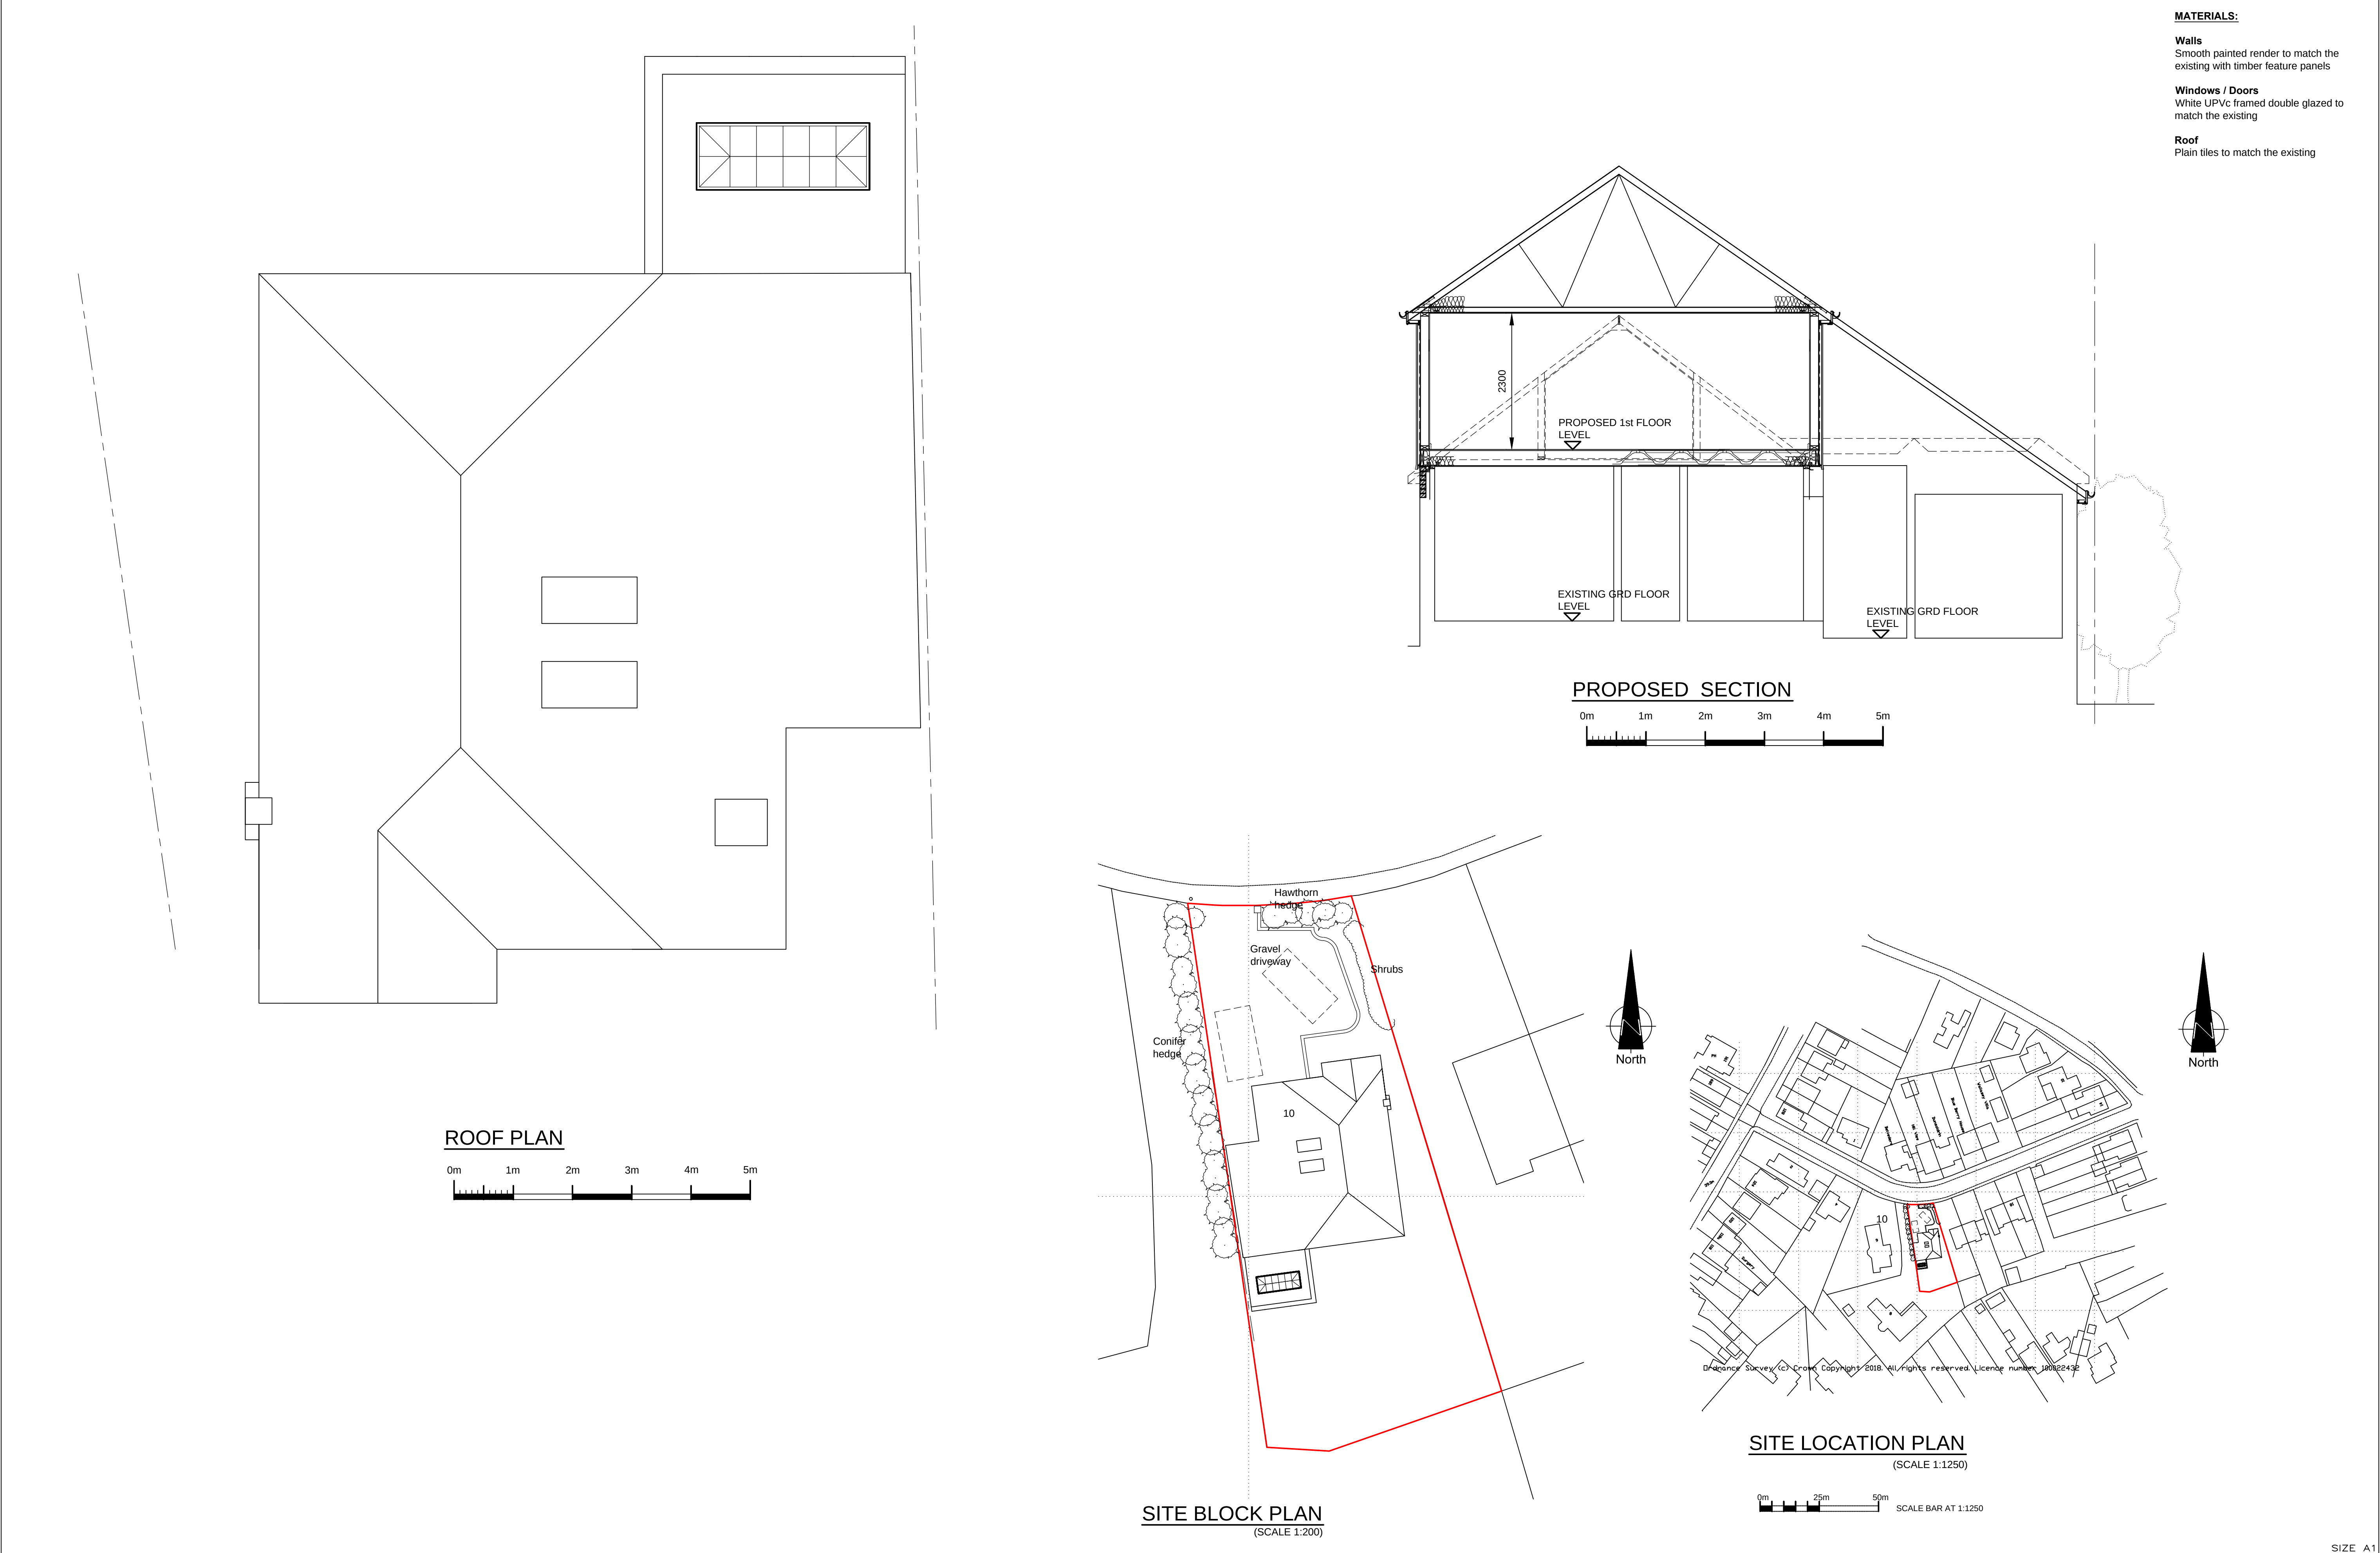

MATERIALS:

Walls
Smooth painted render to match the existing with timber feature panels

Windows / Doors
White UPVc framed double glazed to match the existing

Roof
Plain tiles to match the existing

A	REVD TO SUIT CLIENTS COMMENTS	MPW	JUN 18
Rev.	Description	Drawn	Date

PROJECT
10 COLNDALE ROAD
UXBRIDGE
MIDDLESEX
UB8

TITLE
PROPOSED ROOF PLAN, SECTION,
LOCATION PLAN AND BLOCK PLAN

MW
Design & Consulting Limited
Consulting Structural Engineer & Building Design Consultant
Second Floor, Denmark House, 143 High Street, Chalfont St Peter, SL9 9QL
T 01753 888587 M 07528 462170 E enquiries@mwdesignconsult.co.uk

Scale	Date
150, 1100 at A1	OCT 17
Org No.	Rev.
181003-03	A