


Sports Ground

--- 1 HOUR FIRE
COMPARTMENT WALLS

--- MAX TRAVEL DISTANCE

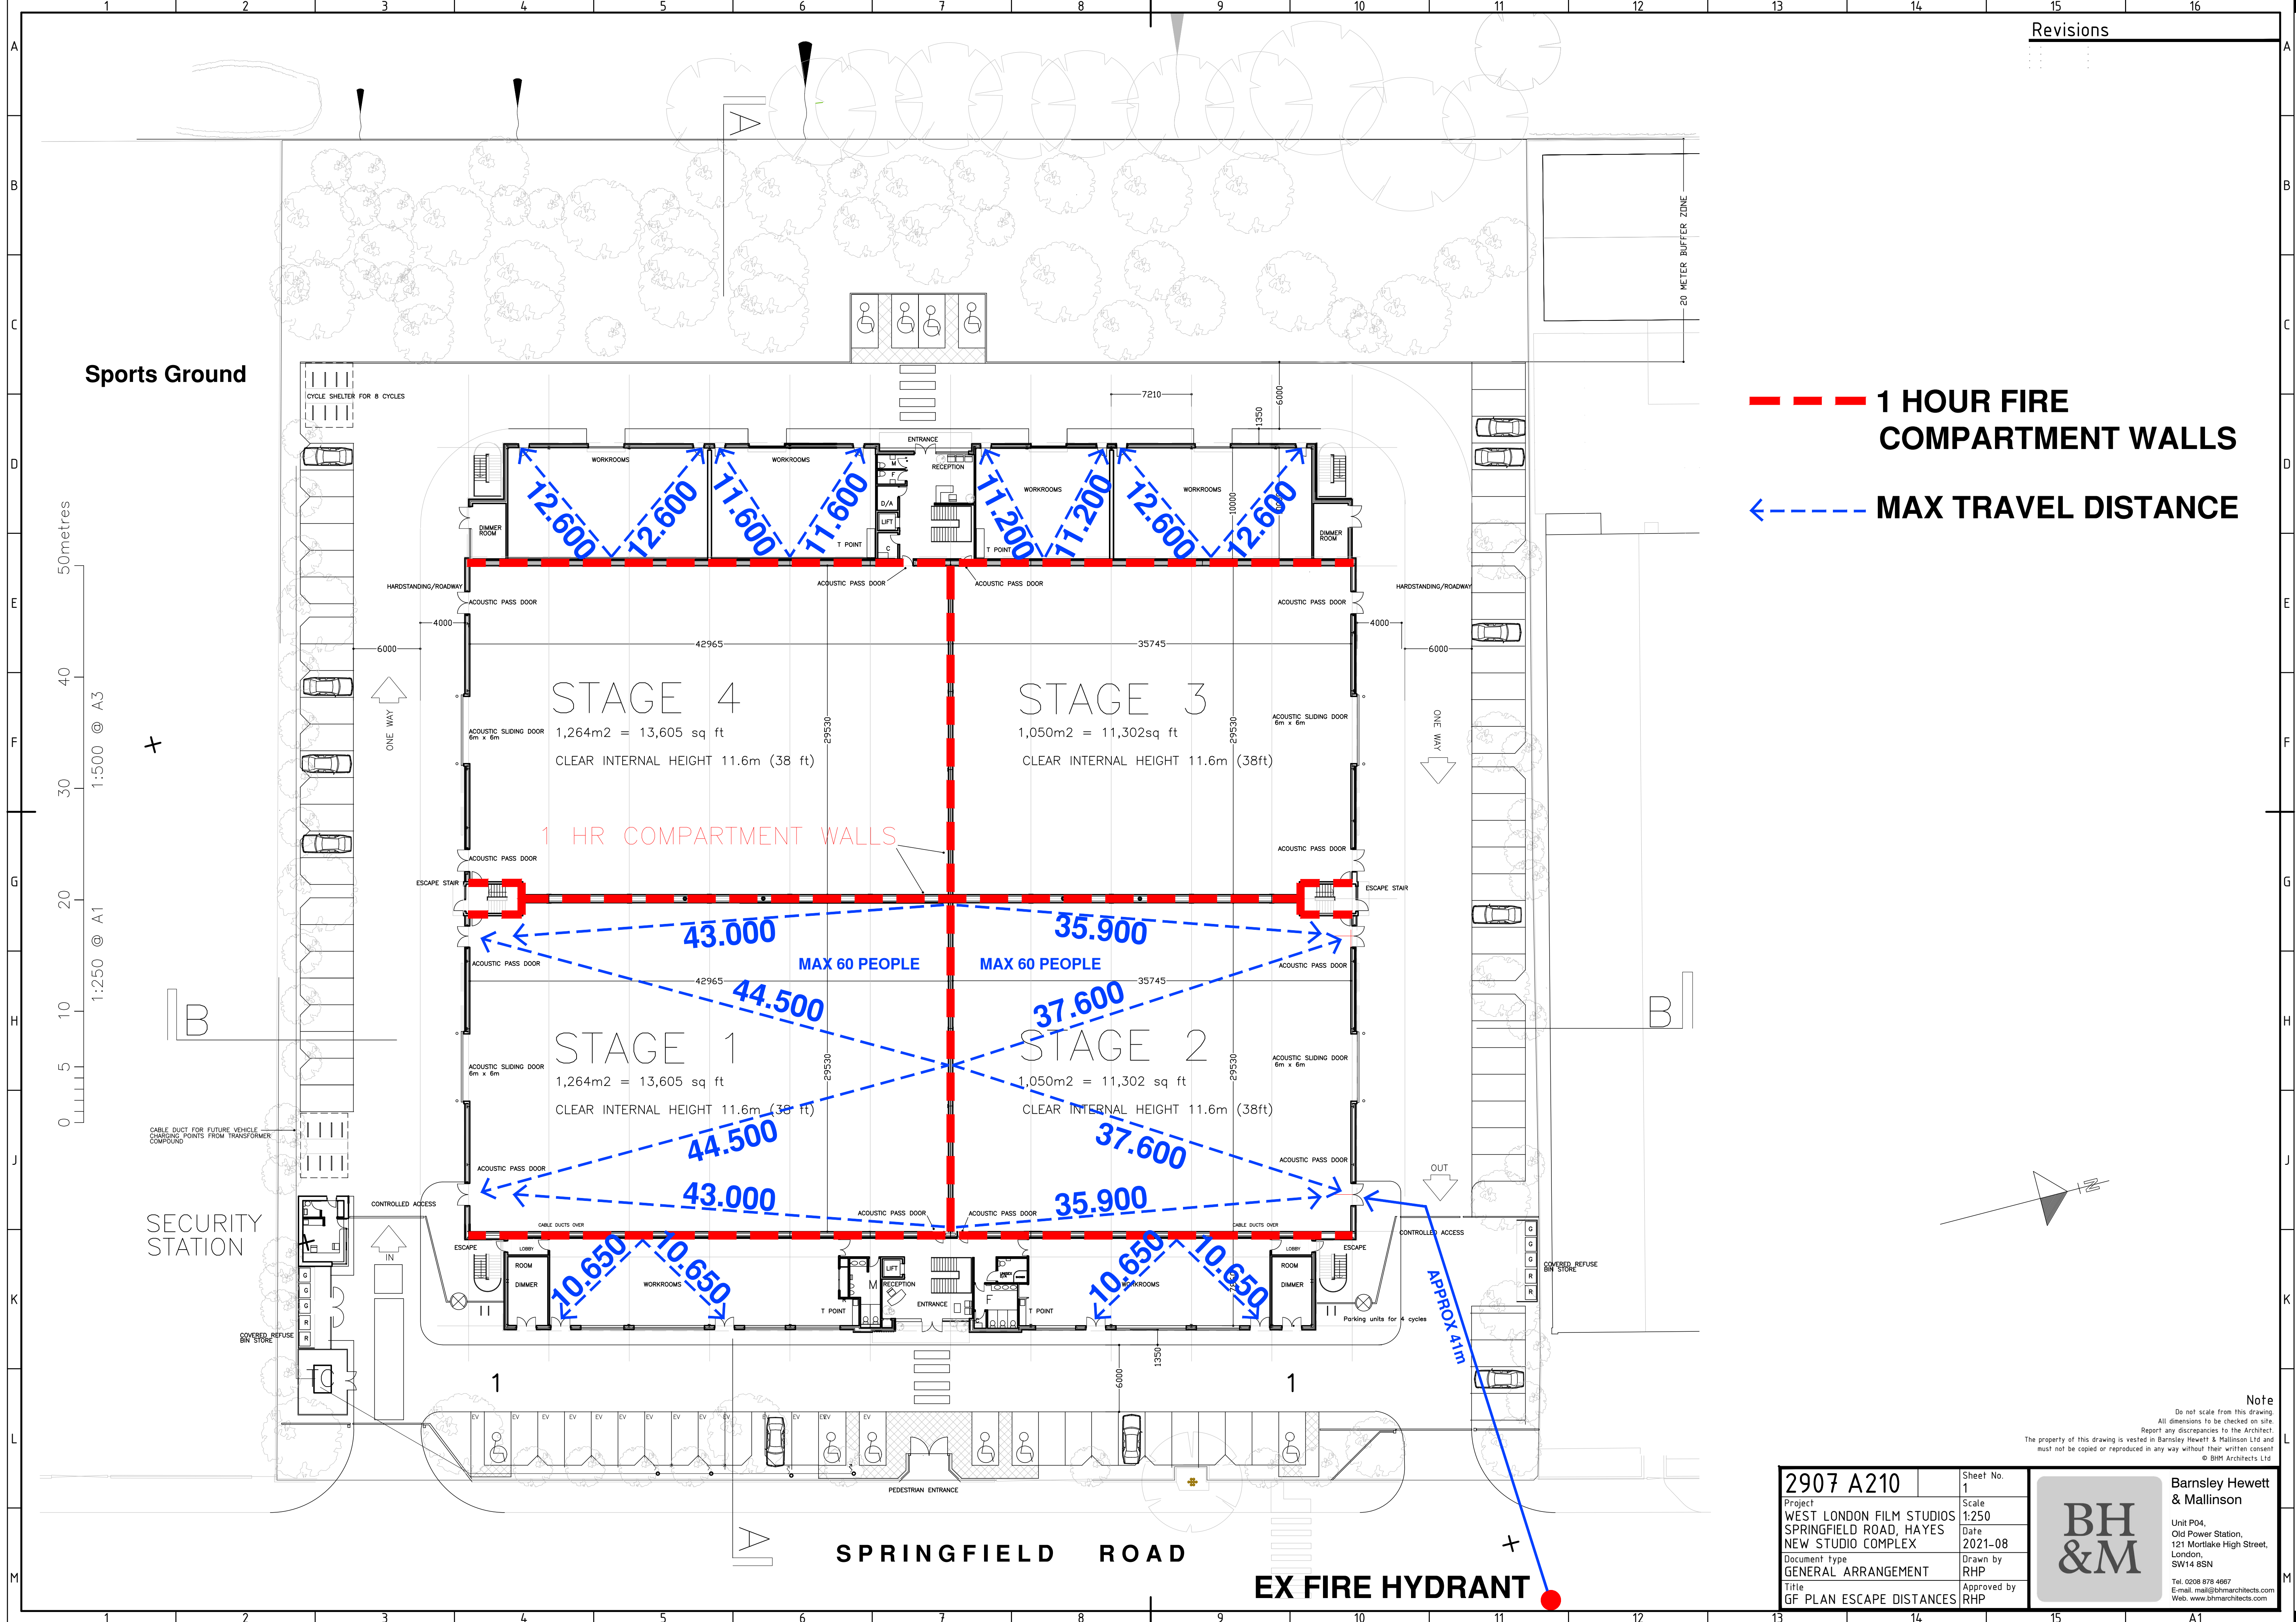

Note
Do not scale from this drawing
All dimensions to be checked on site
Report any discrepancies to the Architect
The property of this drawing is vested in Barnsley Hewett & Mallinson Ltd and
must not be copied or reproduced in any way without their written consent
© BHM Architects Ltd

2907 A210	Sheet No. 1
Project WEST LONDON FILM STUDIOS SPRINGFIELD ROAD, HAYES NEW STUDIO COMPLEX	Scale 1:250 Date 2021-08
Document type GENERAL ARRANGEMENT	Drawn by RHP
Title GF PLAN ESCAPE DISTANCES	Approved by RHP

**Barnsley Hewett
& Mallinson**

Unit P04,
Old Power Station,
121 Mortlake High Street,
London,
SW14 8SN

Tel. 0208 878 4667
E-mail: mail@bharchitects.com
Web: www.bharchitects.com