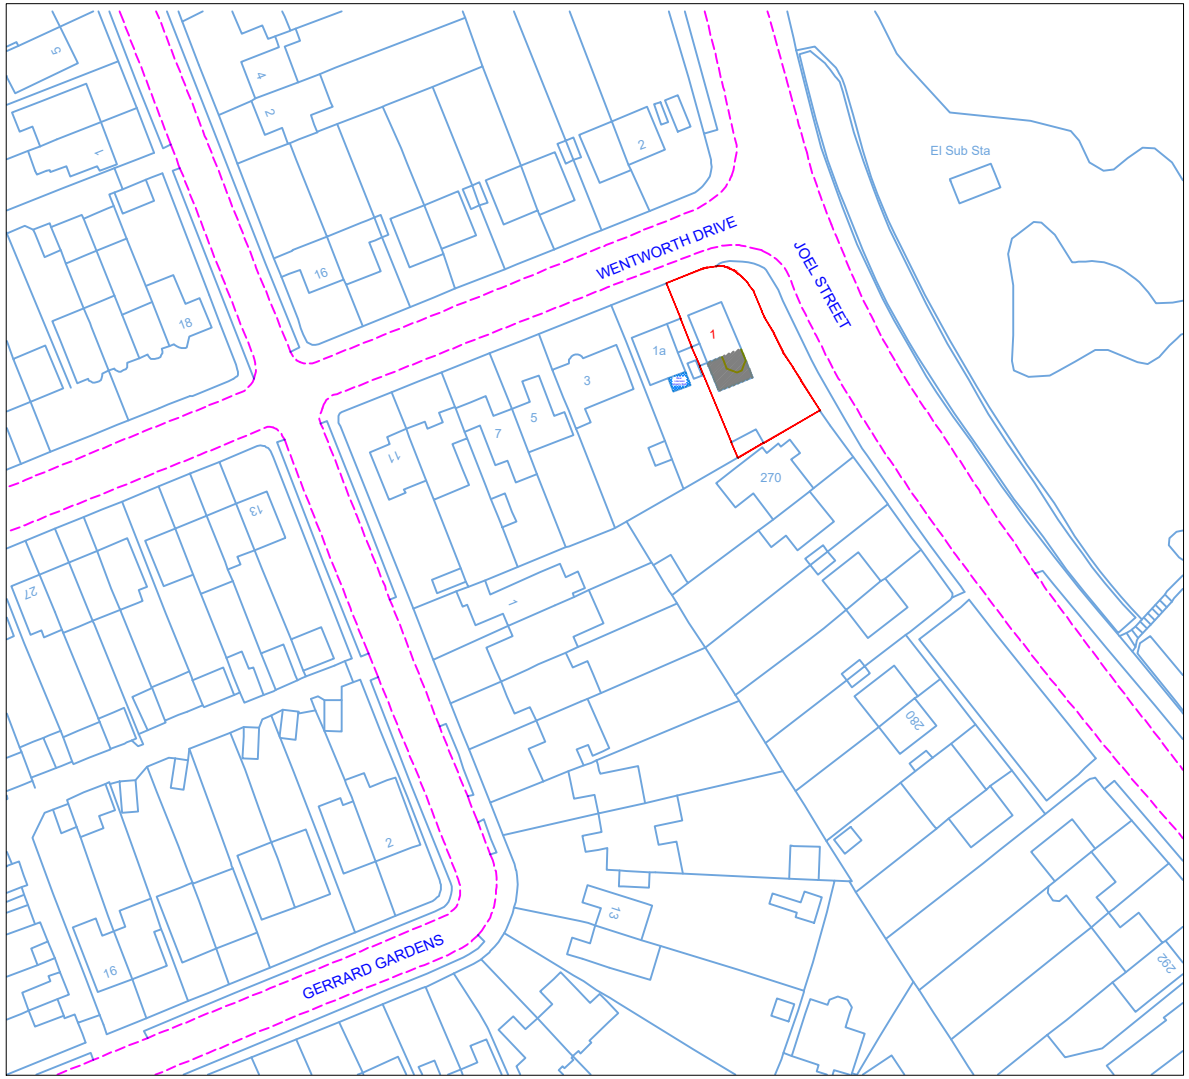

Location Plan

Scale: 1:1250

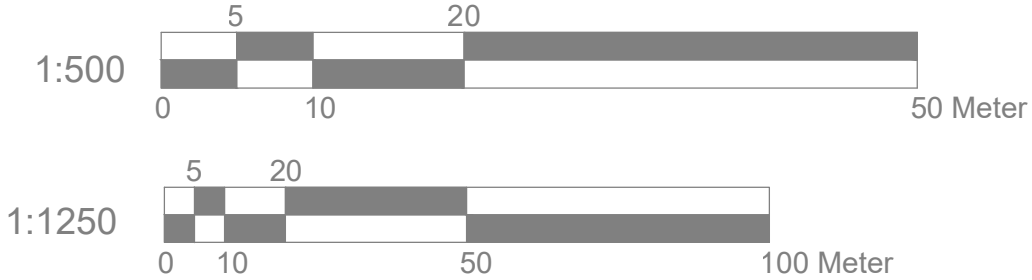

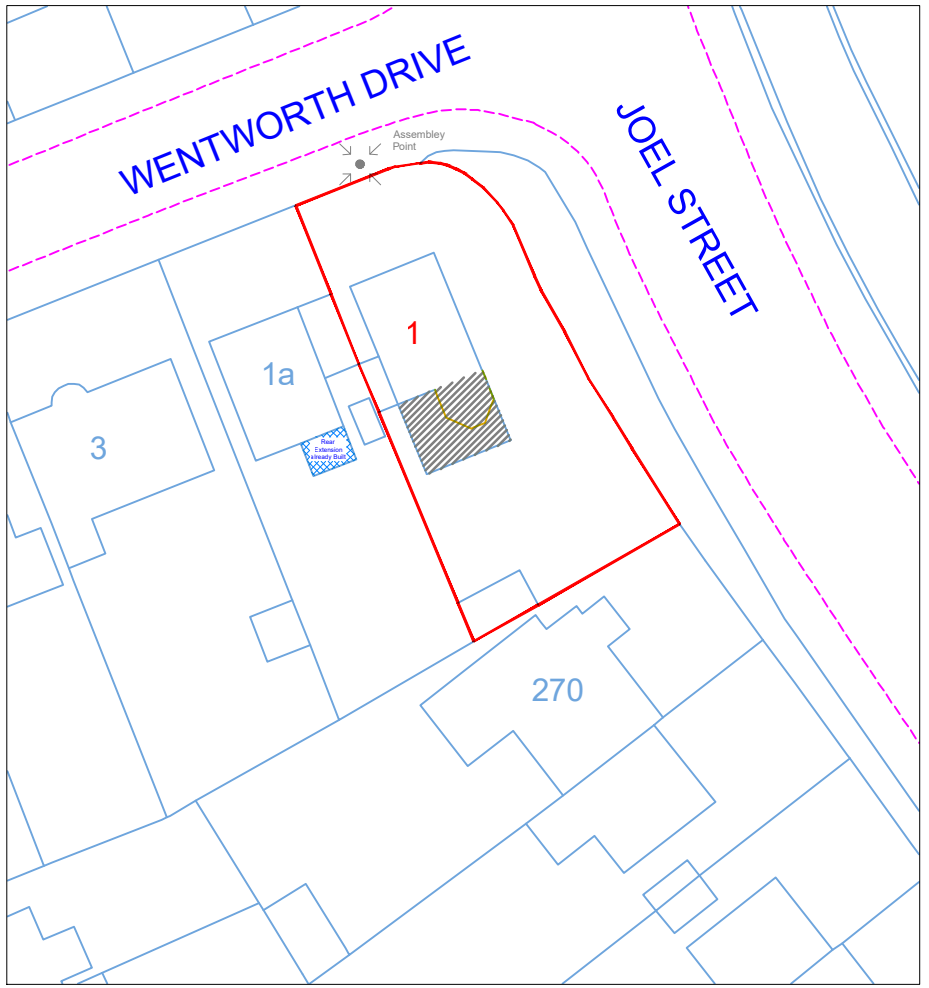

Block Plan

Scale: 1:500



Site Address

1 Wentworth Drive
Pinner
HA5 2PS

Scale: 1:500/1250@A4

Date: Aug 26

HA-01-Location

Drawn By: RP

Revision Date:

A	Nov. 2026

e:mail - nisarg@hotmail.com
(M) +44 (0) 7951491310

Art @ Rooshika

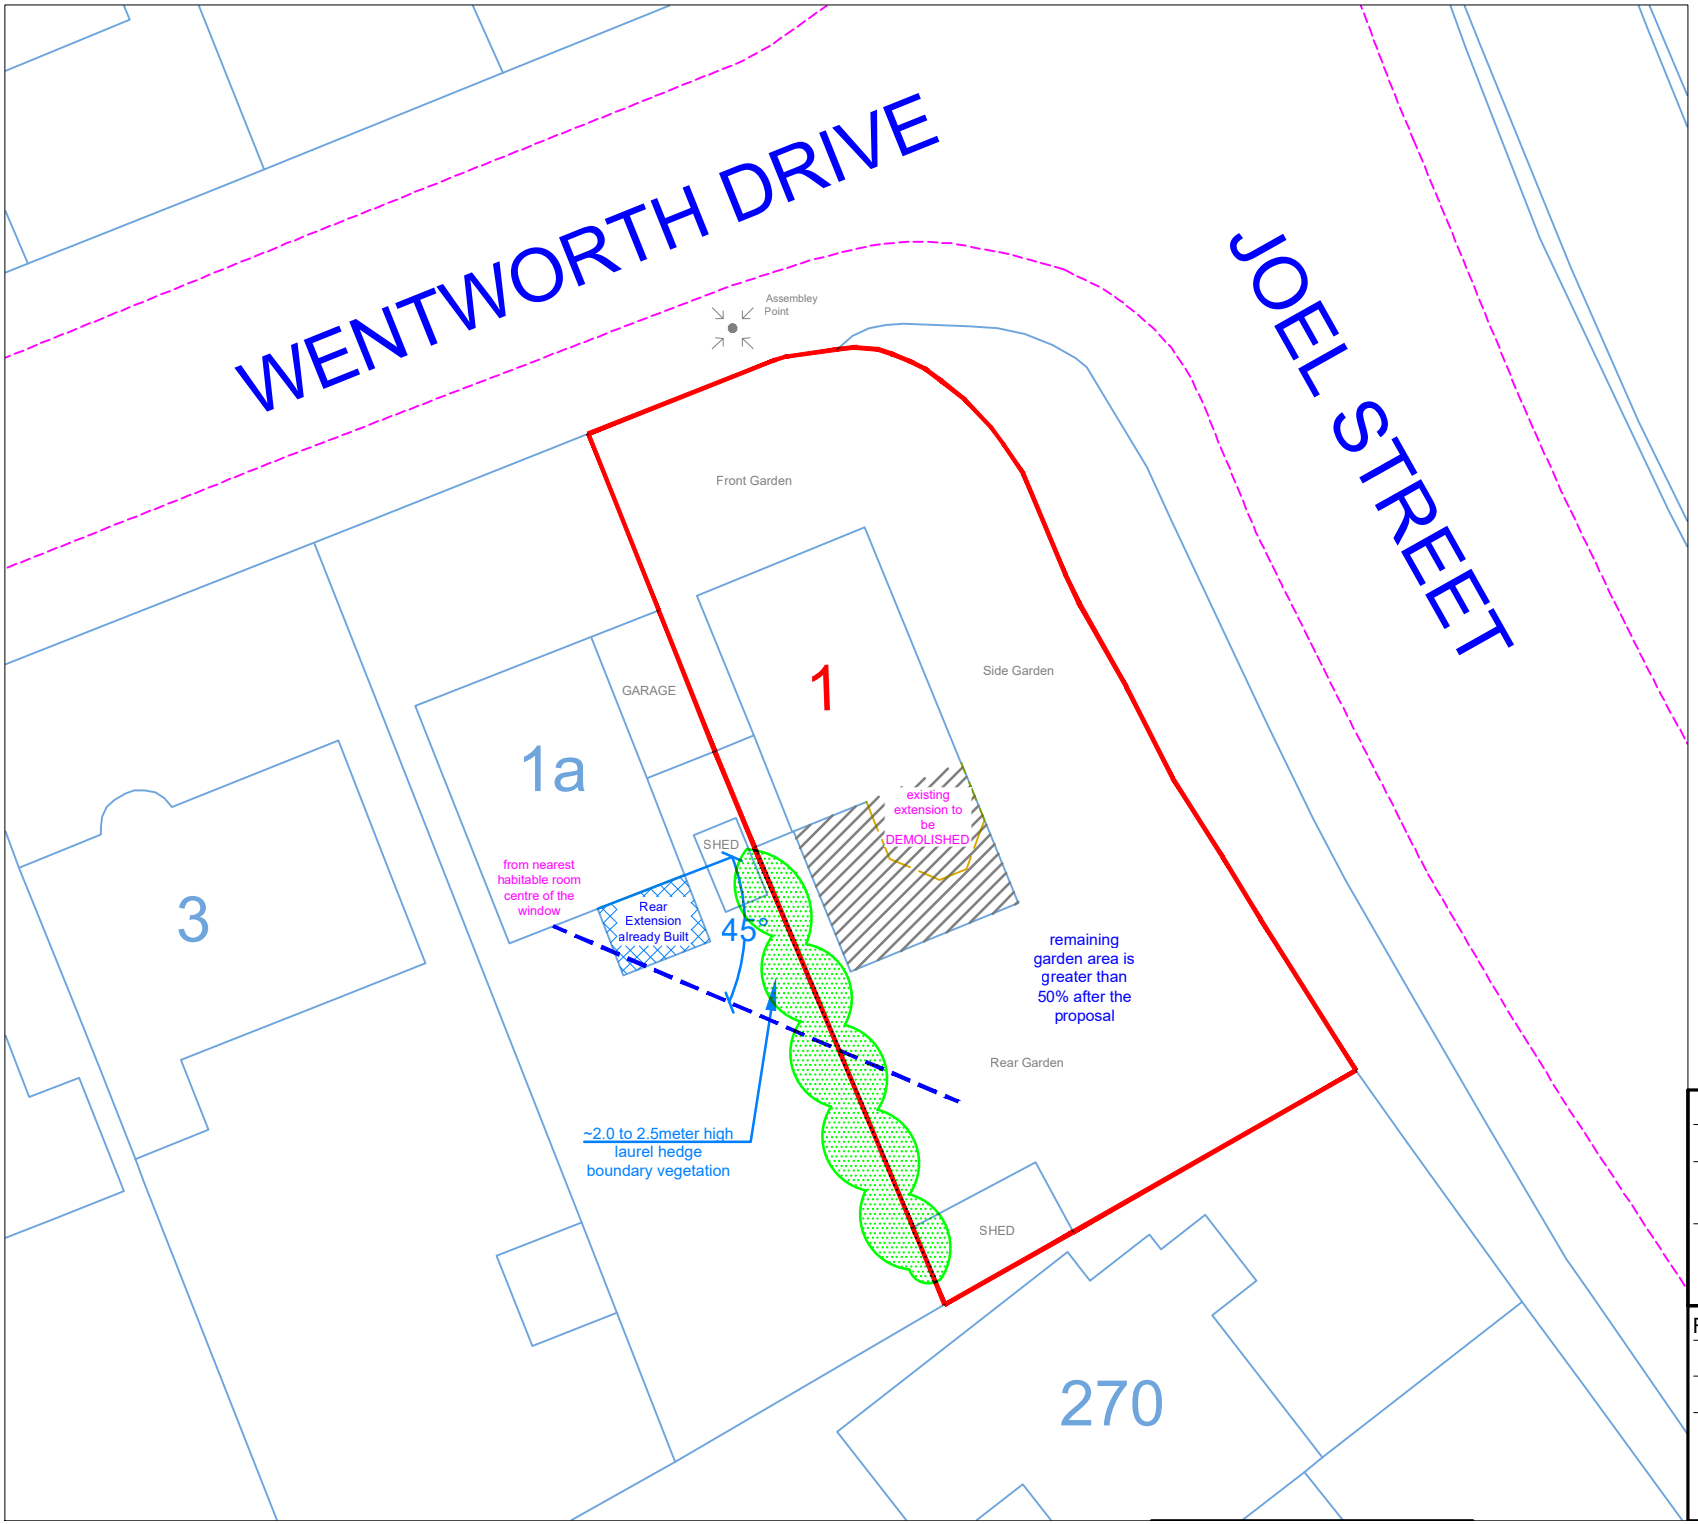

N

1:250

0 2.5 5 10

25 Meter

Site Plan

Scale: 1:250

Scale: 1:250@A4	Site Address
Date: AUG 26	1 Wentworth Drive Pinner HA5 2PS
Drawing No.: HA-01-Site	
Drawn By: RP	

Revision Date:	
A	Nov. 2026

e:mail - nisarg@hotmail.com
(M) +44 (0) 7951491310

Art @ Rooshika

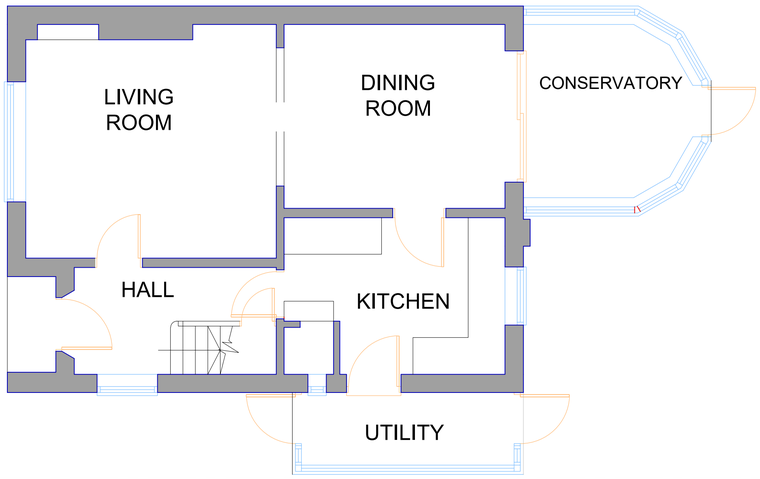

Existing Ground Floor Plan
Scale 1:50



Existing Rear Elevation
Scale 1:100

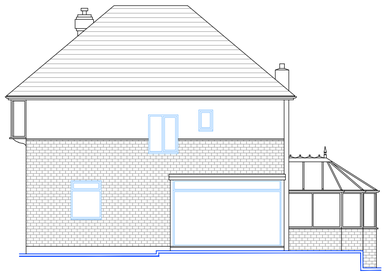

Existing Side Elevation
Scale 1:100

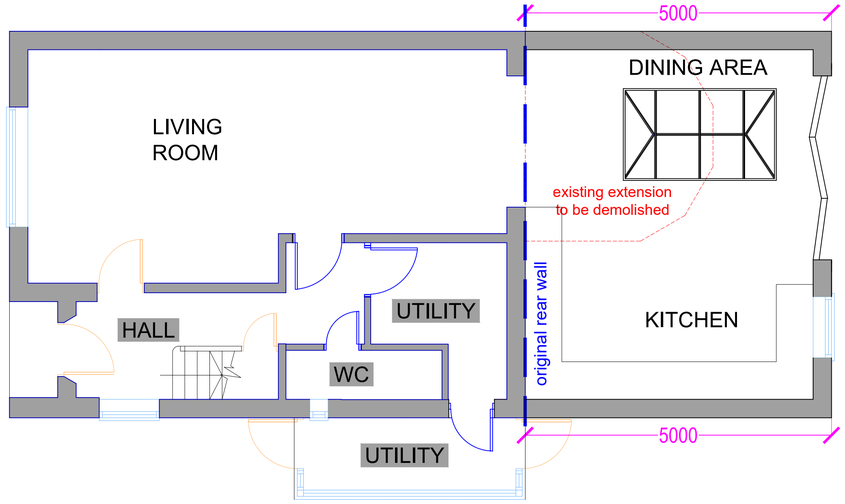

Proposed Ground Floor Plan
Scale 1:50

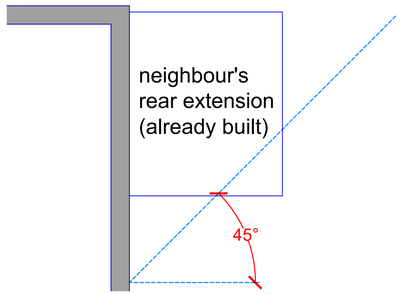

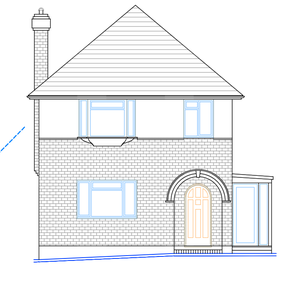

Existing Front Elevation
Scale 1:100

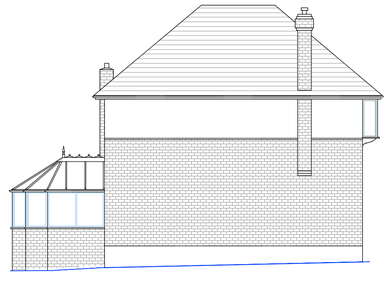

Existing Side Elevation
Scale 1:100

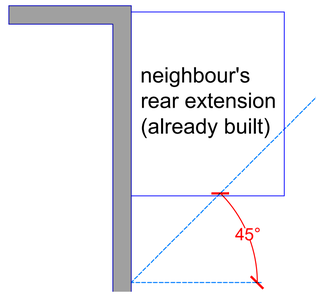

ALL PROPOSED MATERIALS & FINISHES TO MATCH WITH EXISTING DWELLING.

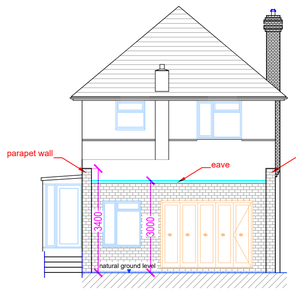

Proposed Rear Elevation
Scale 1:100

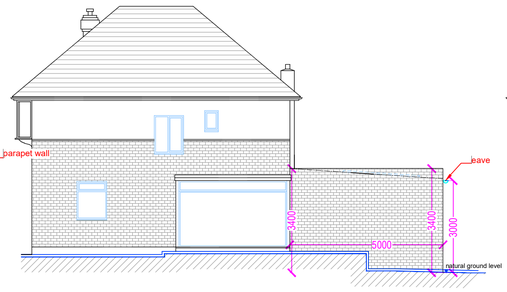

Proposed Side Elevation
Scale 1:100

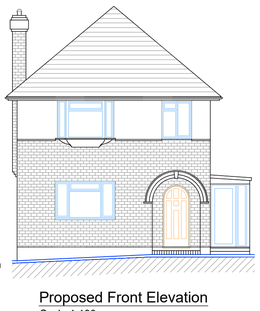

Proposed Front Elevation
Scale 1:100

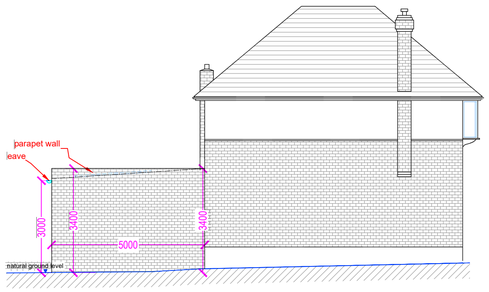

Proposed Side Elevation
Scale 1:100

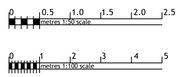

NOTE:

1. ALL DIMENSIONS ARE IN MILLIMETRE.
2. VERIFY ALL DIMENSIONS AND CONDITIONS BEFORE CONSTRUCTION WORKS.
3. ALL WORK TO COMPLY WITH CURRENT BUILDING REGULATIONS SPECIFICATIONS.

PROJECT

1 Wentworth Drive
Pinner
HA5 2PS

e:mail - nisarg@hotmail.com
(M) +44 (0) 7951491310
Art @ Rooshika

TITLE

EXISTING & PROPOSED PLANS

DATE	SCALE @A1
NOV 2026	1:50/100 1:500/1250

JOB No	DRAWING No	REV
0253	HA-001	A