




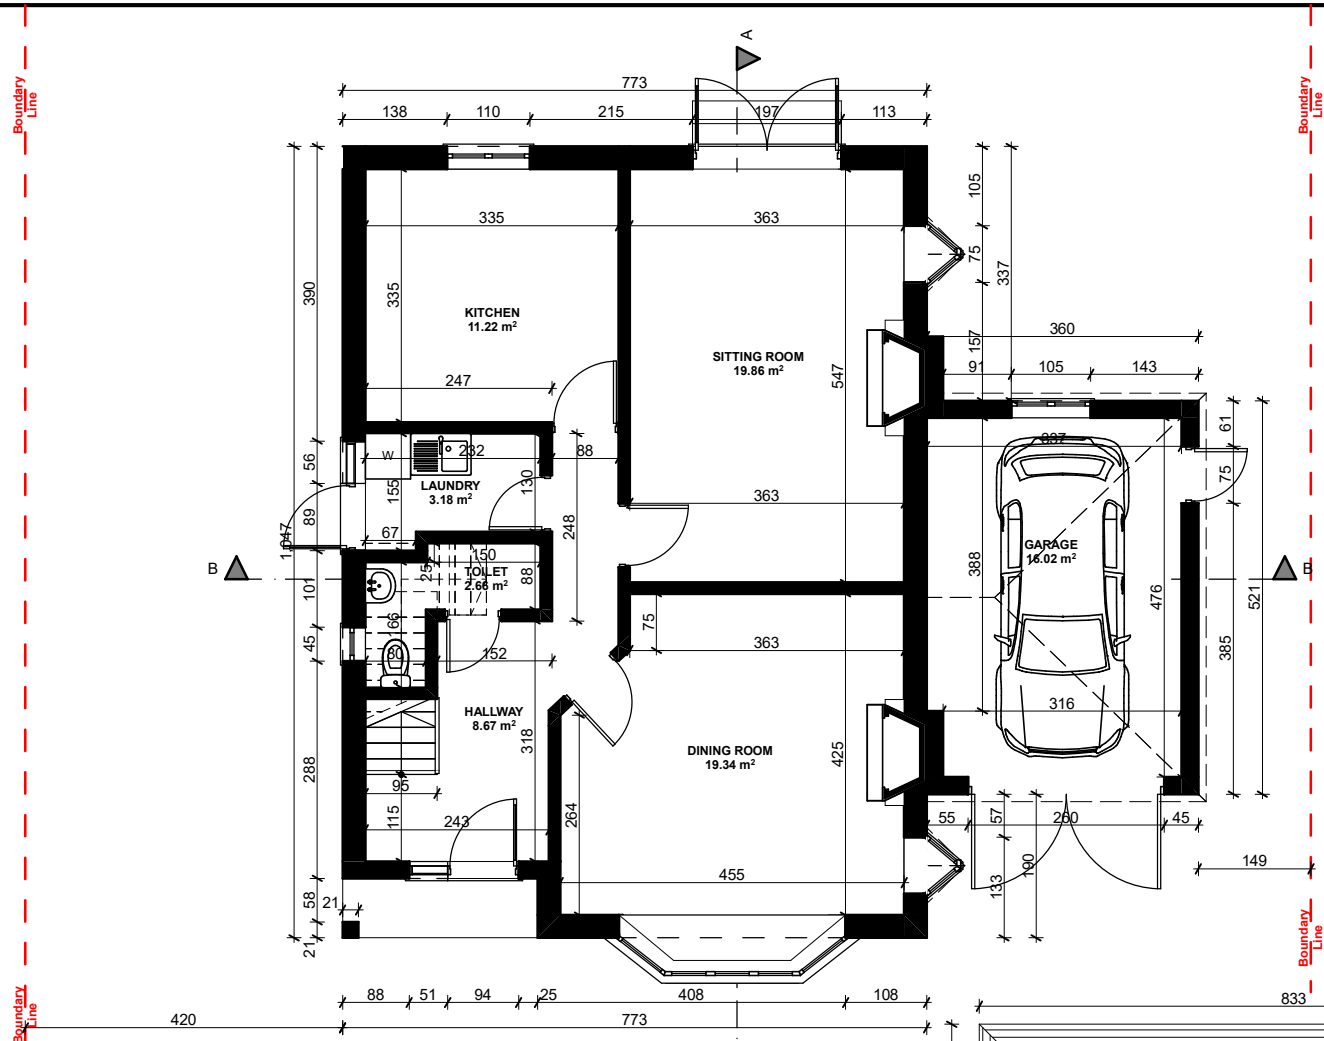


GROUND FLOOR

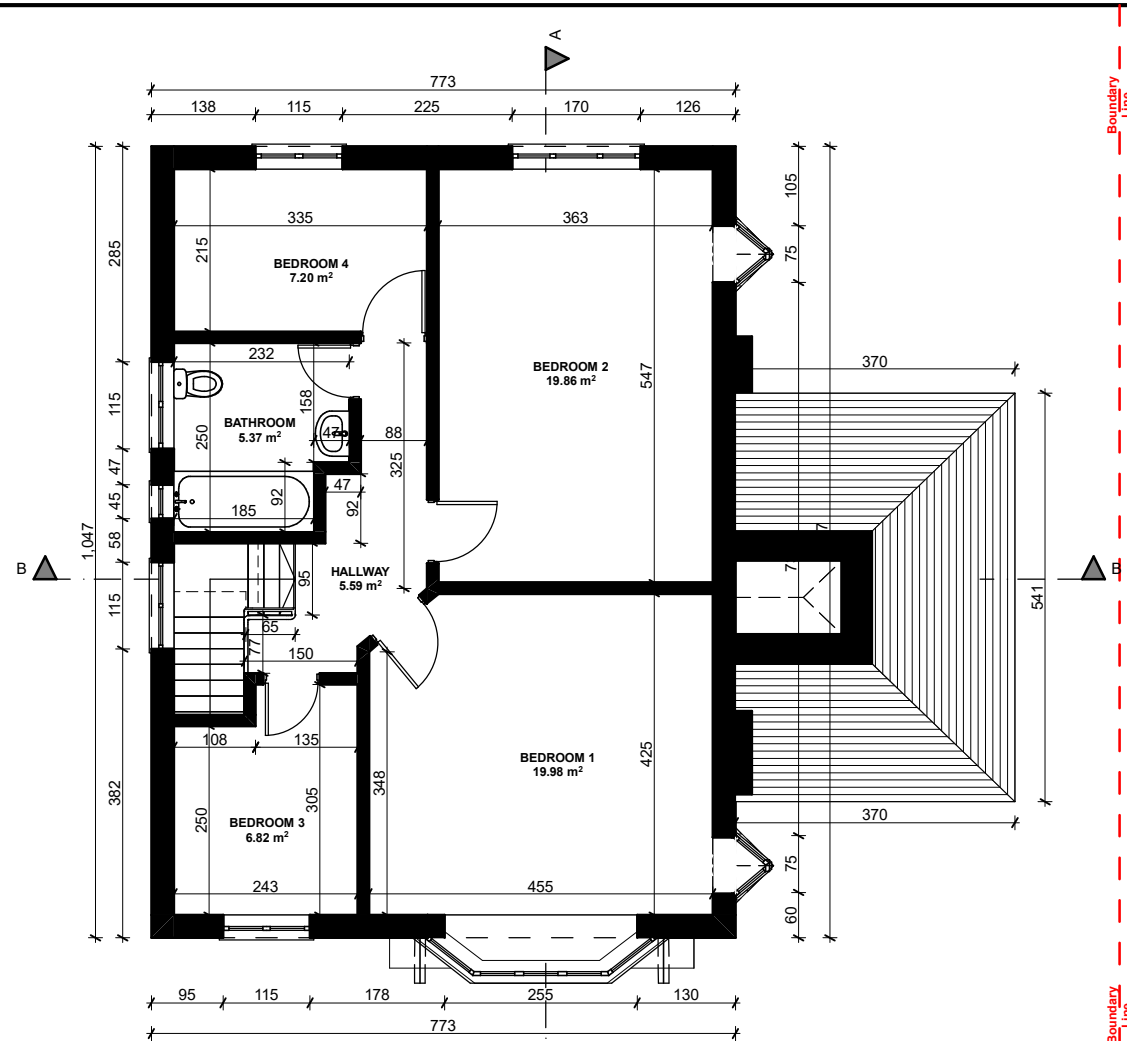

FIRST FLOOR

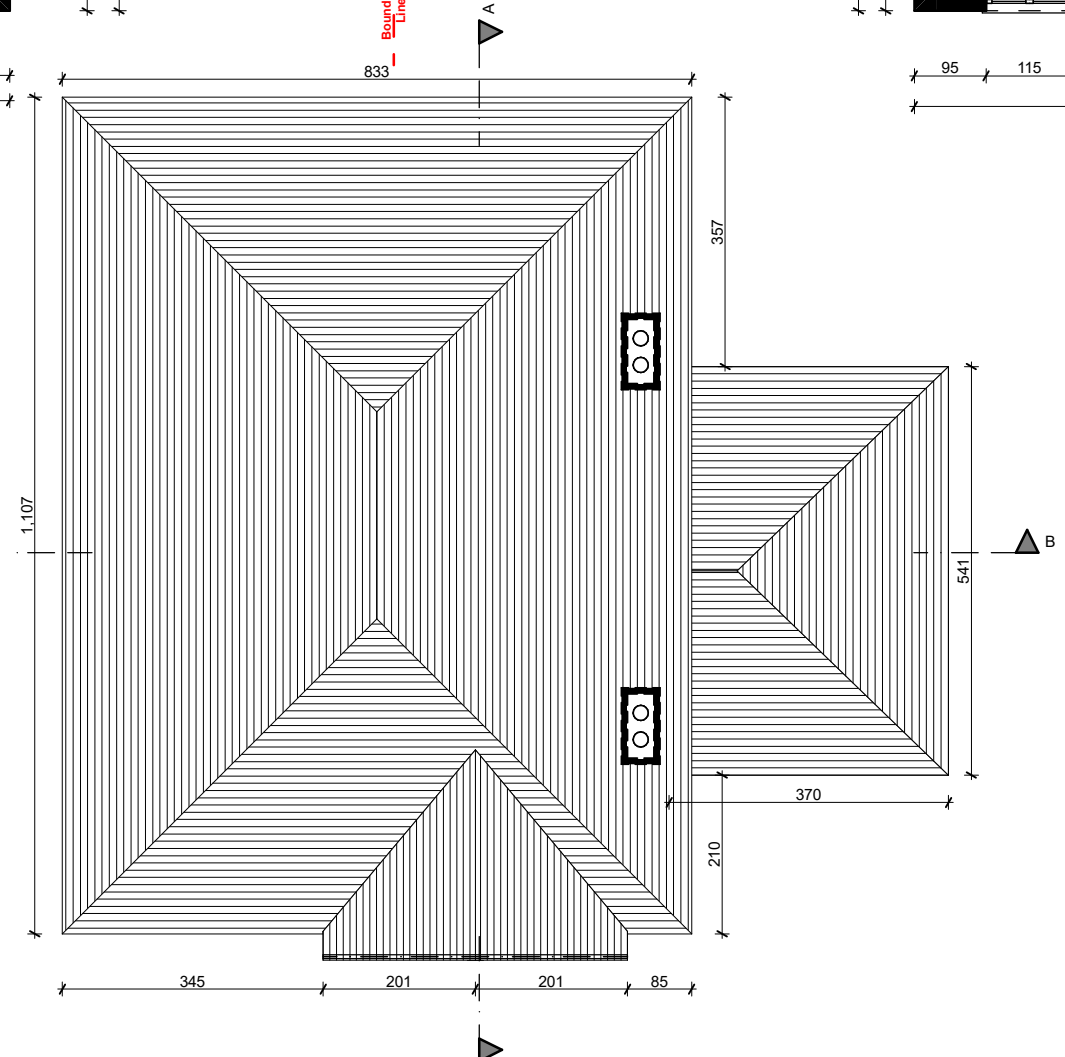

ROOF PLAN

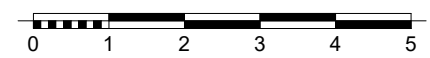

Householder			
Mr. Harpreet Kudhail			
Job Title			
Two storey side extension and Loft conversion			
35 The Drive, Northwood, HA6 1HW			
Drawing Title			
EXISTING GROUND & FIRST FLOOR PLANS			
Drawn by	Date	Checked by	Date
A. Pica	16/10/21	SF	16/10/21
Scale		Drawing Status	
1:100@A3		Planning	
Drawing number		Revision	
210502		-	

NOTES:
1. DO NOT SCALE FROM THIS DRAWING 2. ALL DIMENSIONS TO BE CHECKED ON SITE PRIOR TO FABRICATION 3. THIS DRAWING SHOULD BE READ IN CONJUNCTION WITH STRUCTURAL ENGINEER'S DRAWINGS (if applicable) 4. THIS DRAWING SHOULD BE READ IN CONJUNCTION WITH SERVICE ENGINEER'S DRAWINGS (if applicable) 5. COPYRIGHT OF THIS DRAWING REMAINS WITH A. PICA 6. ANY DISCREPANCY FOUND BETWEEN THIS DRAWING AND ANY OTHER DOCUMENTS MUST BE REPORTED IMMEDIATELY BY THE CONTRACTOR

REVISION HISTORY	CODE	DATE	210502
------------------	------	------	--------



FRONT ELEVATION



SIDE ELEVATION



REAR ELEVATION




SIDE ELEVATION




Householder			
Mr. Harpreet Kudhail			
Job Title			
Two storey side extension and Loft conversion			
35 The Drive, Northwood, HA6 1HW			
Drawing Title			
EXISTING ELEVATIONS			
Drawn by	Date	Checked by	Date
A. Pica	16/10/21	SF	16/10/21
Scale		Drawing Status	
1:100@A3		Planning	
Drawing number		Revision	
210503		-	


NOTES:
1. DO NOT SCALE FROM THIS DRAWING 2. ALL DIMENSIONS TO BE CHECKED ON SITE PRIOR TO FABRICATION 3. THIS DRAWING SHOULD BE READ IN CONJUNCTION WITH STRUCTURAL ENGINEER'S DRAWINGS (if applicable) 4. THIS DRAWING SHOULD BE READ IN CONJUNCTION WITH SERVICE ENGINEER'S DRAWINGS (if applicable) 5. COPYRIGHT OF THIS DRAWING REMAINS WITH A. PICA 6. ANY DISCREPANCY FOUND BETWEEN THIS DRAWING AND ANY OTHER DOCUMENTS MUST BE REPORTED IMMEDIATELY BY THE CONTRACTOR

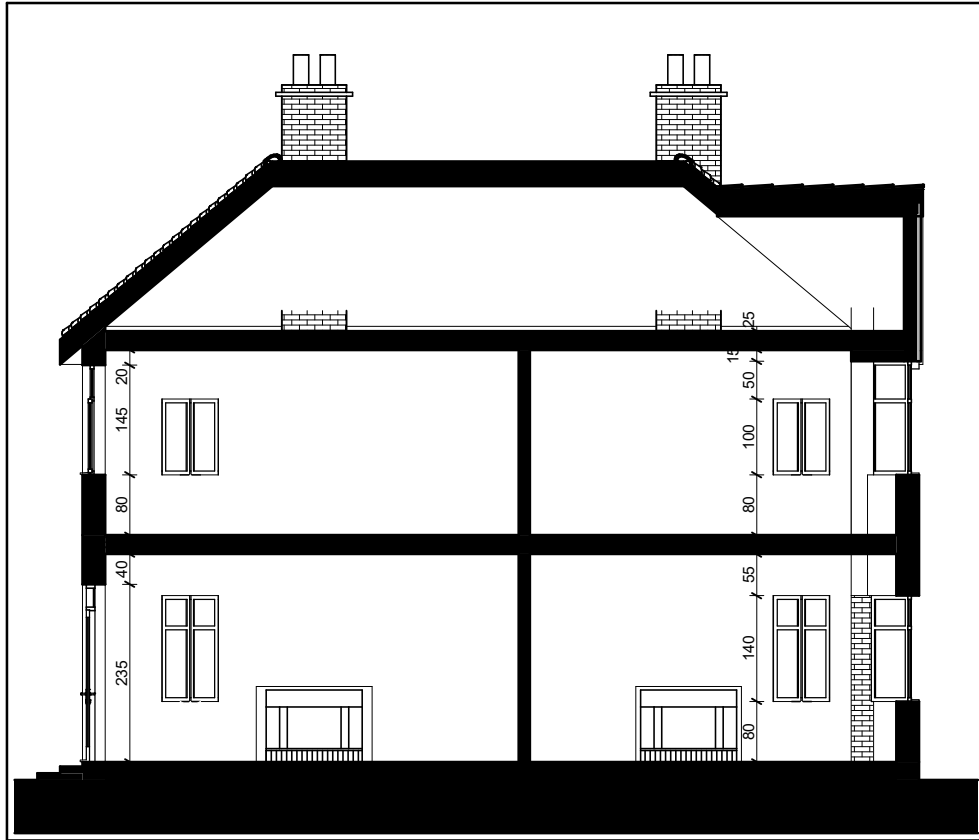

SECTION A - A

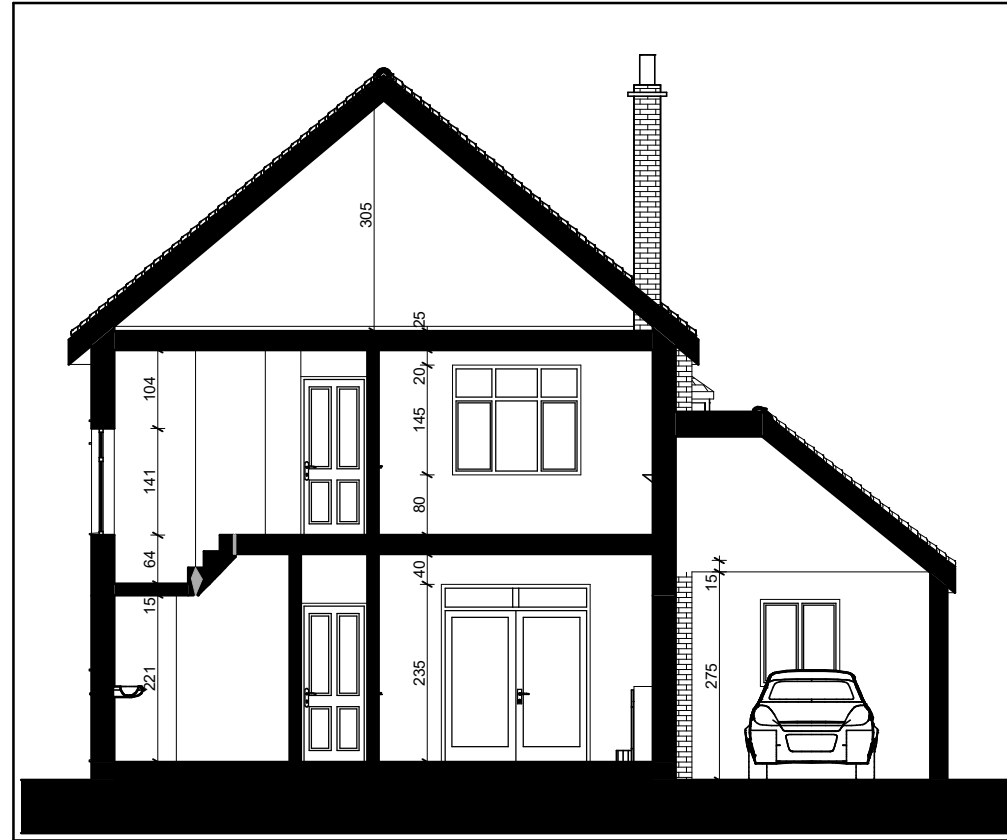

SECTION B - B

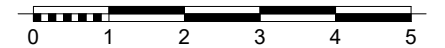

NOTES:
1. DO NOT SCALE FROM THIS DRAWING 2. ALL DIMENSIONS TO BE CHECKED ON SITE PRIOR TO FABRICATION 3. THIS DRAWING SHOULD BE READ IN CONJUNCTION WITH STRUCTURAL ENGINEER'S DRAWINGS (if applicable) 4. THIS DRAWING SHOULD BE READ IN CONJUNCTION WITH SERVICE ENGINEER'S DRAWINGS (if applicable) 5. COPYRIGHT OF THIS DRAWING REMAINS WITH A. PICA 6. ANY DISCREPANCY FOUND BETWEEN THIS DRAWING AND ANY OTHER DOCUMENTS MUST BE REPORTED IMMEDIATELY BY THE CONTRACTOR

REVISION HISTORY

CODE DATE

210504

Revision

-

Householder			
Mr. Harpreet Kudhail			
Job Title			
Two storey side extension and Loft conversion			
35 The Drive, Northwood, HA6 1HW			
Drawing Title			
EXISTING SECTIONS			
Drawn by	Date	Checked by	Date
A. Pica	16/10/21	SF	16/10/21
Scale		Drawing Status	
1:100@A3		Planning	
Drawing number		Revision	