



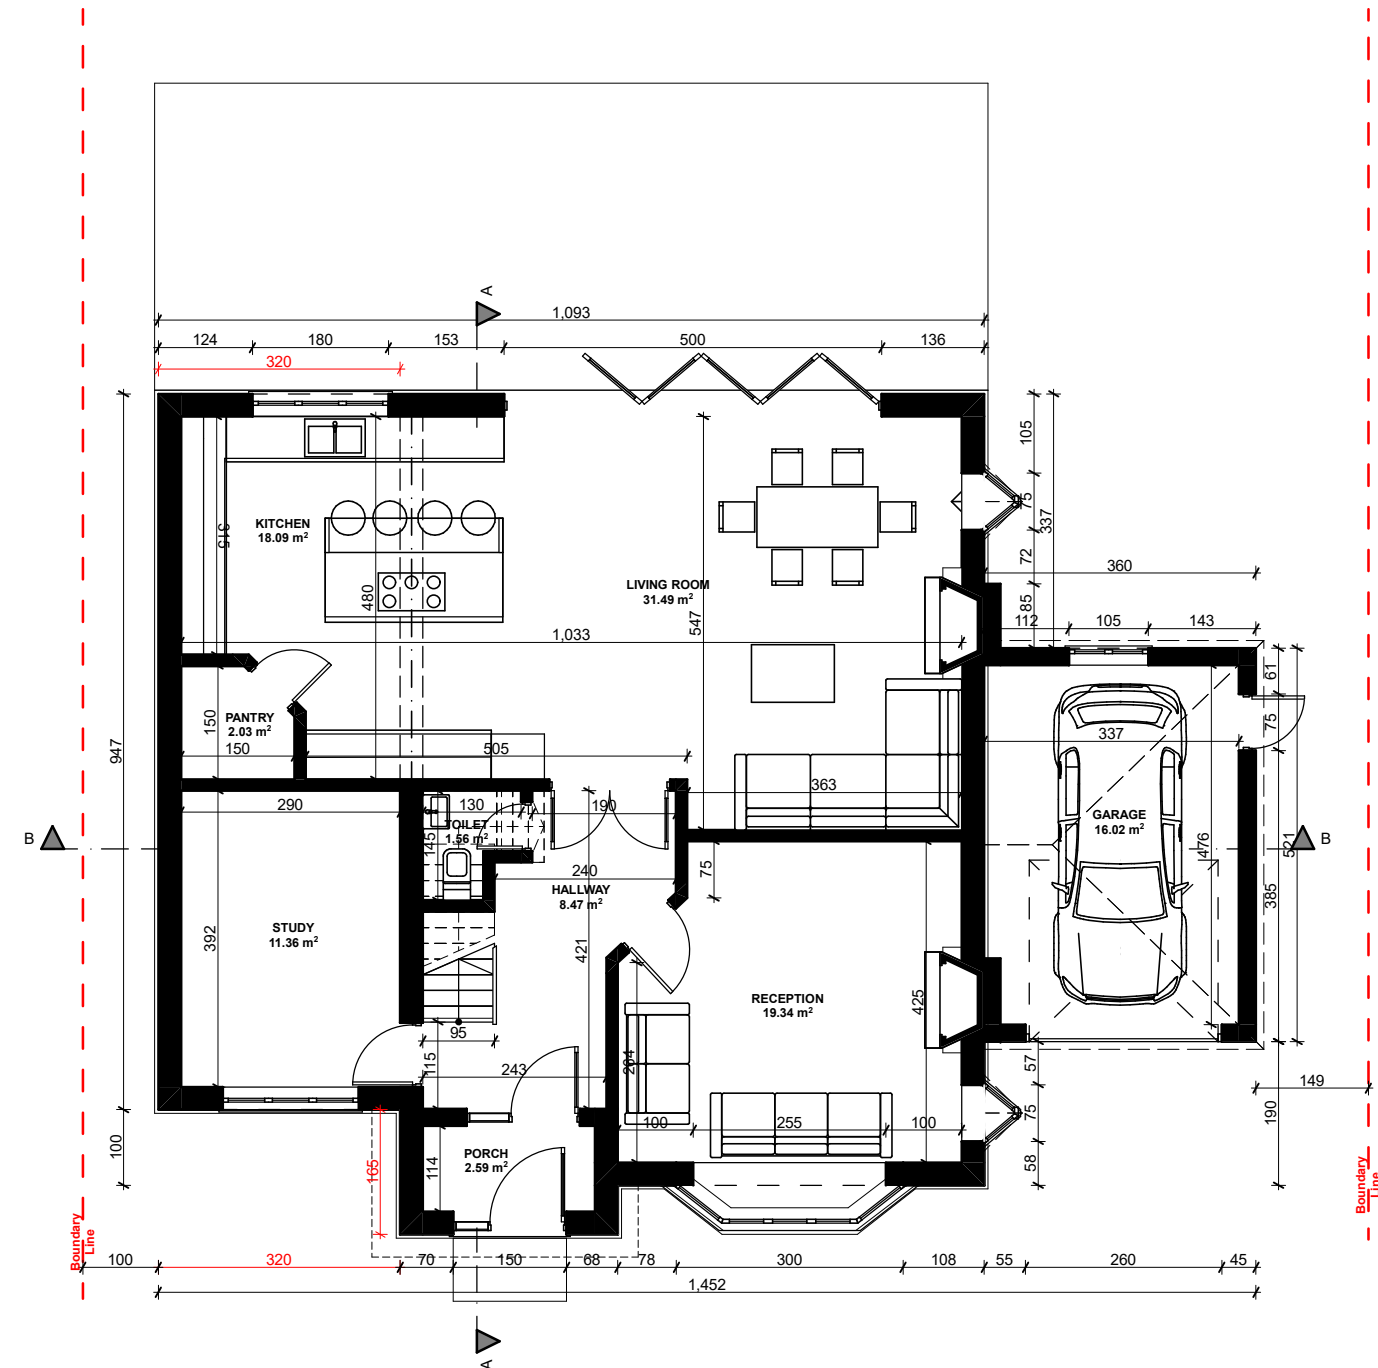


GROUND FLOOR

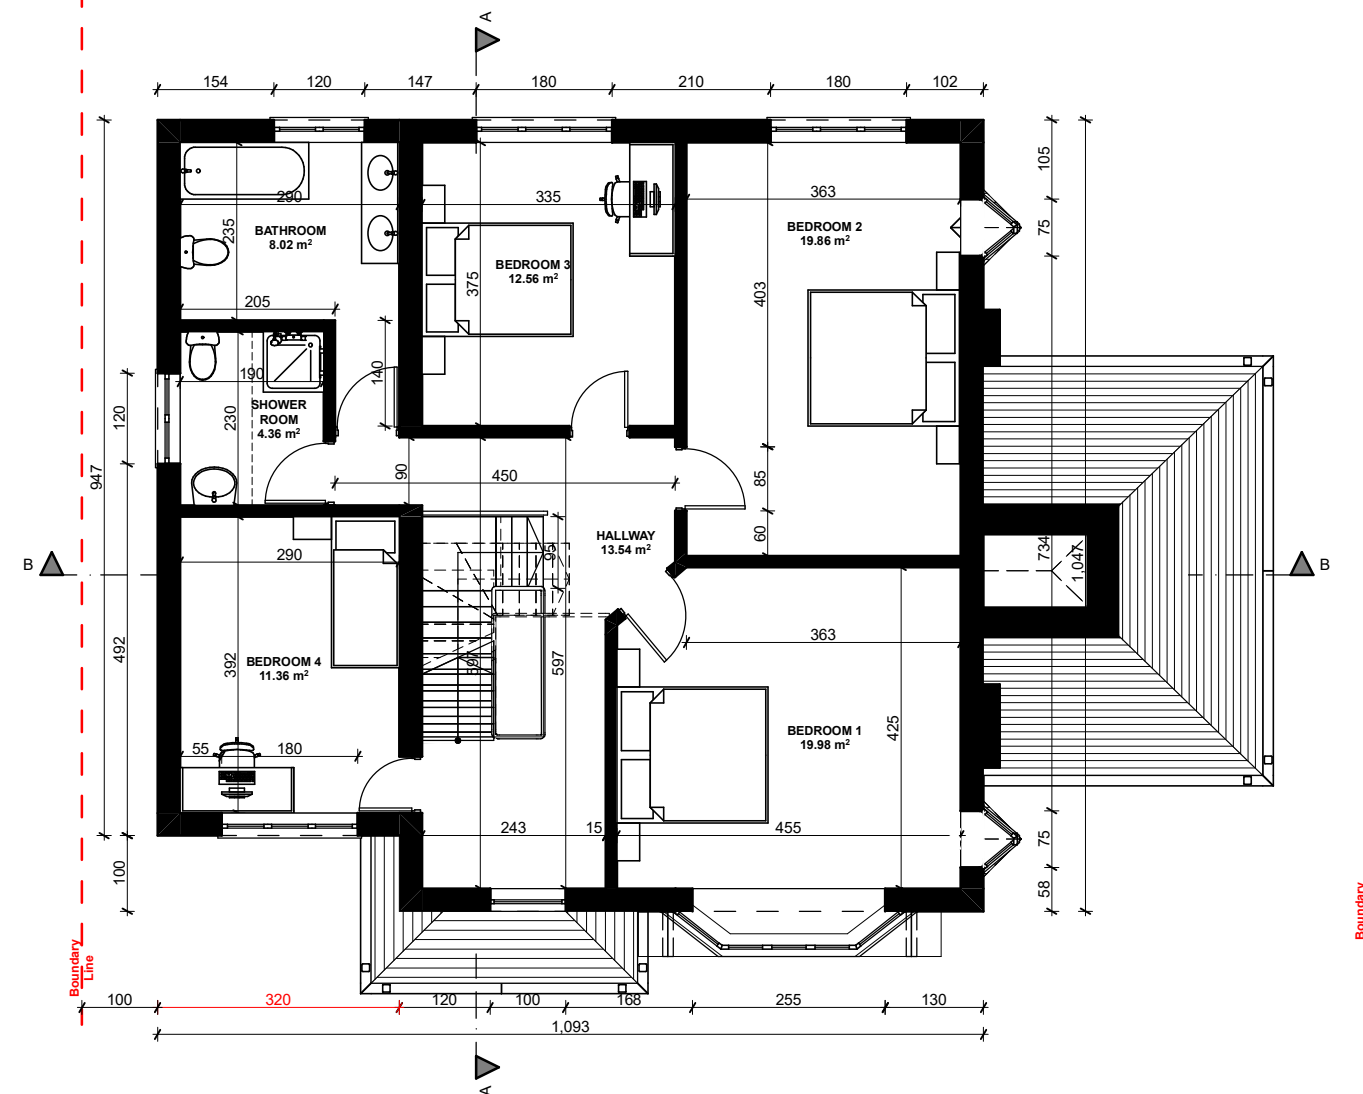


FIRST FLOOR

NOTES:
1. DO NOT SCALE FROM THIS DRAWING 2. ALL DIMENSIONS TO BE CHECKED ON SITE PRIOR TO FABRICATION 3. THIS DRAWING SHOULD BE READ IN CONJUNCTION WITH STRUCTURAL ENGINEER'S DRAWINGS (if applicable) 4. THIS DRAWING SHOULD BE READ IN CONJUNCTION WITH SERVICE ENGINEER'S DRAWINGS (if applicable) 5. COPYRIGHT OF THIS DRAWING REMAINS WITH A. PICA 6. ANY DISCREPANCY FOUND BETWEEN THIS DRAWING AND ANY OTHER DOCUMENTS MUST BE REPORTED IMMEDIATELY BY THE CONTRACTOR

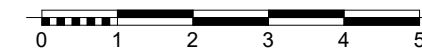


REVISION HISTORY CODE DATE

Householder	Mr. Harpreet Kudhail		
Job Title	Two storey side extension and Loft conversion		
	35 The Drive, Northwood, HA6 1HW		
Drawing Title	GROUND & FIRST FLOOR PLANS PROPOSED		
Drawn by	Date	Checked by	Date
A. Pica	16/10/21	SI	16/10/21
Scale	1:100@A3		Drawing Status
			Planning
Drawing number	210505		Revision
			-

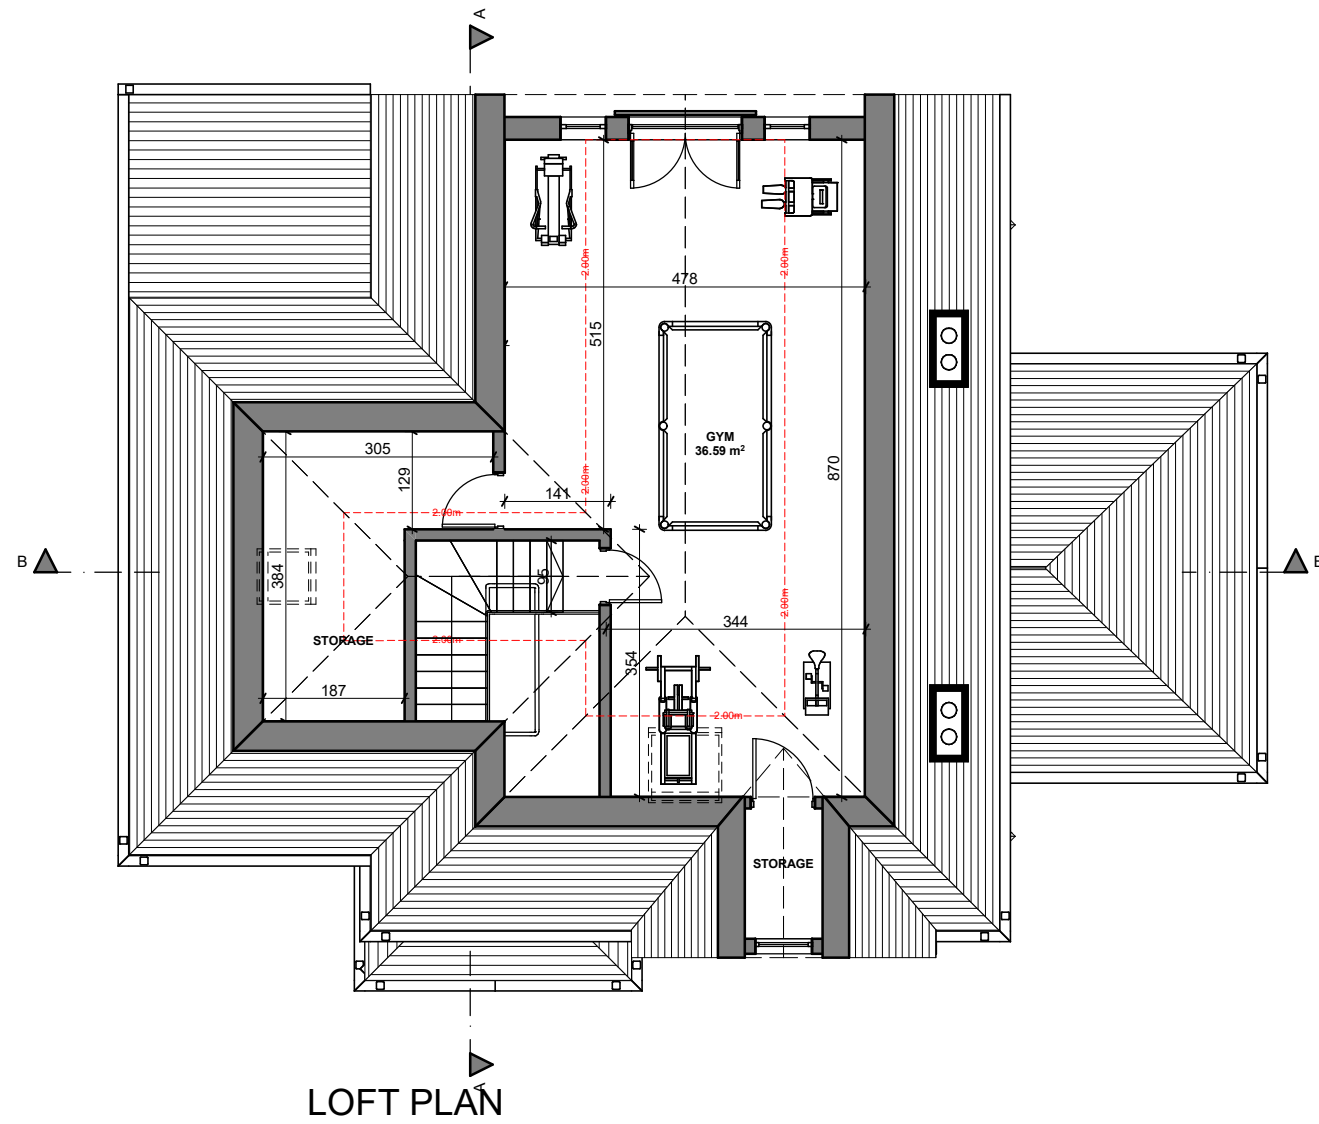

LOFT PLAN

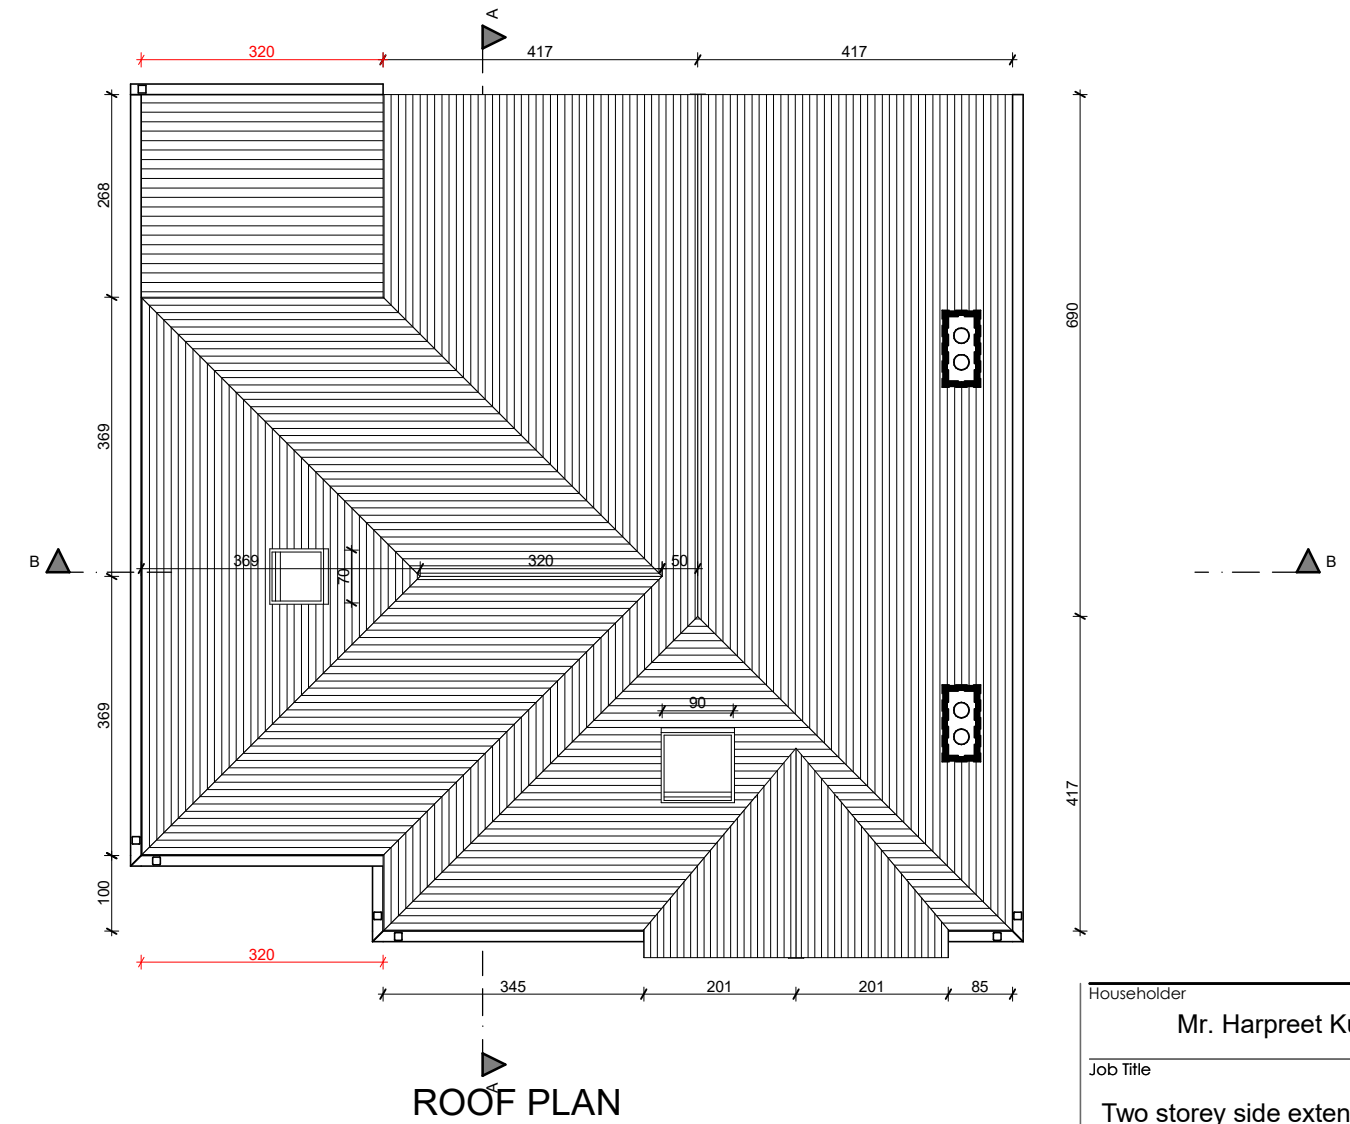

ROOF PLAN

NOTES:
1. DO NOT SCALE FROM THIS DRAWING 2. ALL DIMENSIONS TO BE CHECKED ON SITE PRIOR TO FABRICATION 3. THIS DRAWING SHOULD BE READ IN CONJUNCTION WITH STRUCTURAL ENGINEER'S DRAWINGS (if applicable) 4. THIS DRAWING SHOULD BE READ IN CONJUNCTION WITH SERVICE ENGINEER'S DRAWINGS (if applicable) 5. COPYRIGHT OF THIS DRAWING REMAINS WITH A. PICA 6. ANY DISCREPANCY FOUND BETWEEN THIS DRAWING AND ANY OTHER DOCUMENTS MUST BE REPORTED IMMEDIATELY BY THE CONTRACTOR




REVISION HISTORY CODE DATE

Householder			
Mr. Harpreet Kudhail			
Job Title			
Two storey side extension and Loft conversion			
35 The Drive, Northwood, HA6 1HW			
Drawing Title			
LOFT & ROOF PLANS PROPOSED			
Drawn by	Date	Checked by	Date
A. Pica	16/10/21	SI	16/10/21
Scale		Drawing Status	
1:100@A3		Planning	
Drawing number		Revision	
210506		-	




FRONT ELEVATION

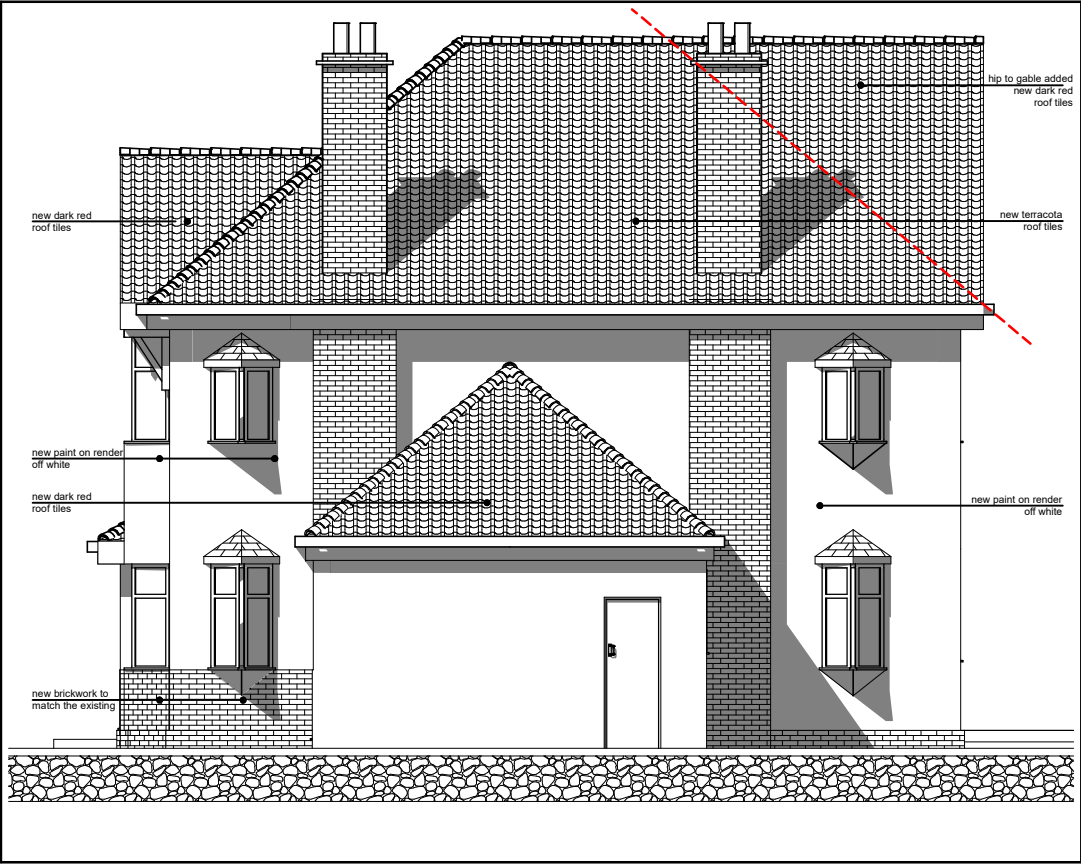

SIDE ELEVATION



REAR ELEVATION

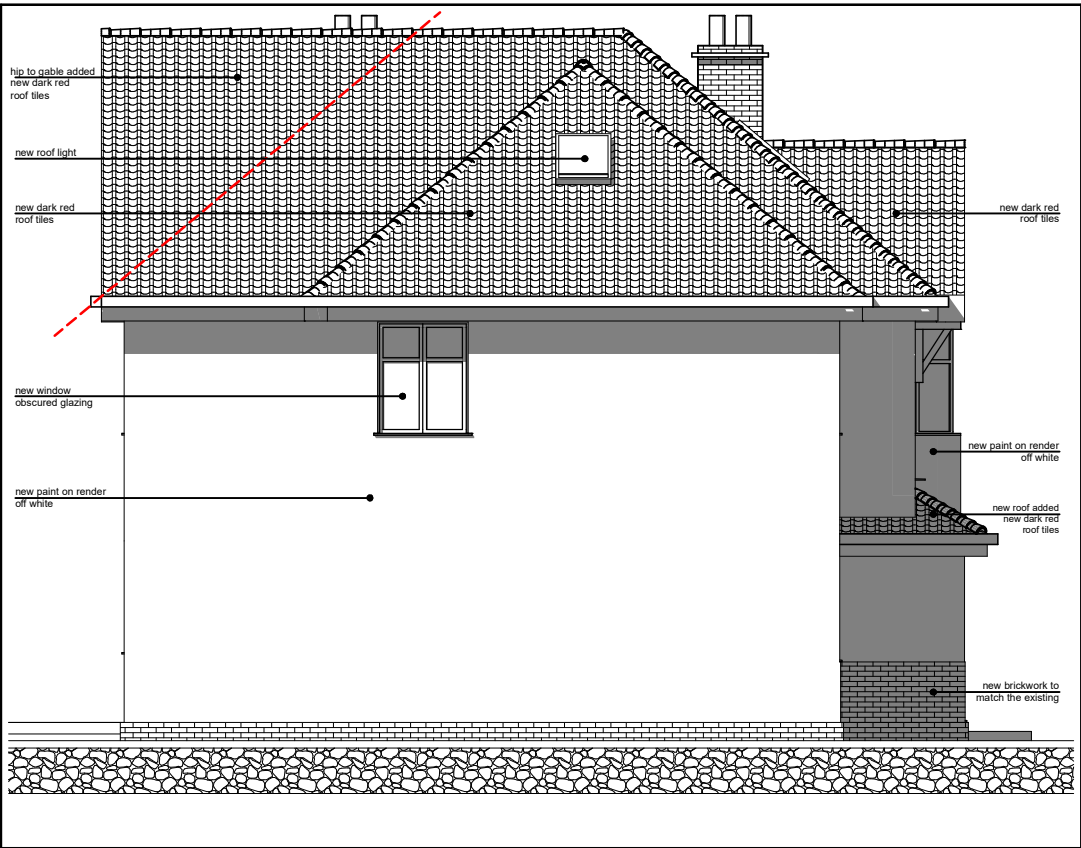

SIDE ELEVATION

Householder			
Mr. Harpreet Kudhail			
Job Title			
Two storey side extension and Loft conversion			
35 The Drive, Northwood, HA6 1HW			
Drawing Title			
ELEVATIONS PROPOSED			
Drawn by	Date	Checked by	Date
A. Pica	16/10/21	SI	16/10/21
Scale		Drawing Status	
1:100@A3		Planning	
Drawing number		Revision	
210507		-	

NOTES:
1. DO NOT SCALE FROM THIS DRAWING 2. ALL DIMENSIONS TO BE CHECKED ON SITE PRIOR TO FABRICATION 3. THIS DRAWING SHOULD BE READ IN CONJUNCTION WITH STRUCTURAL ENGINEER'S DRAWINGS (if applicable) 4. THIS DRAWING SHOULD BE READ IN CONJUNCTION WITH SERVICE ENGINEER'S DRAWINGS (if applicable) 5. COPYRIGHT OF THIS DRAWING REMAINS WITH A. PICA 6. ANY DISCREPANCY FOUND BETWEEN THIS DRAWING AND ANY OTHER DOCUMENTS MUST BE REPORTED IMMEDIATELY BY THE CONTRACTOR

REVISION HISTORY CODE DATE

210507



SECTION A - A



SECTION B - B

NOTES:
1. DO NOT SCALE FROM THIS DRAWING 2. ALL DIMENSIONS TO BE CHECKED ON SITE PRIOR TO FABRICATION 3. THIS DRAWING SHOULD BE READ IN CONJUNCTION WITH STRUCTURAL ENGINEER'S DRAWINGS (if applicable) 4. THIS DRAWING SHOULD BE READ IN CONJUNCTION WITH SERVICE ENGINEER'S DRAWINGS (if applicable) 5. COPYRIGHT OF THIS DRAWING REMAINS WITH A. PICA 6. ANY DISCREPANCY FOUND BETWEEN THIS DRAWING AND ANY OTHER DOCUMENTS MUST BE REPORTED IMMEDIATELY BY THE CONTRACTOR



REVISION HISTORY CODE DATE

Householder			
Mr. Harpreet Kudhail			
Job Title			
Two storey side extension and Loft conversion			
35 The Drive, Northwood, HA6 1HW			
Drawing Title			
SECTIONS PROPOSED			
Drawn by	Date	Checked by	Date
A. Pica	16/10/21	SI	16/10/21
Scale		Drawing Status	
1:100@A3		Planning	
Drawing number		Revision	
210508		-	