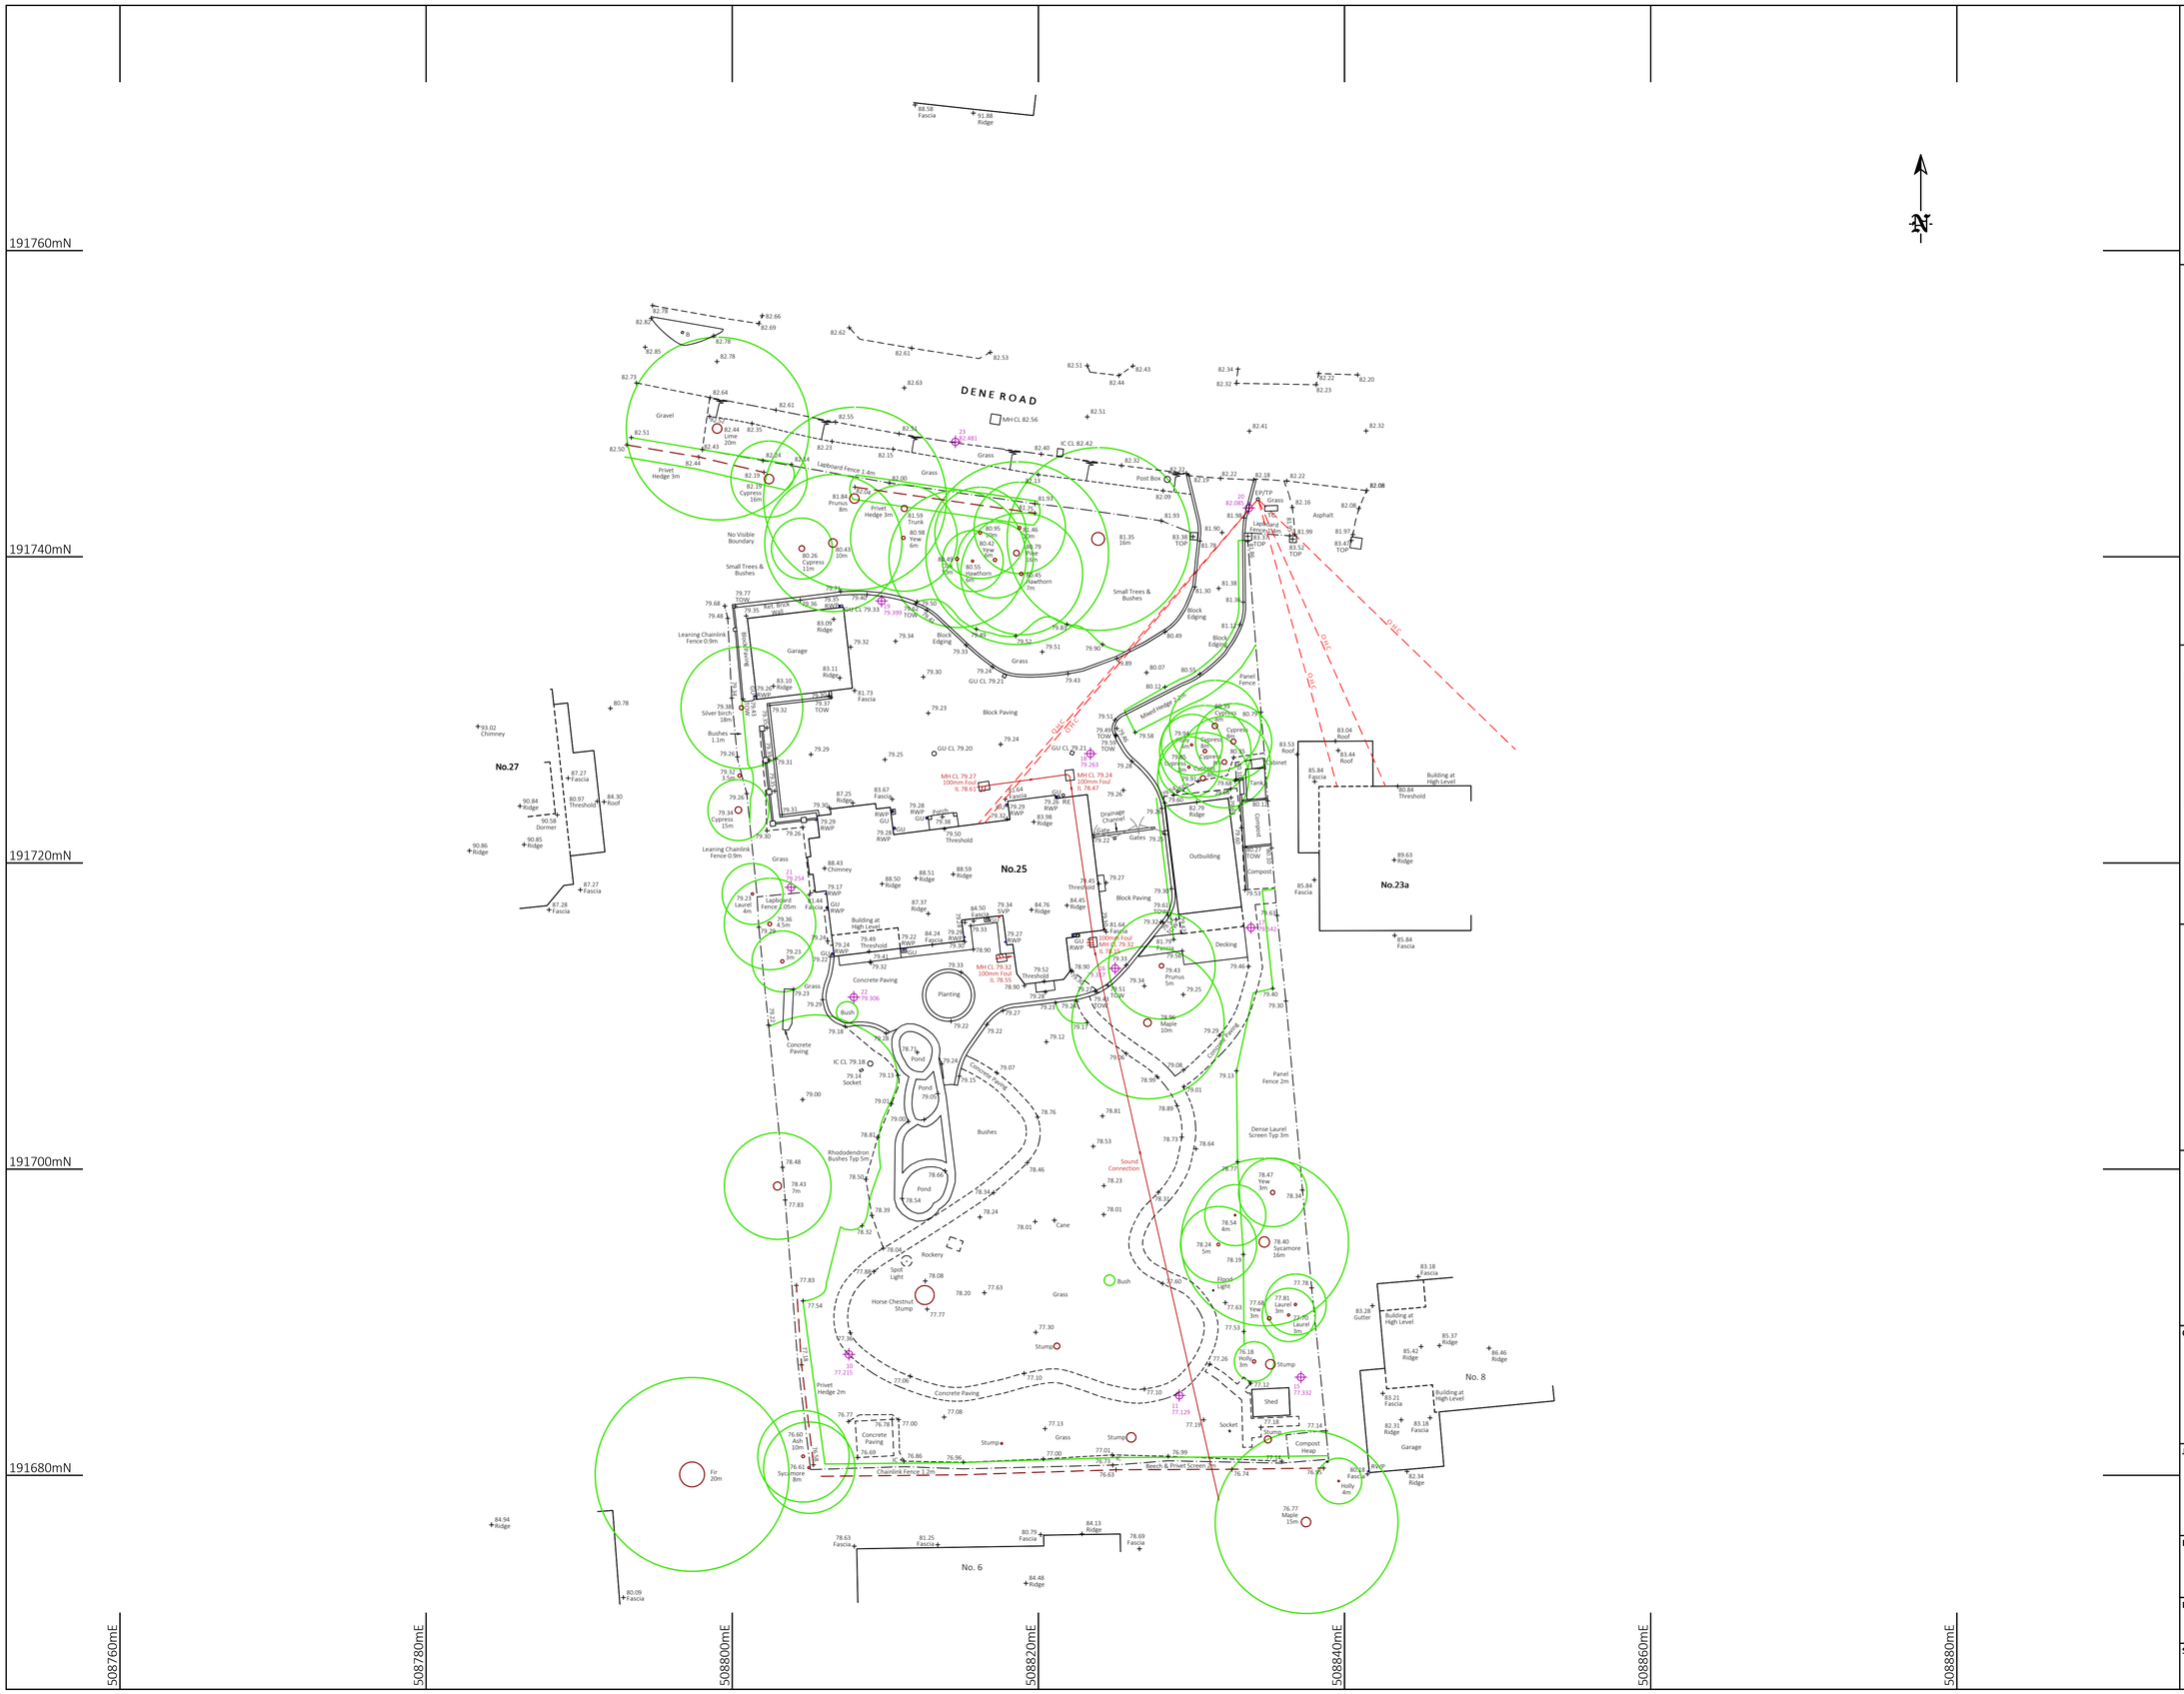

NOTES

1. LEVELS ARE RELATED TO ORDNANCE SURVEY BY GPS OBSERVATION.
2. SURVEY ORIENTATED NORTH BY GPS OBSERVATION.
3. GIRTH, SPREADS, HEIGHTS AND SPECIES OF TRESS ARE INDICATIVE ONLY.
4. SURVEY HAS BEEN CARRIED OUT TO AN ACCURACY COMMENSURATE WITH A 1:200 SCALE DRAWING.
5. DETAILS IN ADJACENT PROPERTIES ARE APPROXIMATE WHERE WE HAVE NO ACCESS.
6. LEVELS SHOWN ON KERB LINES ARE ROAD (CHANNEL) LEVELS.

ABBREVIATION LIST

AV	AIR VALVE
B	BOLLARD
CL	COVER LEVEL
DK	DROP KERB
DPC	DAMP PROOF COURSE
ECB	ELECTRIC CABLE CABINET
ECP	ELECTRIC CABLE PIT
EP	ELECTICITY POLE
ER	EARTH ROD
FAI	FRESH AIR INLET
FH	FIRE HYDRANT
GC	GAS COCK
GU	GULLY
GUS	GULLY SURROUND
IC	INSPECTION COVER
IL	INVERT LEVEL
LC	LAMP COLUMN
M	SERVICE MARKER
MH	MANHOLE COVER
NPV	NO PIPES VISIBLE
OHC	OVERHEAD CABLES
RS	ROAD SIGN
RWP	RAIN WATER PIPE
SC	STOP COCK
SV	STOP VALVE
SVP	SOIL AND VENT PIPE
TBM	TEMPORARY BENCH MARK
TCB	TELEPHONE CABLE CABINET
TC	TELEPHONE CABLE PIT
TP	TELEPHONE POLE
TOS	TOP OF SILT
TOS	TOP OF PILLAR
TOW	TOP OF WALL
TV	CABLE TV PIT
UTL	UNABLE TO LIFT
VP	VENT PIPE
WL	WATER LEVEL
WM	WATER METER
WO	WASH OUT

STATION CO-ORDINATES

NO.	EASTING	NORTHING	LEVEL
10	508807.617	191687.900	77.215
11	508829.203	191685.218	77.129
15	508837.149	191686.406	77.332
16	508825.018	191713.115	79.317
17	508833.894	191715.773	79.542
18	508823.402	191727.139	79.263
19	508809.752	191737.116	79.399
20	508833.754	191743.184	82.085
21	508803.844	191718.414	79.254
22	508807.940	191711.232	79.306
23	508814.579	191747.508	82.481

2 / 122.11 SURVEY STATION

STATIONS IN HARD SURFACES ARE CROSS HEAD GALVANISED BOLTS.

STATIONS IN SOFT GROUND ARE PEGS AT GROUND LEVEL WITH CROSS HEAD GALVANIZED SCREWS.

NO.	DATE	DETAILS

REVISIONS

KND SURVEYS LTD
74 WATCHET LANE
HOLMER GREEN
HIGH WYCOMBE
BUCKINGHAMSHIRE
HP15 6UG
Tel: 01494 718453
Fax: 01494 717576
e-mail: admin.office@kndsurveys.com

CLIENT

GAVACAN HOMES

JOB TITLE

25 DENE ROAD
NORTHWOOD
HA6 2BZ

DRAWING TITLE

SITE SURVEY

DRAWING No.	DRAWN BY	DATE
C0919 - T	MF	07 MAR 2019
SURVEYED BY		SCALE
DJH / JFF		1:200 A1 Sheet