


Note:
This drawing may not be copied, reproduced or given to any third parties for any reason whatsoever without the written permission of the Architect. Please note this drawing is provided under Copyright and remains the property of Architects Network, Ltd at all times.
All dimensions must be checked on site and not scaled from the drawings.
Drawings are subject to approval by statutory authorities.
Drawings subject to full dimensioned site survey.
Building parameters taken from drawings provided.
Arrangement before finalisation.
Architects Network Ltd

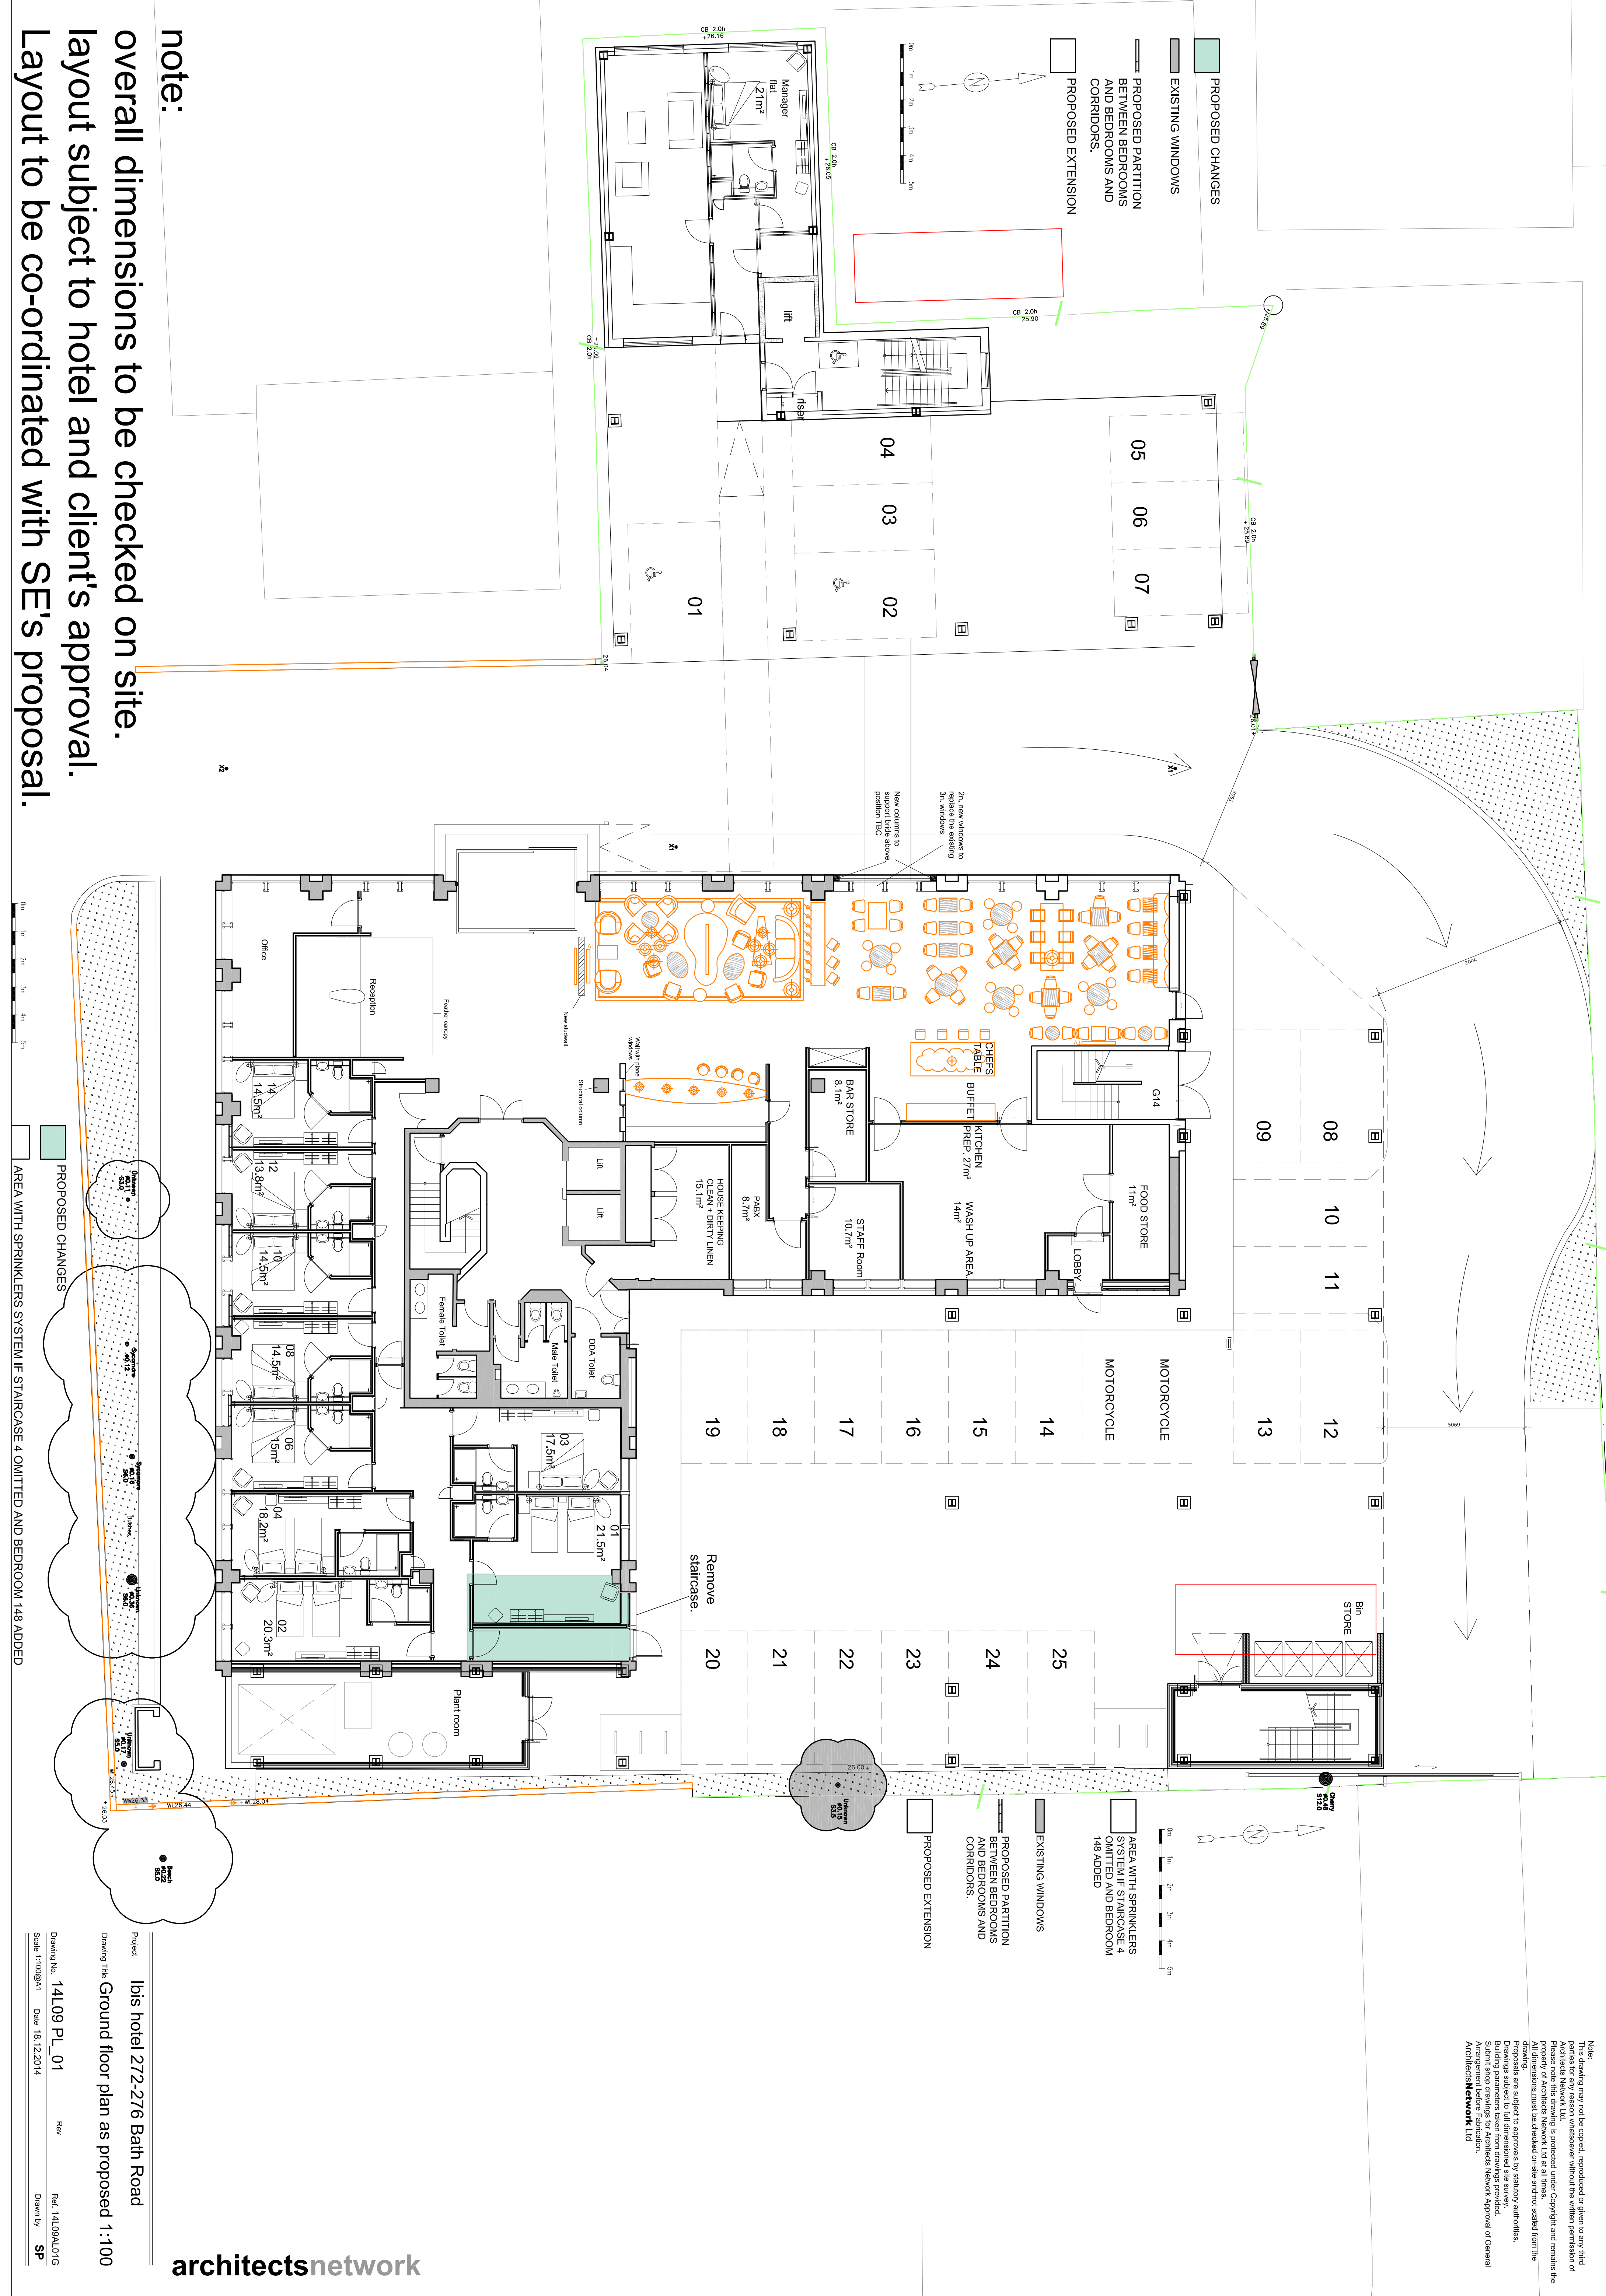

Overall dimensions to be checked on site.
Layout to be co-ordinated with SE's proposal.

note:

Overall dimensions to be checked on site.
Layout to be co-ordinated with SE's proposal.